

# GSCHWIND'S EAST END SUB.

of lots 6 & 7 and part of lots 5 & 8 of Albert Crane's Sub of P.C. 644 &

Rear Concession of P.C. 10. also part of P.C. 152

CITY OF DETROIT

WAYNE CO.

MICHIGAN

JULY 1892

MASON L. BROWN  
CIVIL ENGINEER & SURVEYOR  
22, 23 & 24 NODGES BLK  
DETROIT MICH


Scale 100 feet per inch

P.C. 644

P.C. 152

P.C. 10

CANFIELD

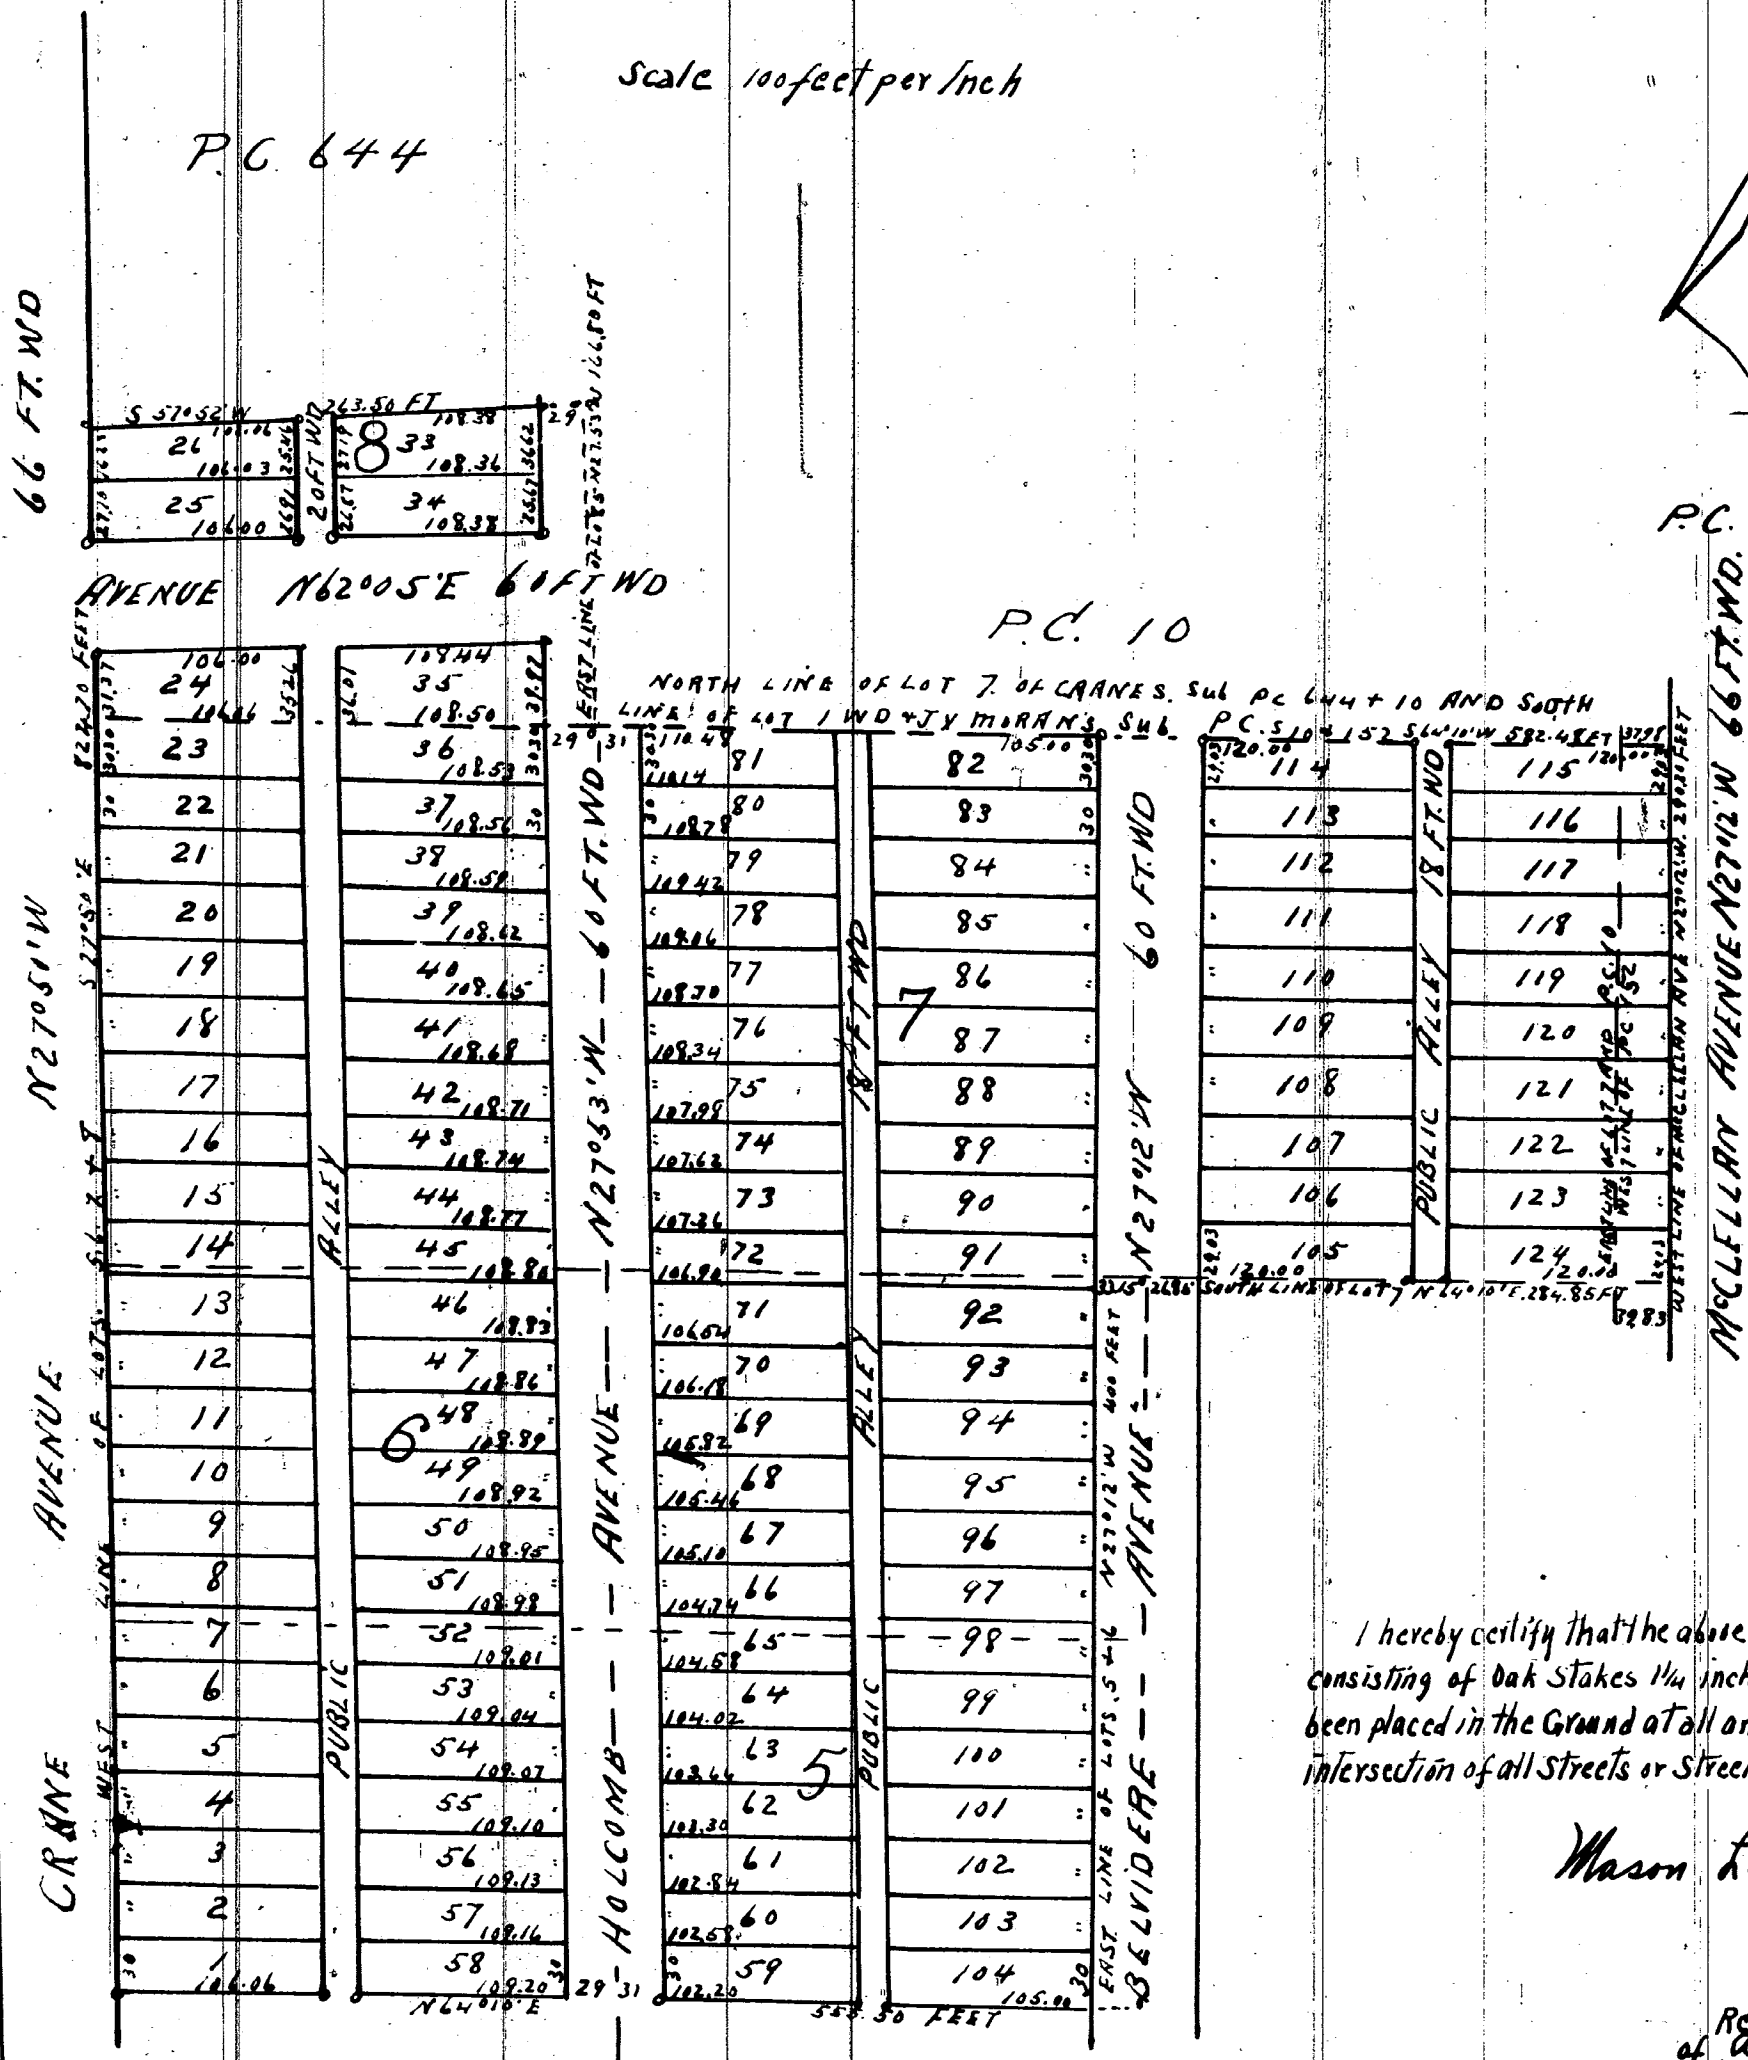

The Property here platfied is described as follows: - Beginning at the S.E. corner of lot 1 of W. D. L. Crane's Sub of P.C. 104/52. Said point being 110' 0" E 37' 38" feet from the N.E. corner of lot 7 of Albert Crane's Sub of P.C. 644 rear concession of P.C. 10. City of Detroit Wayne Co. Michigan Thence along the south line of said lot 1 S 64° 10' E 382.45 feet to the East line of lots of Crane's Sub of P.C. 644 rear concession of P.C. 10. Thence along said East line of lot 8. of Crane's sub N 27° 53' W 216.81 feet. Thence S 87° 52' W 263.50 feet to the West line of said lots. Thence along the West line of lots 8, 7, 6 of Crane's sub S 27° 53' W 824.70 feet. Thence N 69° 10' E 555.50 feet to the East line of lots 5 & 6 of said Crane's sub. Thence along said East line of lots 5 & 6 N 71° 12' W 400.00 feet to the south line of lot 7 of said Crane's sub. Thence along said South line of lot 7 N 44° 10' E 294.85 feet to the West line of McGILLAVY AVENUE Thence along said West line of McGILLAVY AVENUE N 27° 12' W 291.30 feet to the point of beginning

POINT OF BEGINNING, S.E. CORNER OF LOT 1 OF W. D. L. CRANE'S SUB OF P.C. 104/52. SAID POINT BEING 110' 0" E 37' 38" FEET FROM THE N.E. CORNER OF LOT 7 OF ALBERT CRANE'S SUB OF P.C. 644 REAR CONCESSION OF P.C. 10. ALSO PART OF P.C. 152

Approved August 24-1892  
John McVicar Board of Public Works  
James Dean City of Detroit  
Jacob Gutthard Wayne Co Michigan

I hereby certify that the above Plat is correct, and that Monuments consisting of Oak Stakes 1 1/4 inches square and 15 inches long have been placed in the Ground at all angles in the Boundaries and at the intersection of all Streets or Streets and Alleys as shown on plat by 0

Detrit July 25th 1892  
Mason L. Brown  
Engineer and Surveyor

REGISTER'S OFFICE } ss  
COUNTY OF WAYNE }  
Received for Record the 29th day of August A.D. 1892 at 3 o'clock P.M. and Recorded in Liber 17 of Plats on Page 57  
Elgin A. Hames  
Dep. REGISTER

Examined and Approved  
August 1-1892  
MR. Pratt  
Deputy Auditor General

STATE OF MICHIGAN } ss  
County of Wayne }  
We Elgin A. Hames Dep. Register of Deeds and Mason L. Brown Surveyor hereby certify that we have each carefully compared this copy with the original plat of GSCHWIND'S EAST END SUB. of lots 6 & 7 and part of lots 5 & 8 of Albert Crane's Sub P.C. 644 & REAR CONCESSION OF P.C. 10. ALSO PART OF P.C. 152 CITY OF DETROIT WAYNE CO. and that it is an exact copy thereof and of the whole of such original map or plat  
Elgin A. Hames Dep. Register of Deeds  
Mason L. Brown Surveyor

KNOW ALL MEN BY THESE PRESENTS, that We Lorenzo Corey and Eliza Corey his wife and Othmar Gschwind and Elizabeth Gschwind his wife have caused the land embraced in the above plat to be surveyed, laid out and platted to be known as Crane's Sub of P.C. 644 REAR CONCESSION OF P.C. 10. also part of P.C. 152 City of Detroit Wayne Co. Michigan, and that the Streets and Alleys shown on said plat are hereby dedicated to the use of the public Witness our hands and seals this 29th day of July A.D. Eighteen Hundred and Ninety Two  
In presence of  
Lorenzo Corey [LS]  
Eliza J. Corey [LS]  
Othmar Gschwind [LS]  
Elizabeth Gschwind [LS]  
Chasen O'Brien  
Ida M. Stemberge

I hereby certify that this plat is a correct copy of the plat now on record in the Register of Deeds office being made under the supervision of the Auditor General by tracing the plat now on record and affixing thereto a carefully compared copy of the dedication and certificates  
Dated this 1st day of Nov 1910

John B. La Fountain  
Clerk and Gen. Rept

STATE OF MICHIGAN } ss  
COUNTY OF WAYNE }  
On this the 29th day of July 1892 before me, a Notary Public in and for said county personally appeared the above named Lorenzo Corey and Eliza Corey his wife and Othmar Gschwind and Elizabeth Gschwind his wife known to me to be the same persons who executed the above dedication and who acknowledged the same to be their free and deed  
Chasen O'Brien Notary Public  
Wayne County Michigan