

BUTTERFIELD & WOODS SUB.


in 1/4 Section 47 10000 AT Greenfield

WAYNE CO., MICHIGAN.

Mason L. Brown
Civil Engineer & Surveyor
22+23+ Hodges Block
Detroit Michigan

September 23rd 1892

Scale 100 feet per Inch

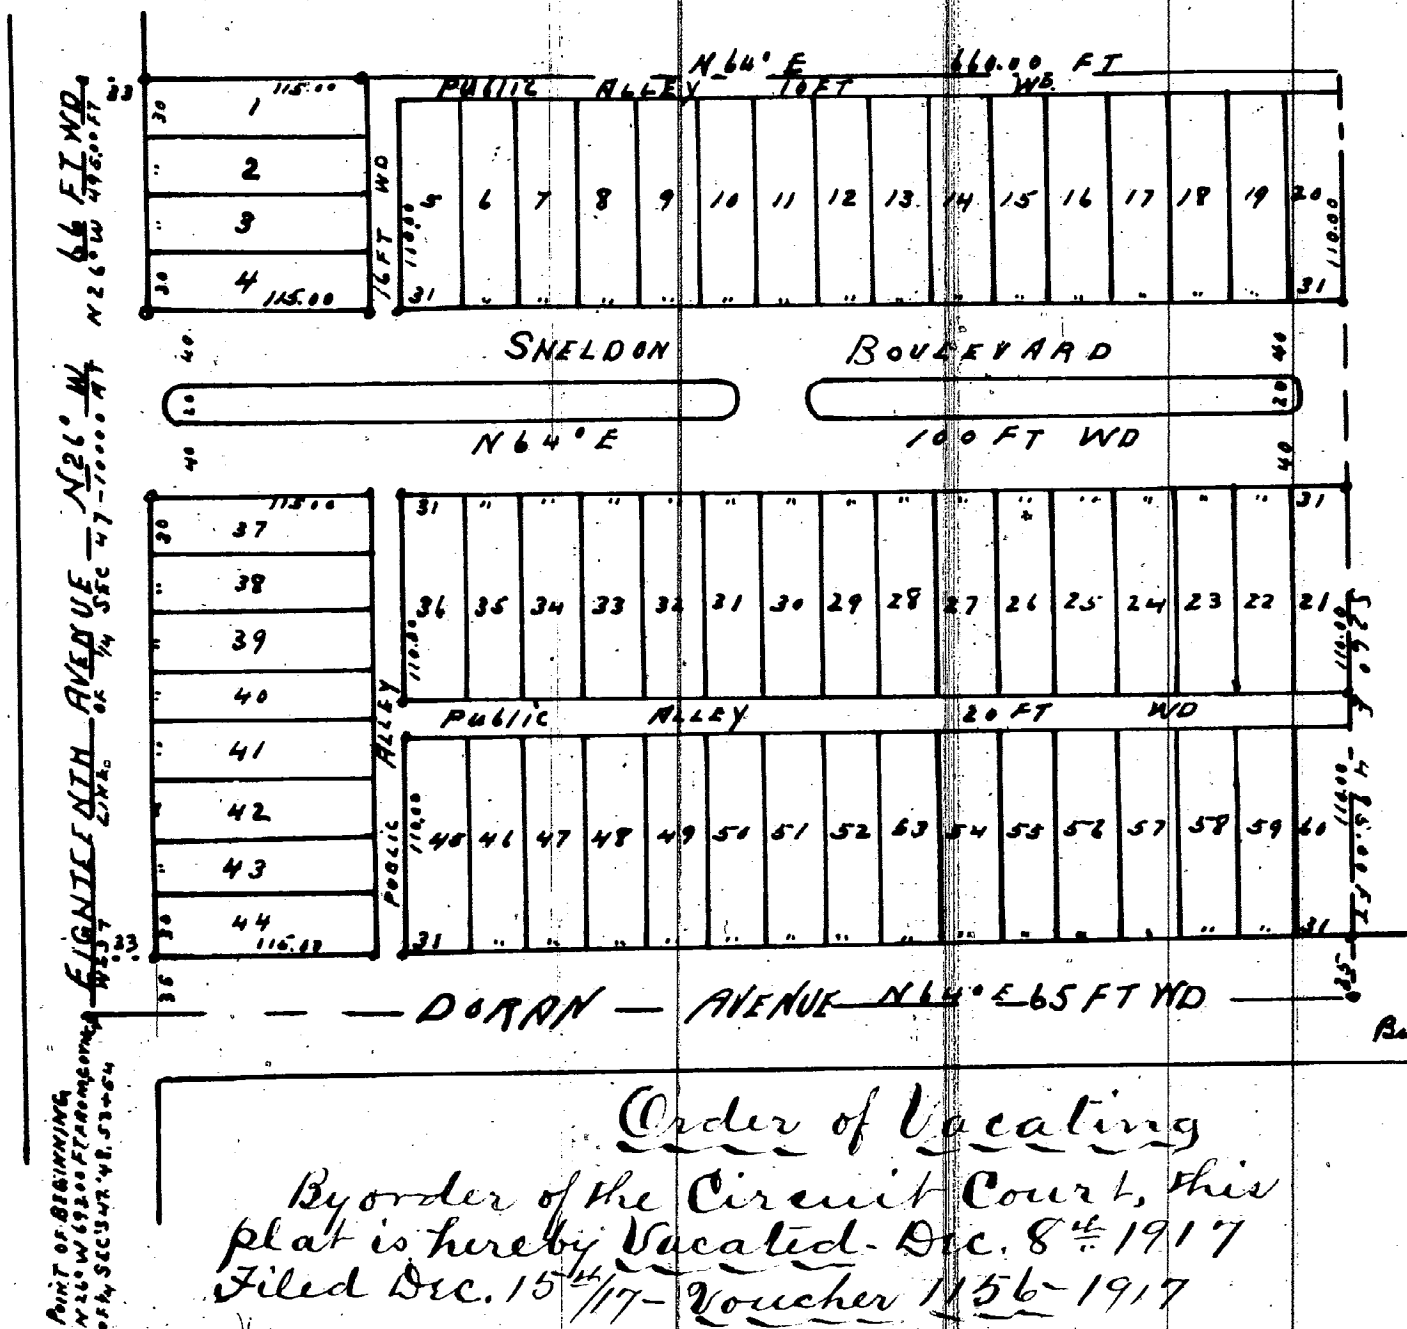

THE PROPERTY HEREIN PLATTED IS DESCRIBED AS FOLLOWS: Beginning at a point in center of Eighteenth Ave and on the line between 1/4 Secs. 42 and 48 and distant on a course N 26° W. 693.00 ft from the corner of 1/4 Secs 47-48-53+54. Thence N 26° W. 495.00 ft to a stake. Thence N 64° E 66.00 ft to a stake. Thence S 26° E 495.00 ft to a stake. Thence S 64° W. 66.00 ft to the Point of Beginning

STATE OF MICHIGAN } ss
COUNTY OF WAYNE

On this the 11th day of October 1892 before me a Notary Public in and for said county personally appeared the above named Sheldon A Wood unmarried James D Butterfield & Jennie Butterfield his wife, Walter D Butterfield & Helen Butterfield known to me to be the same persons who executed the above dedication and who acknowledged the same to be their free act and deed
J Ward Howland Notary Public
Wayne County Michigan

STATE OF MICHIGAN } ss
COUNTY OF WAYNE

On this the 11th day of October 1892 before me a Notary Public in and for said county personally appeared the above named Michael Doran & Phoebe Doran his wife, and Mary Doran known to me to be the same persons who executed the above dedication and who acknowledged the same to be their free act and deed
Henry Kemp Notary Public
Wayne County Michigan

Order of Vacating
By order of the Circuit Court, this plat is hereby vacated Dec. 8th 1917
Filed Dec. 15th 1917 - Voucher 1156-1917

I hereby certify that the above Plat is correct, and that Monuments consisting of Oak Stakes 1/4 inches square and 15 inches long have been placed in the Ground at all angles in the Boundaries and at the intersection of all Streets or Streets and Alleys as shown on plat by O Defigit Oct 11th 1892

Examined and Approved
October 14 - 1892
H. R. Pratt
Deputy Auditor General

Mason L. Brown
Engineer and Surveyor

REGISTER'S OFFICE } ss
County of Wayne
Received for Record the 19th day
of October A. D. 1892 at
3:45 o'clock P. M. and Re-
corded in Liber 17 of Plats
on Page 77
Edwin A. Heames
Register

KNOW ALL MEN BY THESE PRESENTS, that We Sheldon A Wood unmarried James D Butterfield & Jennie Butterfield his wife, Walter D Butterfield & Helen Butterfield his wife, Michael Doran & Phoebe Doran his wife and Mary Doran have caused the land embraced in the above plat to be surveyed laid out and platted, to be known as Butterfield & Wood's Sub in 1/4 section 47 10000 A. T. Greenfield Wayne Co. Michigan and that the Streets and Alleys shown on said plat are hereby dedicated to the use of the public. Witness our hands and seals this the 11th day of October A. D. Eighteen Hundred and Ninety Two

in presence of
Henry Kemp } ss
Walter S Conely } ss
J Ward Howland } ss
H
B

Sheldon A Wood [L S]
James D Butterfield [L S]
Jennie Butterfield [L S]
Walter D Butterfield [L S]
Helen Butterfield [L S]
Michael Doran [Seal]
Phoebe Doran [Seal]
Mary Doran [Seal]

STATE OF MICHIGAN } ss
COUNTY OF WAYNE

We Edwin A. Heames Def Register of Deeds and Mason L. Brown Surveyor hereby certify that we have each carefully compared this copy with the original plat of BUTTERFIELD & WOODS SUB in 1/4 SECTION 47 10000 A. T. GREENFIELD WAYNE CO MICHIGAN and that it is an exact copy thereof and of the whole of such original map or plat
Edwin A. Heames Def Register of Deeds
Mason L. Brown Surveyor

I hereby certify that this plat is a correct copy of the plat now on record in the Register of Deeds office being made under the supervision of the Auditor General by tracing the plat on record and affixing thereto a carefully compared copy of the dedication and certificates
Dated this 3rd day of Nov 1910
John B La Fountain
Clerk and Gen Dept

DORCHESTER STREET, CITY OF DETROIT.

Verdict Rendered in
Recorder's Court, in Detroit.
Confirmed Oct. 1, 1917.
By resolution of Common Council.

Voucher 1148 -- 1917.

Vol. 8 page, 504 ✓

{
{ Dorchester Street, from McClellan Ave.
{ to Pennsylvania Ave. opened, as follows:
{ The N. 25 ft. of Lot 250 of Brandon's
{ Sub. of that part of P.C. 337-257 between
{ Jefferson Ave. and Mack St. and west of the
{ east line of Cadillac Blvd., also the
{ S. 34 ft. of that part of P.C. 257 between
{ Jefferson Ave. and Mack St., and the S. 33 ft.
{ of Lot 251, of Subdivision last mentioned.

PLAT

BUTTERFIELD & WOODS' SUBDIVISION, NOW IN DETROIT.

In the matter of the petition of
Mary Doran, et al. for the vacation
of said plat.

Dec. 8, 1917.

Clyde S. Webster,
Circuit Judge.

{
{ Ordered that the plat known as
{ Butterfield & Woods' Subdivision, in
{ $\frac{1}{4}$ Sec. 47, Ten Thousand Acre Tract, for-
{ merly in the Township of Greenfield, now
{ in the City of Detroit, be vacated,
{ with the streets and alleys thereof.

Voucher No. 1156 -- 1917.

Vol. 139 page 10976 ✓

ROBERT E. WALKER'S SUBDIVISION, IN DETROIT, ALLEY VACATED.

re petition of William Roine
to Common Council of Detroit,

Nov. 27, 1917.

Voucher No. 1164 --- 1917.

RESOLVED that all that part of the
7 ft. public alley first south of and paral-
lel to Peter Hunt Ave. lying between east
line of Fischer Ave. and the west side of
the alley first east thereof and adjoining
the north line of Lot 203, Robert E. Walker
Subdivision, be vacated.

Vol. 138 page 10856 ✓

WADE AVENUE, IN DETROIT, VACATION OF PART OF.

Re petition of Mrs.
Agnes H. Reed to the
Common Council of Detroit.


Dec. 4, 1917.

Voucher No. 1168 -- 1917.

Vol. 3 page 154 ✓

{
{ Resolved that all that part of Wade
{ Ave. lying in the rear of and adjoining Lot
{ 14, of Wm. C. Maybury's Sub. of Lot 18 of
{ Mandelbaum's Sub. etc. described as beginning
{ at the southwest corner of Lot 14, thence in
{ a westerly direction along the southerly line
{ of said lot 24.45 ft. more or less to a point,
{ thence in a northeasterly direction 28.18 ft.
{ to a point on the westerly line of said lot,
{ thence in a southeasterly direction 32.85 ft.
{ along the westerly line to the place of
{ beginning, also

{ All that part of Wade Ave. lying in
{ the rear of and adjoining Lot 15 or above

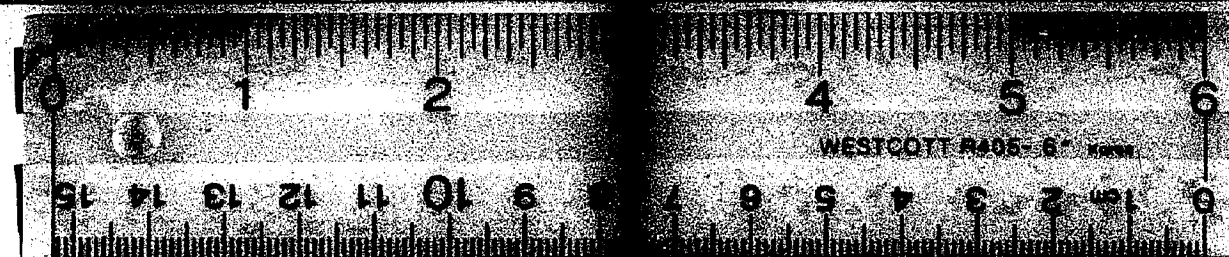

16 X