


MILLER'S SUBDIVISION
OF LOT 10 OF RANSFACH'S SUBDIVISION OF LOT 9
OF THE SHIPYARD TRACT
SPRINGWELLS, WAYNE CO
MICHIGAN FEB 1891

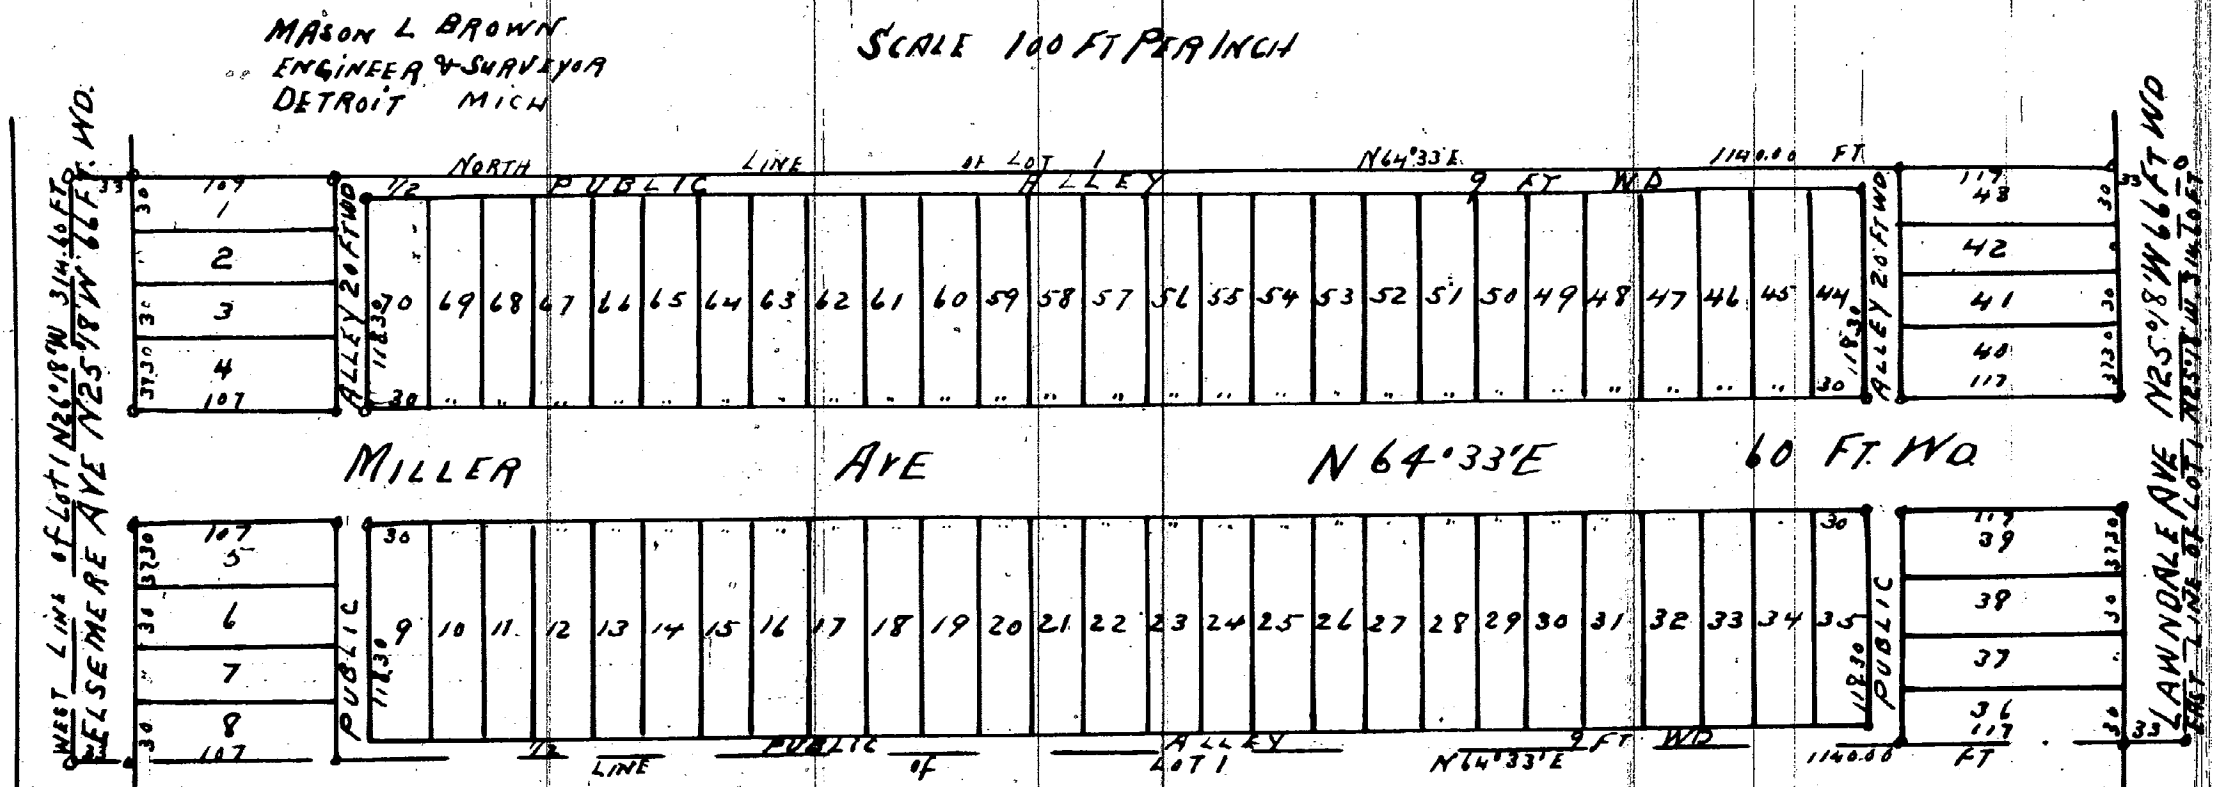

I hereby certify that the above Plat is correct, and that Monuments consisting of Oak Stakes 1 1/4 inches square and 15 inches long have been placed in the ground at all angles in the Boundaries, and at the intersection of all Streets or Streets and Alleys, as shown on plat by o
Detroit Feb. 6th 1891
Mason L. Brown
Engineer and Surveyor

KNOW ALL MEN BY THESE PRESENTS, That WE EMILIA MILLER
NORMAN MILLER AND MARY MILLER HIS WIFE AND BERNHARDT MILLER
AND MINNIE MILLER HIS WIFE
Have caused the land embraced in the above plat to be surveyed, laid
out and platted, to be known as MILLER'S SUBDIVISION OF LOT 10 OF RANSFACH'S SUBDIVISION
OF LOT 9 OF THE SHIPYARD TRACT
SPRINGWELLS, WAYNE CO. Michigan and that the Streets and
Alleys shown on said plat are hereby dedicated to the use of the public.
Witness our hands and seals this the 27th day of August
A.D. Eighteen Hundred and Ninety two
In presence of
Emilia Miller [L.S.]
Norman Miller [L.S.]
Mary Miller [L.S.]
Bernhardt Miller [L.S.]
Minnie Miller [L.S.]
Examined and approved
August 29 - 1892
J. O. Ray
H. R. Pratt
Deputy Auditor General

STATE OF MICHIGAN } ss
COUNTY OF WAYNE }
On this the 27th day of August 1892 before
me a Notary Public in and for said county personally appeared the
above named Emilia Miller, Norman Miller and Mary Miller
his wife and Bernhardt Miller and Minnie Miller his wife
known to me to be the same persons who executed the above dedication
and who acknowledged the same to be their free act and deed
Edwin Munnich Notary Public
Wayne County Michigan

I hereby certify that this plat is a correct copy of
the plat now on record in the Register of Deeds
office being made under the supervision of the
Auditor General by tracing the plat on record
and affixing thereto a carefully compared copy
of the dedication and certificate
Dated this 2nd day of Nov 1892
John B. Laountain
Clerk Aud. Gen. Dept

STATE OF MICHIGAN } ss
COUNTY OF WAYNE }
We Edgim A. Heames Def REGISTER
of Deeds, and Mason L. Brown Surveyor hereby
certify that we have each carefully compared this copy with the original
plat of MILLER'S SUBDIVISION OF LOT 10 OF RANSFACH'S SUBDIVISION OF LOT 9 OF THE SHIPYARD TRACT
SPRINGWELLS, WAYNE CO. Michigan and that it is an exact copy thereof and of
the whole of such original map or plat
Edgim A. Heames Def Register of Deeds
Mason L. Brown Surveyor

REGISTER'S OFFICE } ss
COUNTY OF WAYNE }
Received for Record the 1st day
of September A.D. 1892 at 8:00
o'clock A.M. and Recorded in Liber
17 of Plat on Page 58
Edgim A. Heames
Def REGISTER