


Recd for Record July 29th 1856 at 11 o'clock A.M.
 H R Nowland Register
 Subdivision of lots 45 and 46 in Western section of the
 La Basse and Baker farms

10984

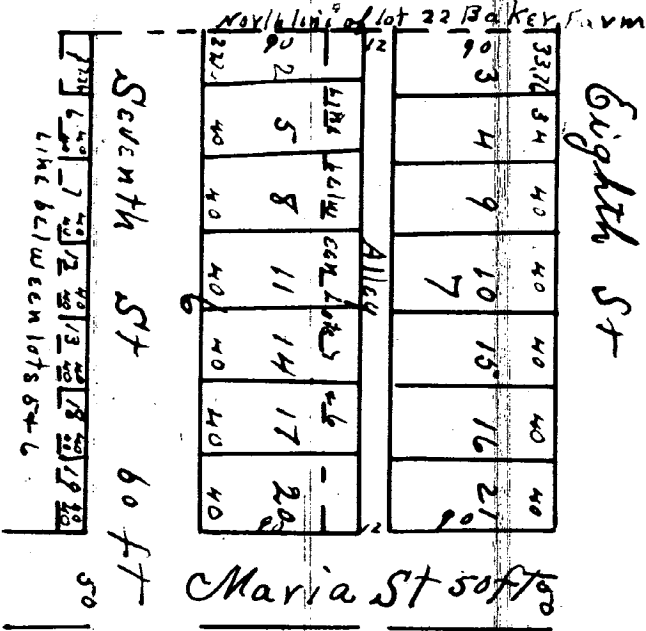

Know all men by these presents that we William B. Weason
 and Marya E. Weason his wife of the City of Detroit and
 State of Michigan, do hereby present for record the plat here
 annexed being a subdivision of lots number 45 and 46
 of Western section of the La Basse and Baker farms in the City
 of Detroit and State of Michigan and do dedicate to the people
 thereof one of the Public streets and alleys by us laid out
 thereon according to annexes and assigns the permission
 thereof whenever the same may be discontinued by law—
 Dated Detroit July 28th 1856
 Signed and sealed in presence of
 Wm R. Ratione
 William B. Weason
 Marya E. Weason

State of Michigan }
 Wayne County }
 On this twenty eighth day of July 1856
 before me a Notary Public in and
 for said County personally came the above named William
 B. Weason and Marya E. Weason his wife known to me to be the
 persons who executed the above instrument and acknowledged
 the same to be their free act and deed and the said Marya
 E. Weason being examined by me privately separate and apart
 from her said husband acknowledged that she executed the same free-
 ly and without fear or compulsion from her said husband or any
 other person

A J. Cooper, Notary Public
 Wayne County Michigan


Shelby county that these presents and copy of the plat now on record
 in the Register of Deeds office being made under the supervision of
 the Auditor General by tracing the plat on record and affixing thereto
 a carefully compared copy of the dedication and certificate
 Dated this 29th day of April 1890

John B. Hutchinson
 Clerk Aud. Gen. Deft.

10985

Subdivision of lots 46 & 47 in Western section of the La Basse &
 Baker farms. North of Grand River Road in Detroit

Recd for record November 26th 1856 at 4 o'clock P.M.
 H R Nowland Register

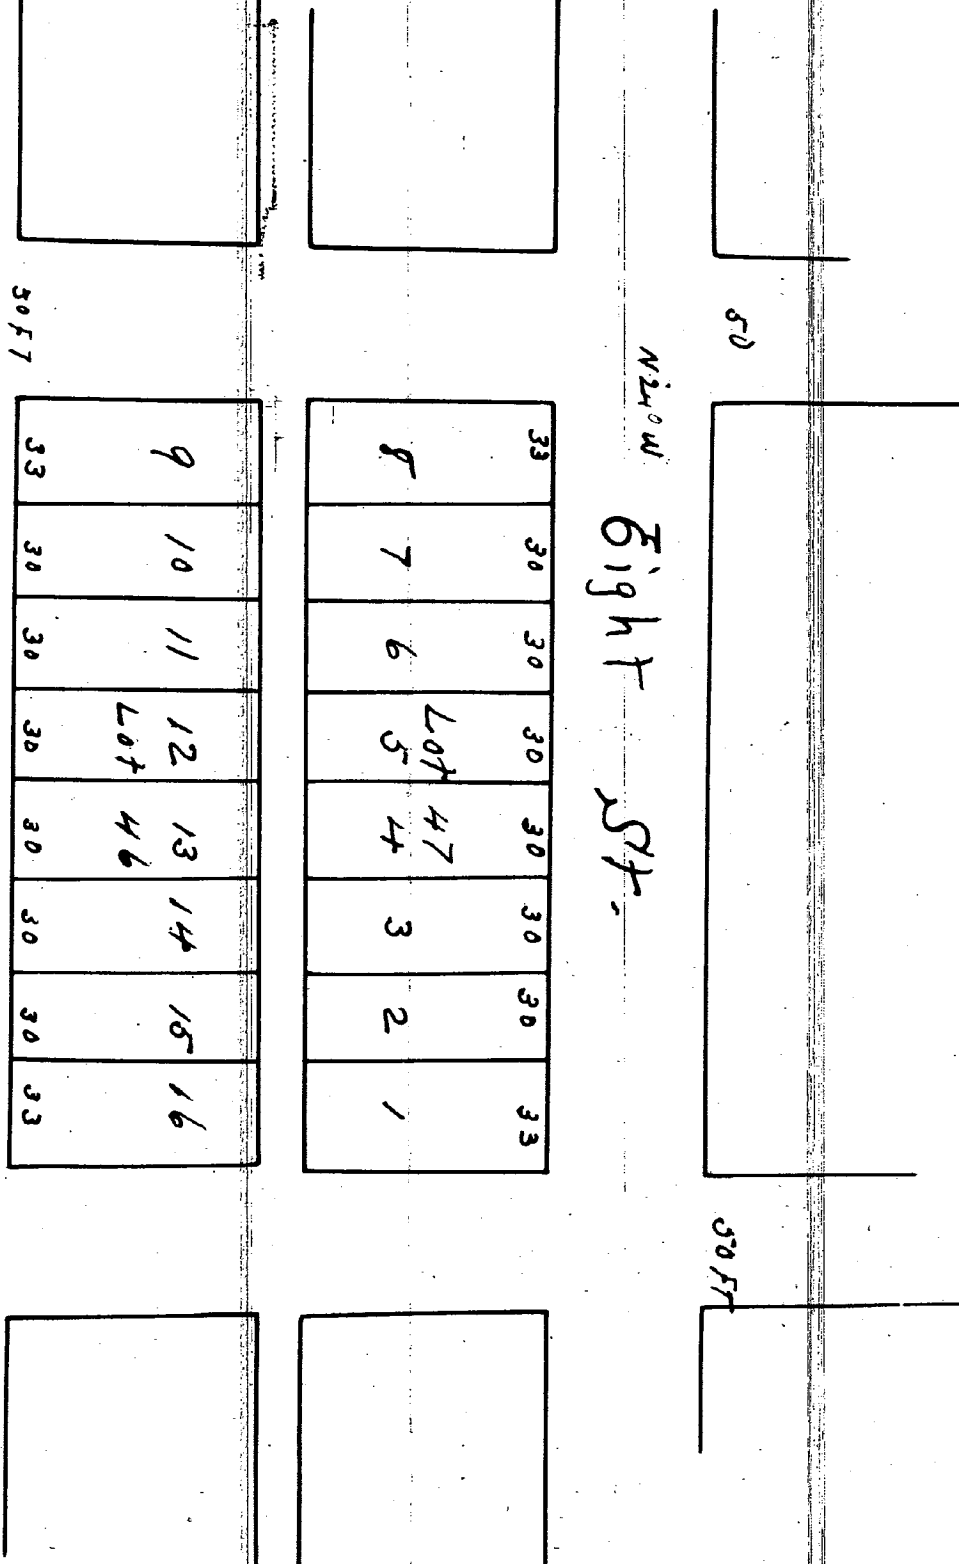

Know all men by these presents that we Charles Schuyler and
 Wilhelmine his wife of Detroit Wayne County Michigan do hereby
 acknowledge that the within plat to be a subdivision made
 by us of lots forty six and forty seven of Western section of
 the La Basse & Baker farms N of the Grand River Road
 in Detroit
 Dated and sealed in presence of
 Charles Schuyler
 Wilhelmina Schuyler

State of Michigan }
 Wayne County }
 On this 24th day of November A.D. 1856
 before me a Notary Public in and
 for said County personally came the above named Charles Schuyler & Wilhelmina
 his wife known to me to be the persons who executed the foregoing
 instrument and acknowledged the same to be their free act and
 deed and the said Wilhelmina wife of the said Charles Schuyler being
 examined by me privately separate & apart from her husband
 acknowledged that she executed the same freely and voluntarily
 without fear or compulsion of her husband or any one else

A J. Cooper, Notary Public
 Wayne County Michigan

Shelby county that these presents and copy of the plat now on record
 in the Register of Deeds office being made under the supervision of
 the Auditor General by tracing the plat on record and affixing thereto
 a carefully compared copy of the dedication and certificate
 Dated this 29th day of April 1890

John B. Hutchinson
 Clerk Aud. Gen. Deft.