



Plot in part of Louis Moen's Farm Registered at Detroit Office for record this 14th day of July A.D. 1826 at 4 of the Clerk P. M. Received 18 Q. Jan. 2nd Registered W. & T. M.

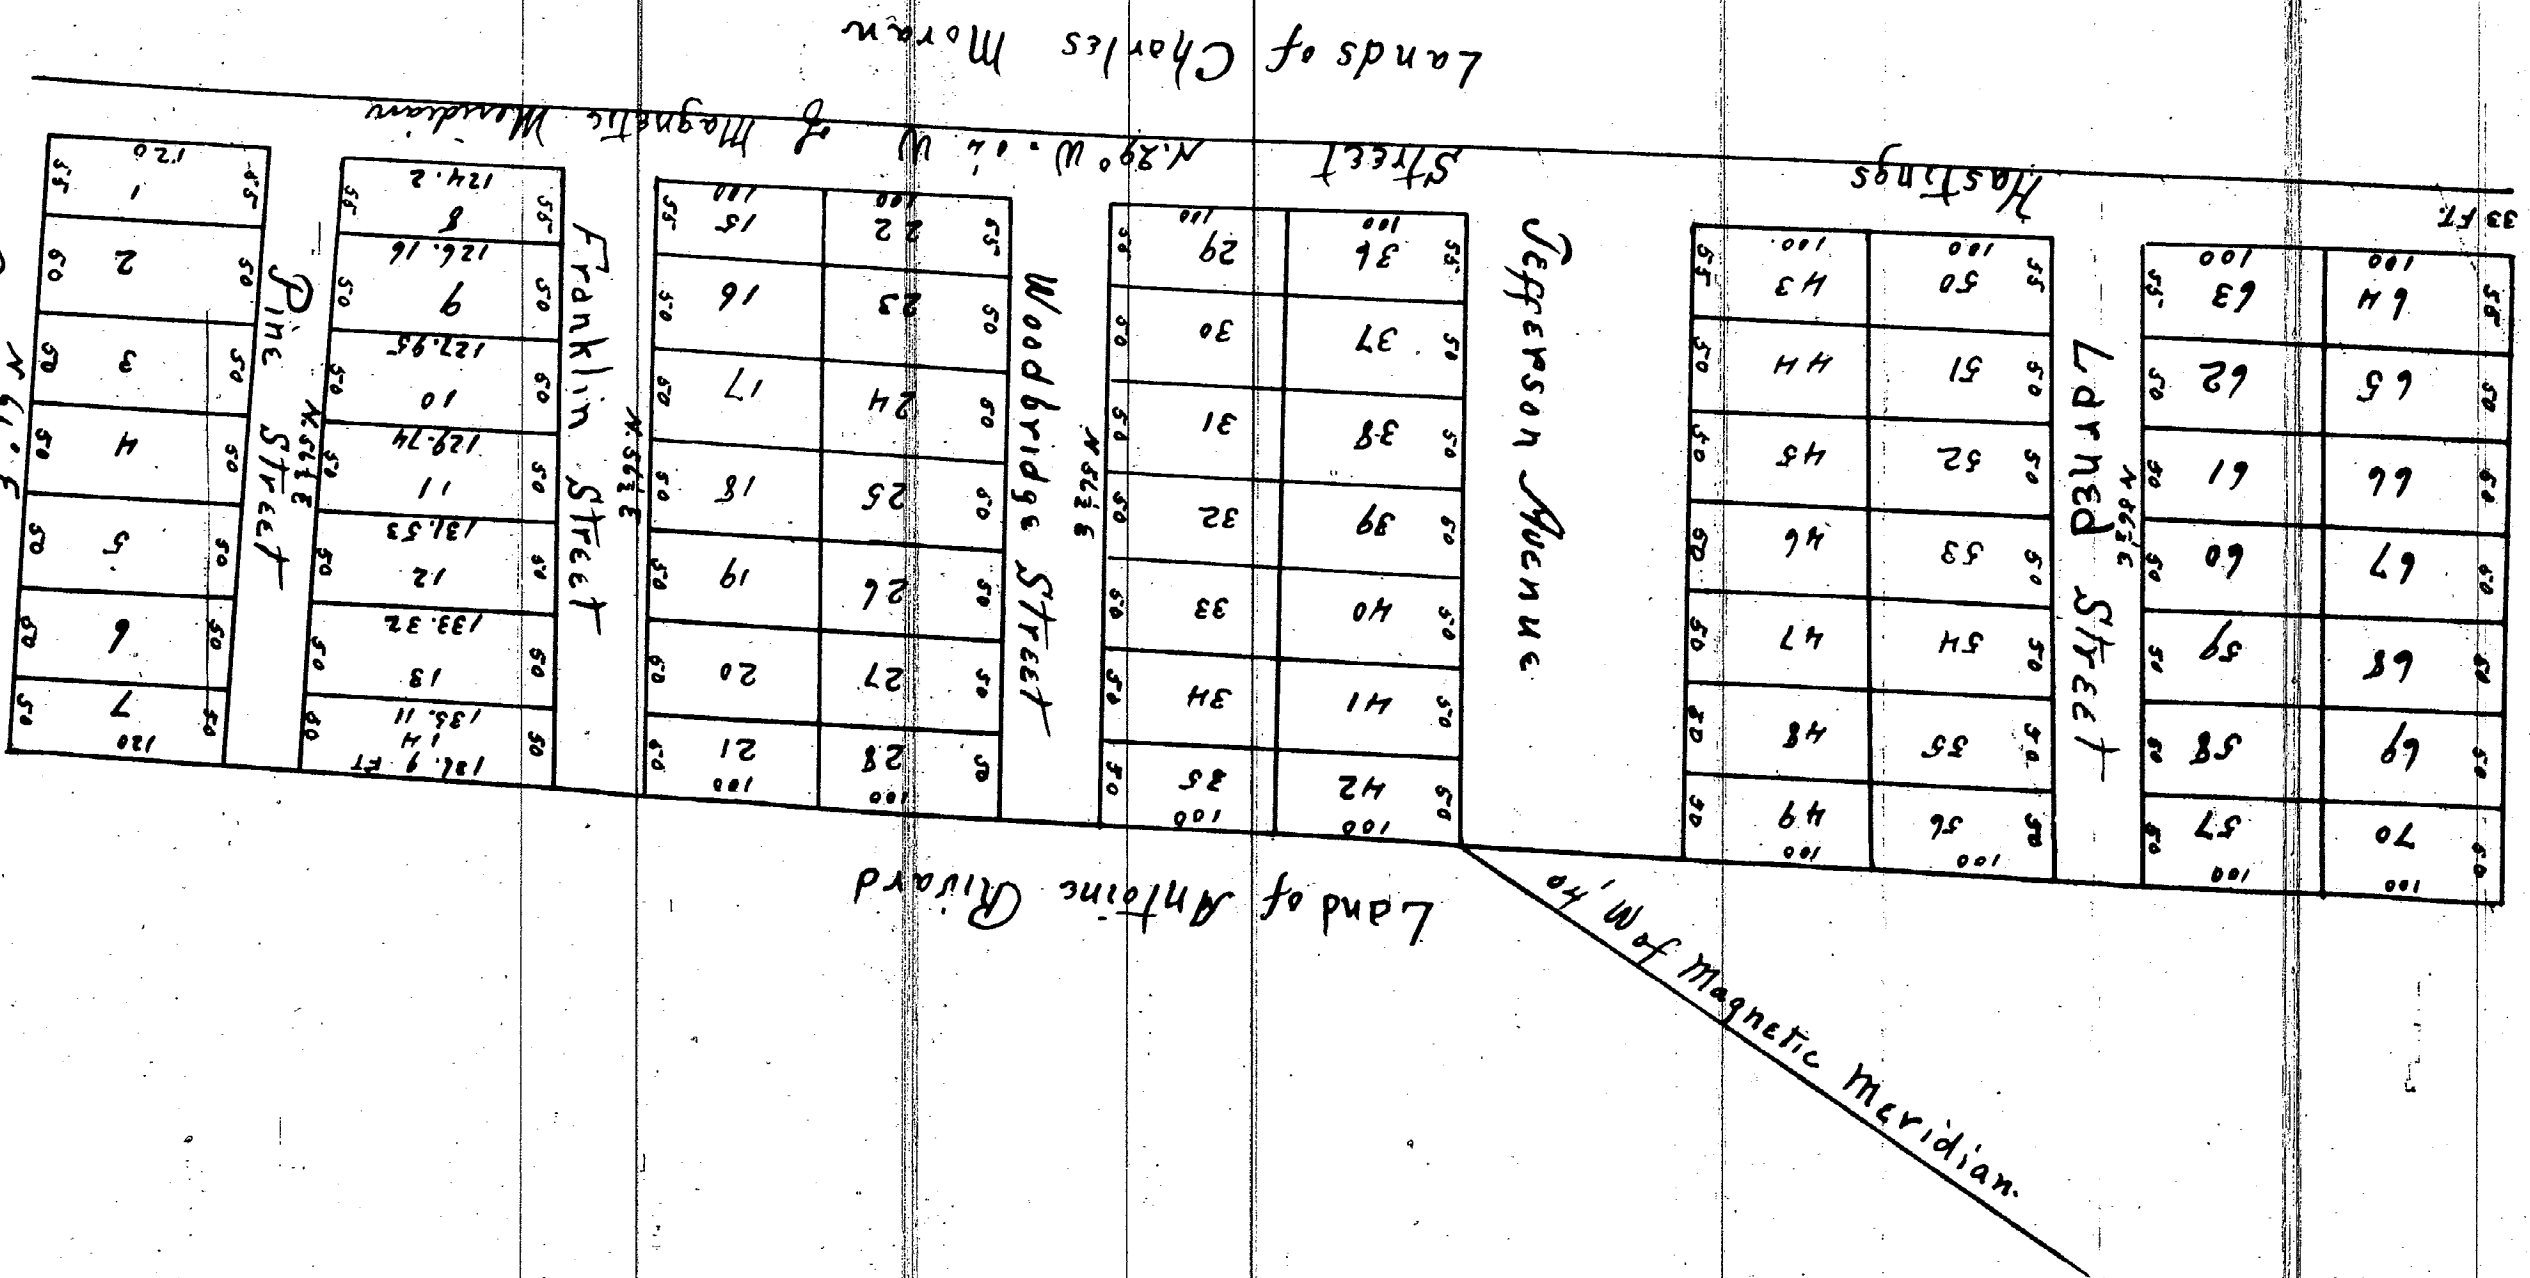

10986

10988


Plat of sections 1-24 of Township 36 North, Range 4 West, at 30 Clock O M. Winchester Register

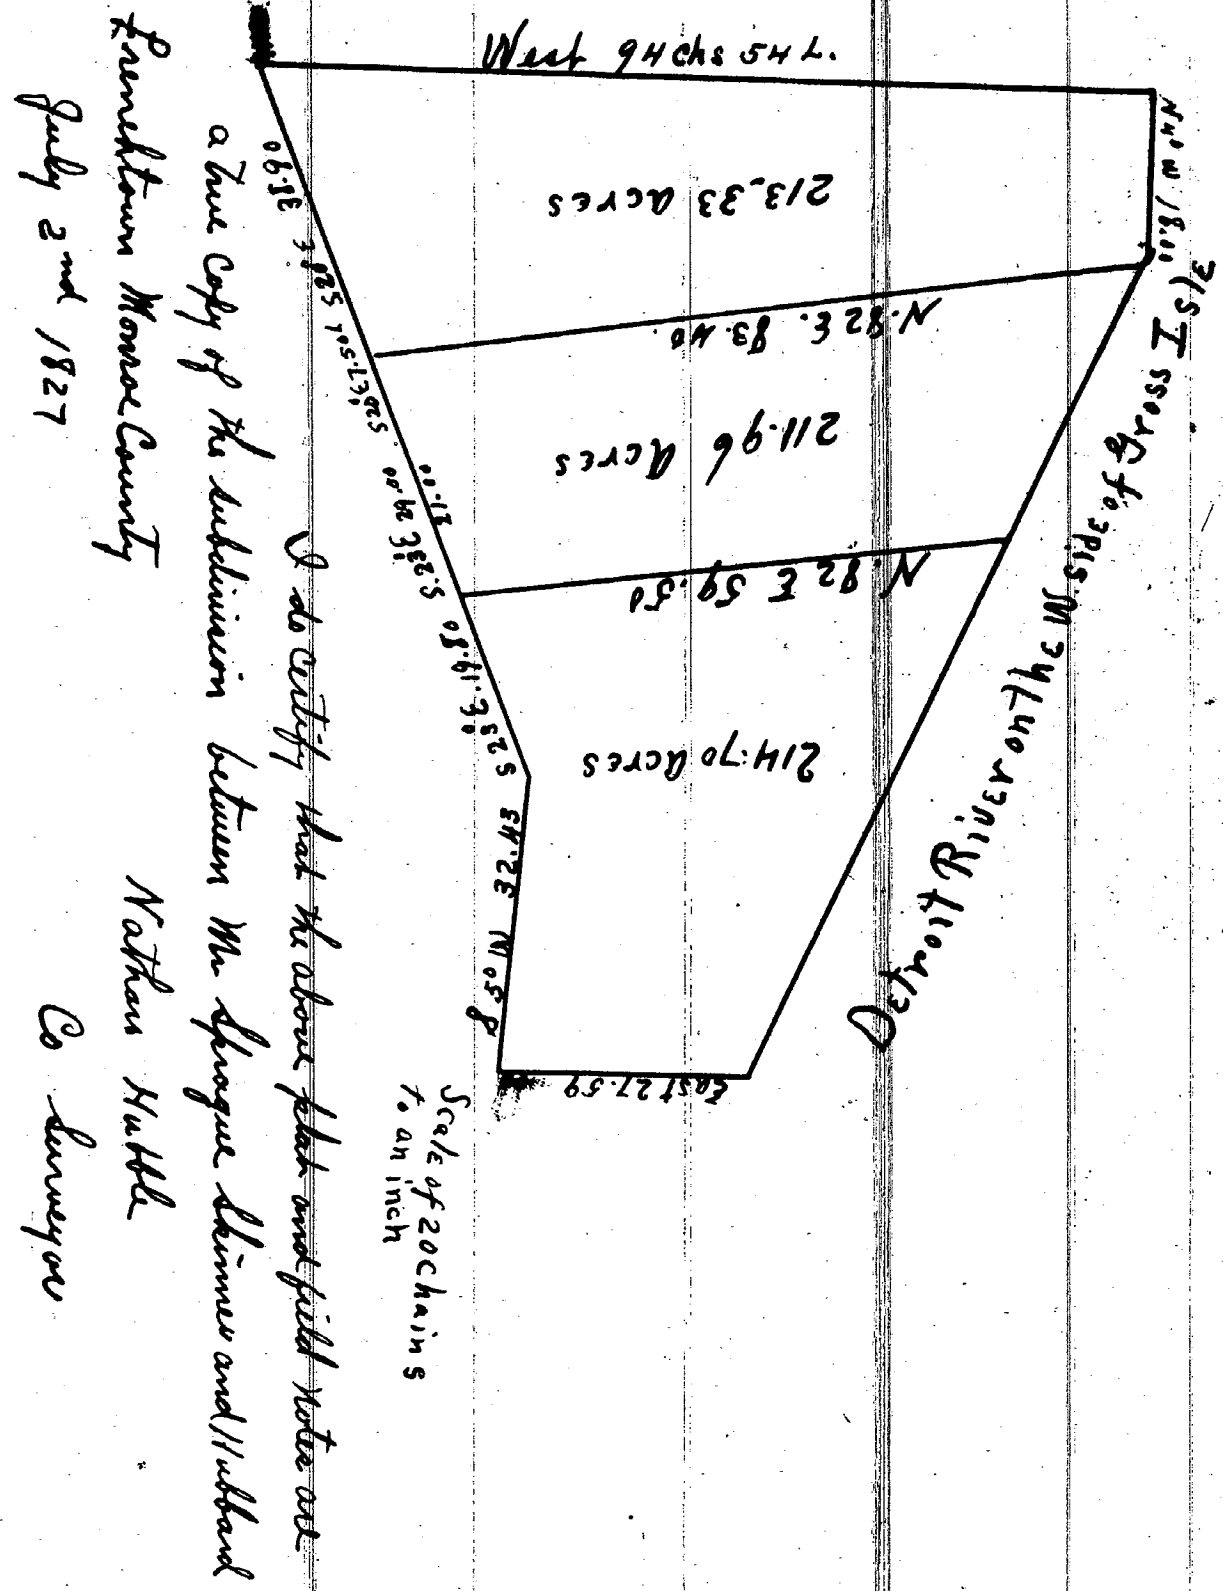

I hereby certify that these plates are correct copies of the plates now on record in the Register of Deeds office being made under the supervision of the Auditor General by tracing the plat on record and affixing there to a carefully compared copy of the dedications and certificates
Dated this 26th day of April 1910

John B. Fountain
Clerk and Gen. Dep.

Plat of the Gouin Farm as subdivided A.E. Nathan May 1834

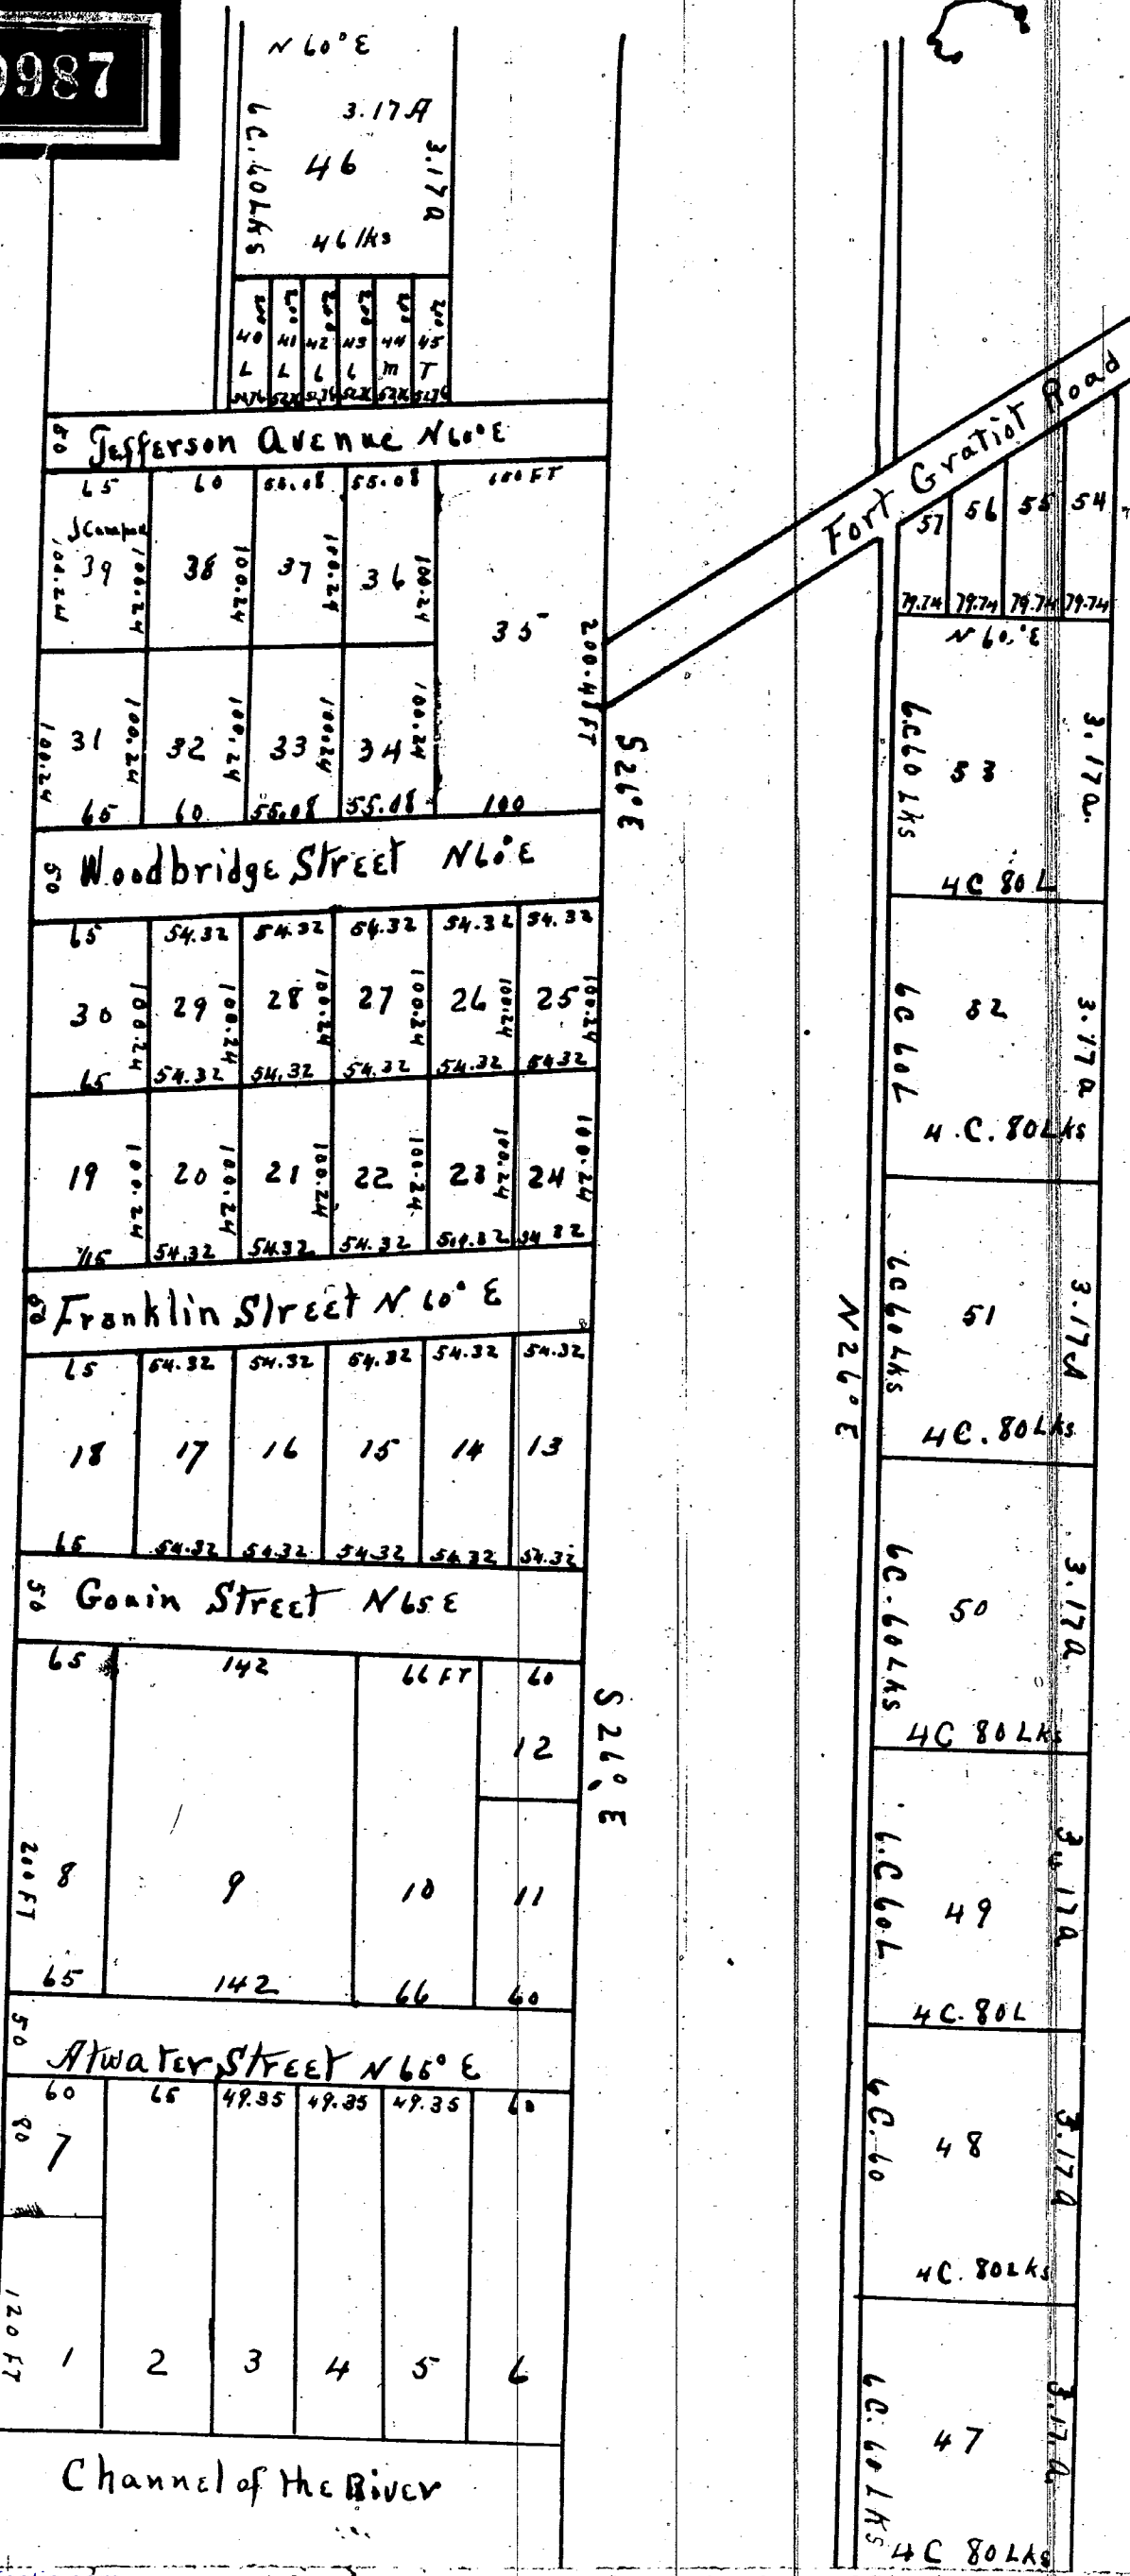

10987