


PLAT
of
NEW KIRK and DARLING'S
SUBDIVISION
of
Lots 52, 53, 54, 55, 56, 57 and part of Lots 41, 42, 43, 44,
45, 46, 47, 48, 49, 50 and 51 of P.M. Morris & W.A. Ennis'
Subdivision of part of the South East 1/4 of Section 9
Town 1 South, Range 12 East
MICHIGAN MERIDIAN

Scale: 100 feet = 1 inch

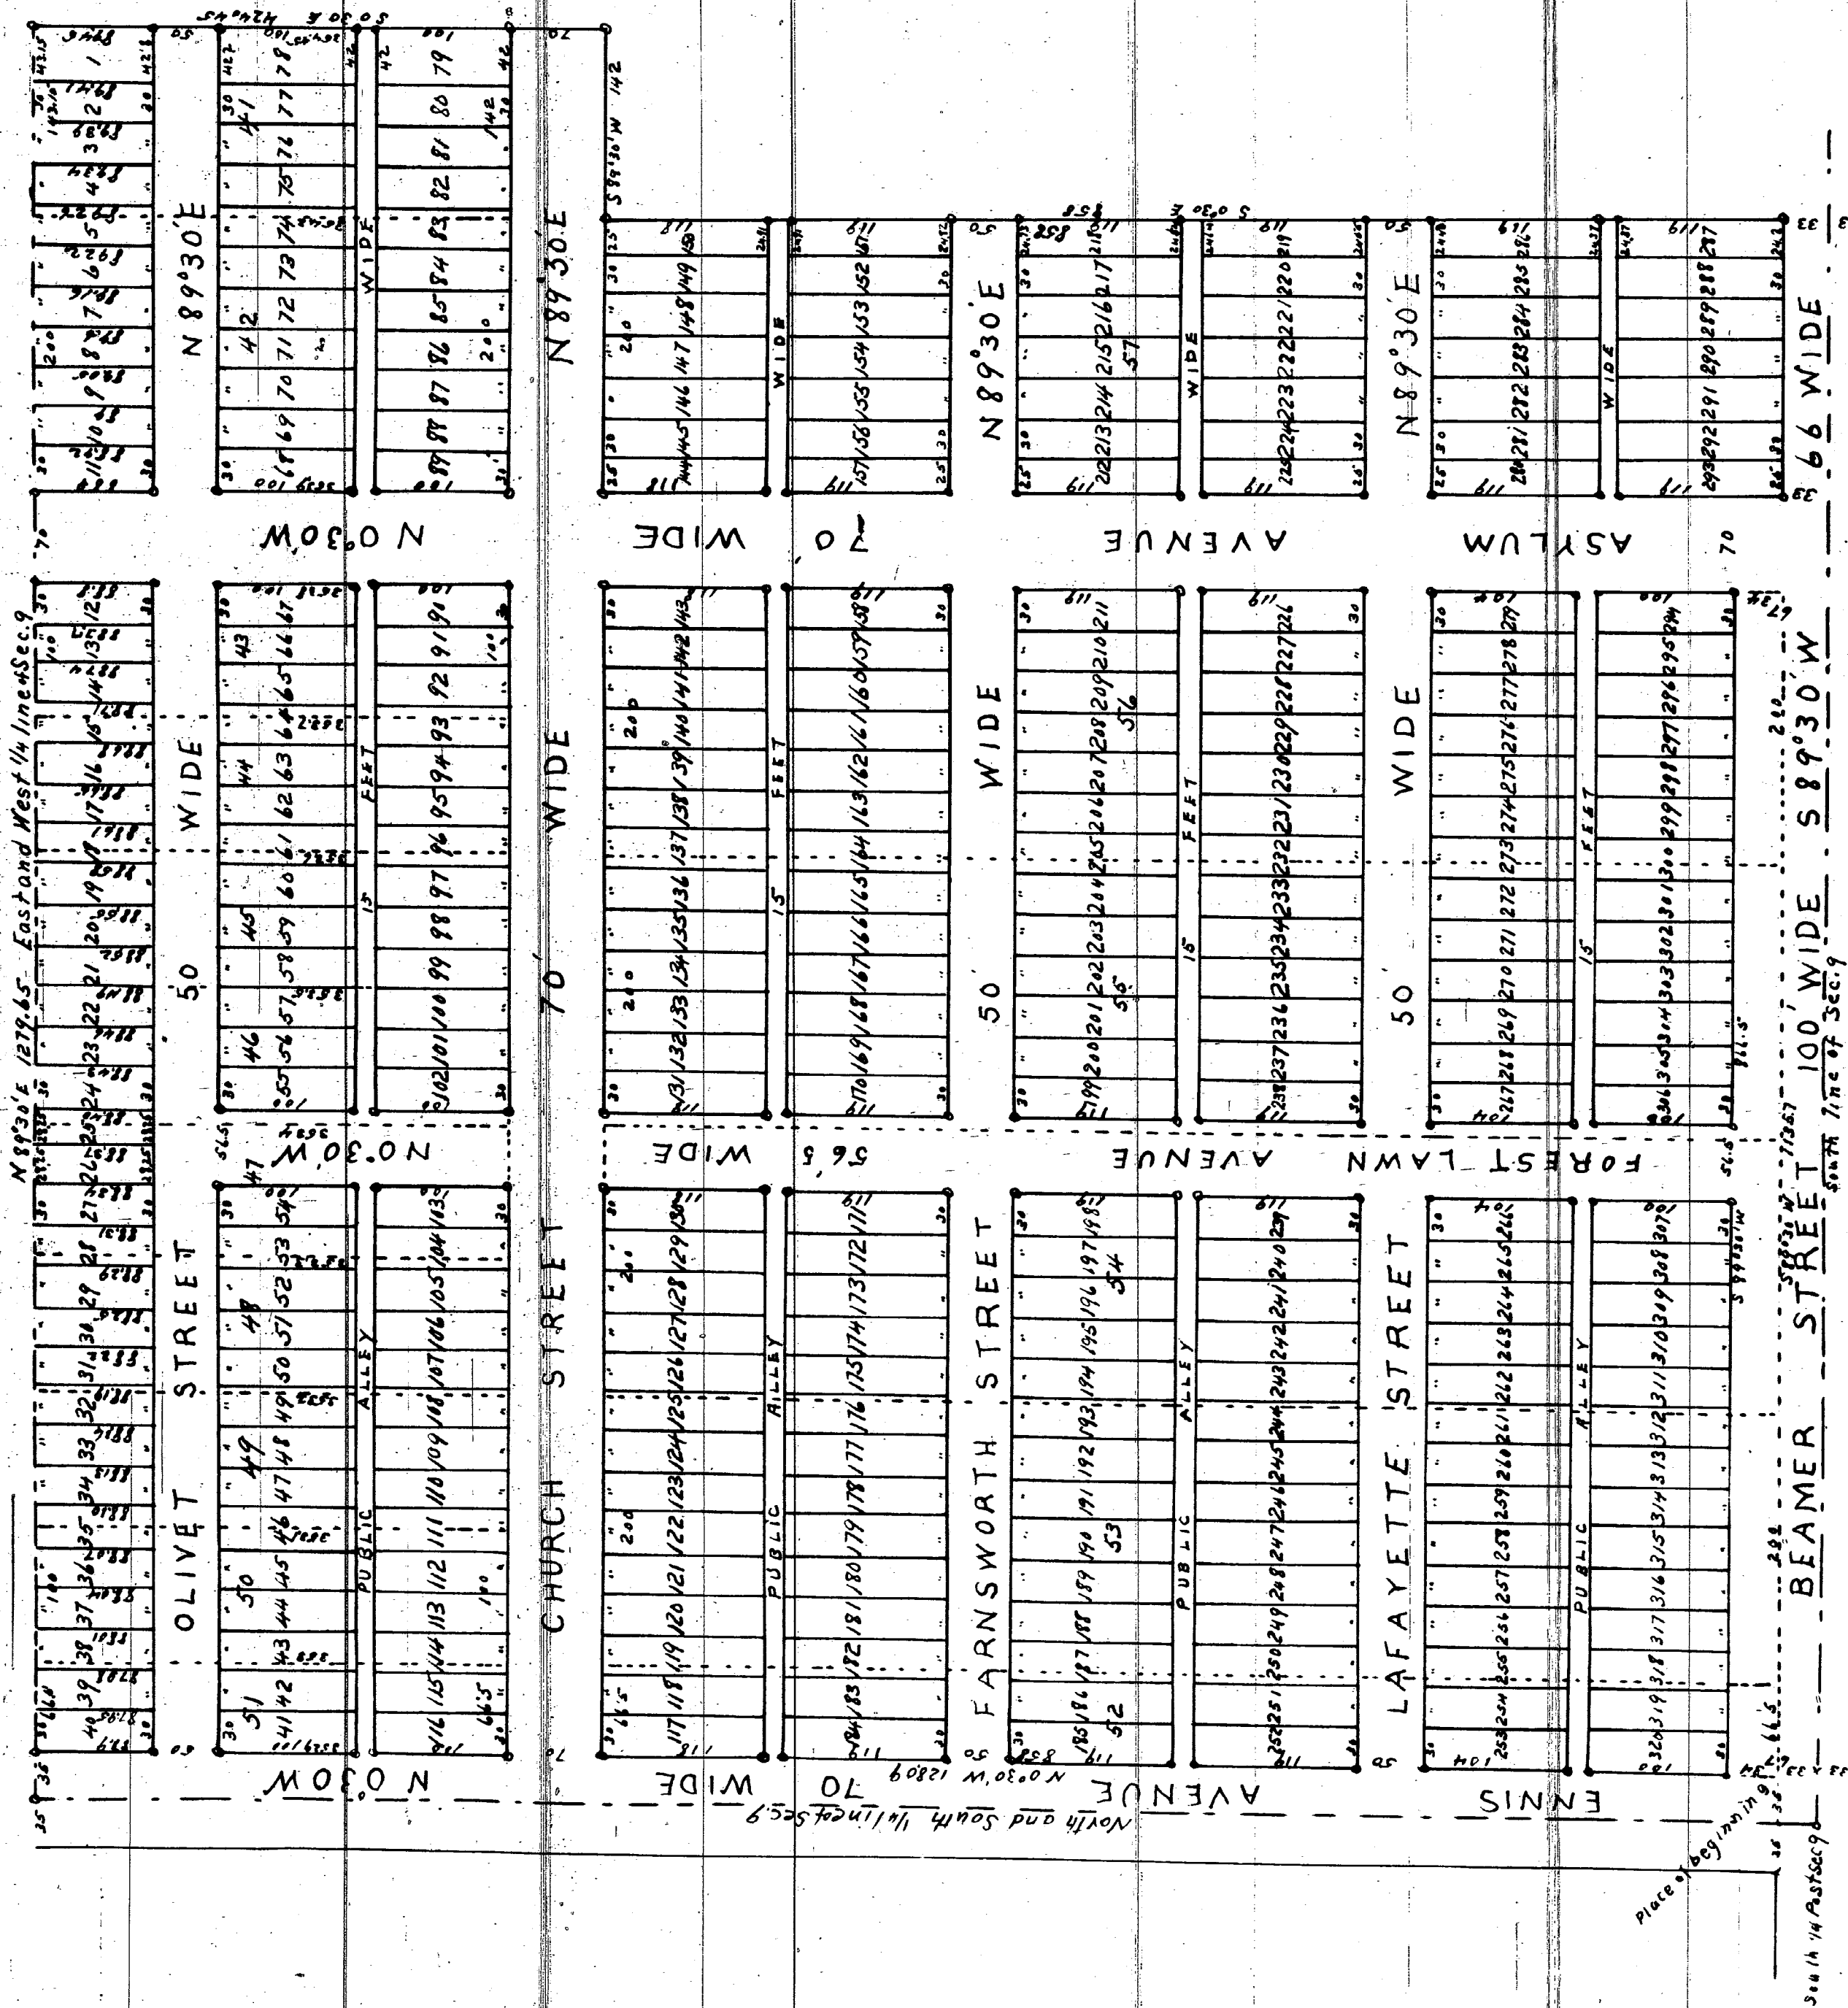

The land embraced in this block is described as follows: Beginning at a point 35 feet easterly from and her right angle to the north and about quarter line of road at a point 100 feet southerly, bear westerly as 33 feet northerly along the south quarter edge of said sec. 9. Thence north 6° 30' west 121° 9' feet to the east and west quarter line of said section 9. Thence south 0° 31' east 124° 30' feet to a point 187° 65'. Thence south 0° 31' east 89° 30' feet to a point 89° 30' west 14° 2'. Thence south 0° 30' east 153° 4' feet to a point which is 33 feet westerly from the south line of said sec. 9. Thence south 89° 30' west 115° 1' feet to the place of beginning.

know all men by these presents that we William A Newbark and Emmie M Darling are proprietor and Ida L Newbark wife of said William A Newbark have caused the land embraced in the annexed plat to be surveyed laid out and platted to be known as Newbark and Darling's subdivision of lots 32, 53, 54, 55, 56, 57 and part of lots 41, 42, 43, 44, 45, 46, 47, 48, 49, 50 and 51 of P M. Norris and W A. Emmie's subdivision of part of the south east 1/4 of section 9 Town 1 south Range 12 East and that the streets and alleys are shown on said plat are hereby dedicated to the use of the public

signed and sealed in presence of } William R Newbark LS
James H Cullen }
Alfred H Christensen } Emmie M Darling
Ida L Newbark

State of Michigan) ss

county of Wayne On this sixteenth day of January 1890
before me a Notary Public in and for said county,
personally came the above William R Newbark
Emmie M Darling and John L Newbark
known to me to be the persons who executed the
above dedications and acknowledged the same to be
their free act and deed

James V Cullen
Notary Public Wayne Co Mich

I hereby certify that the plat Leon delineated is a correct one and that permanent monuments consisting of Oak stakes, have been planted at points marked thereon (c) as Leons shown at all angles in the boundaries of the land plotted and at all intersections of streets or streets and alleys

F B Howard

Civil Engineers and Surveyors

State of Michigan } SS
County of Wayne }

County of Wayne.} We T. C. Bird Dep Register
of Delebe, and F. B. Howard civil engineer and surveyor hereby certify
that we have each carefully compared these copy with
the original plat of Newkirk and Darlings subdivisions of lots 52
53, 54, 55, 56, 57 and part of lots 41, 42, 43, 44, 45, 46, 47, 48, 49,
50 and 51 of T. W. Norrie and M. A. Emms subdivisions of part
of the south east 1/4 of sections 9 Town 1 North Range 12 East
and that it is an exact copy thereof and of the
whole of such original map for plat.

FR. Howard Civil Engineer and surveyor

Examined and Approved
January 18 1890
H. R. Pratt
Deputy Auditor General

I hereby certify that this plat is a correct copy
of the plat now on record in the Register of
Deeds office being made under the super-
vision of the Auditor General by tracing the
plat on record and comparing thereto a carefully
prepared copy of the dedication and
conditions.

Dated this 15th day of Sept 1910

John B La Fountain
Clark and Gen Delch

REGISTER OFFICE

RECEIVED FOR RECORD THE 25th day
of July A.D. 1890 at 9.45
1/3 of Plat on page 69

REGISTER