
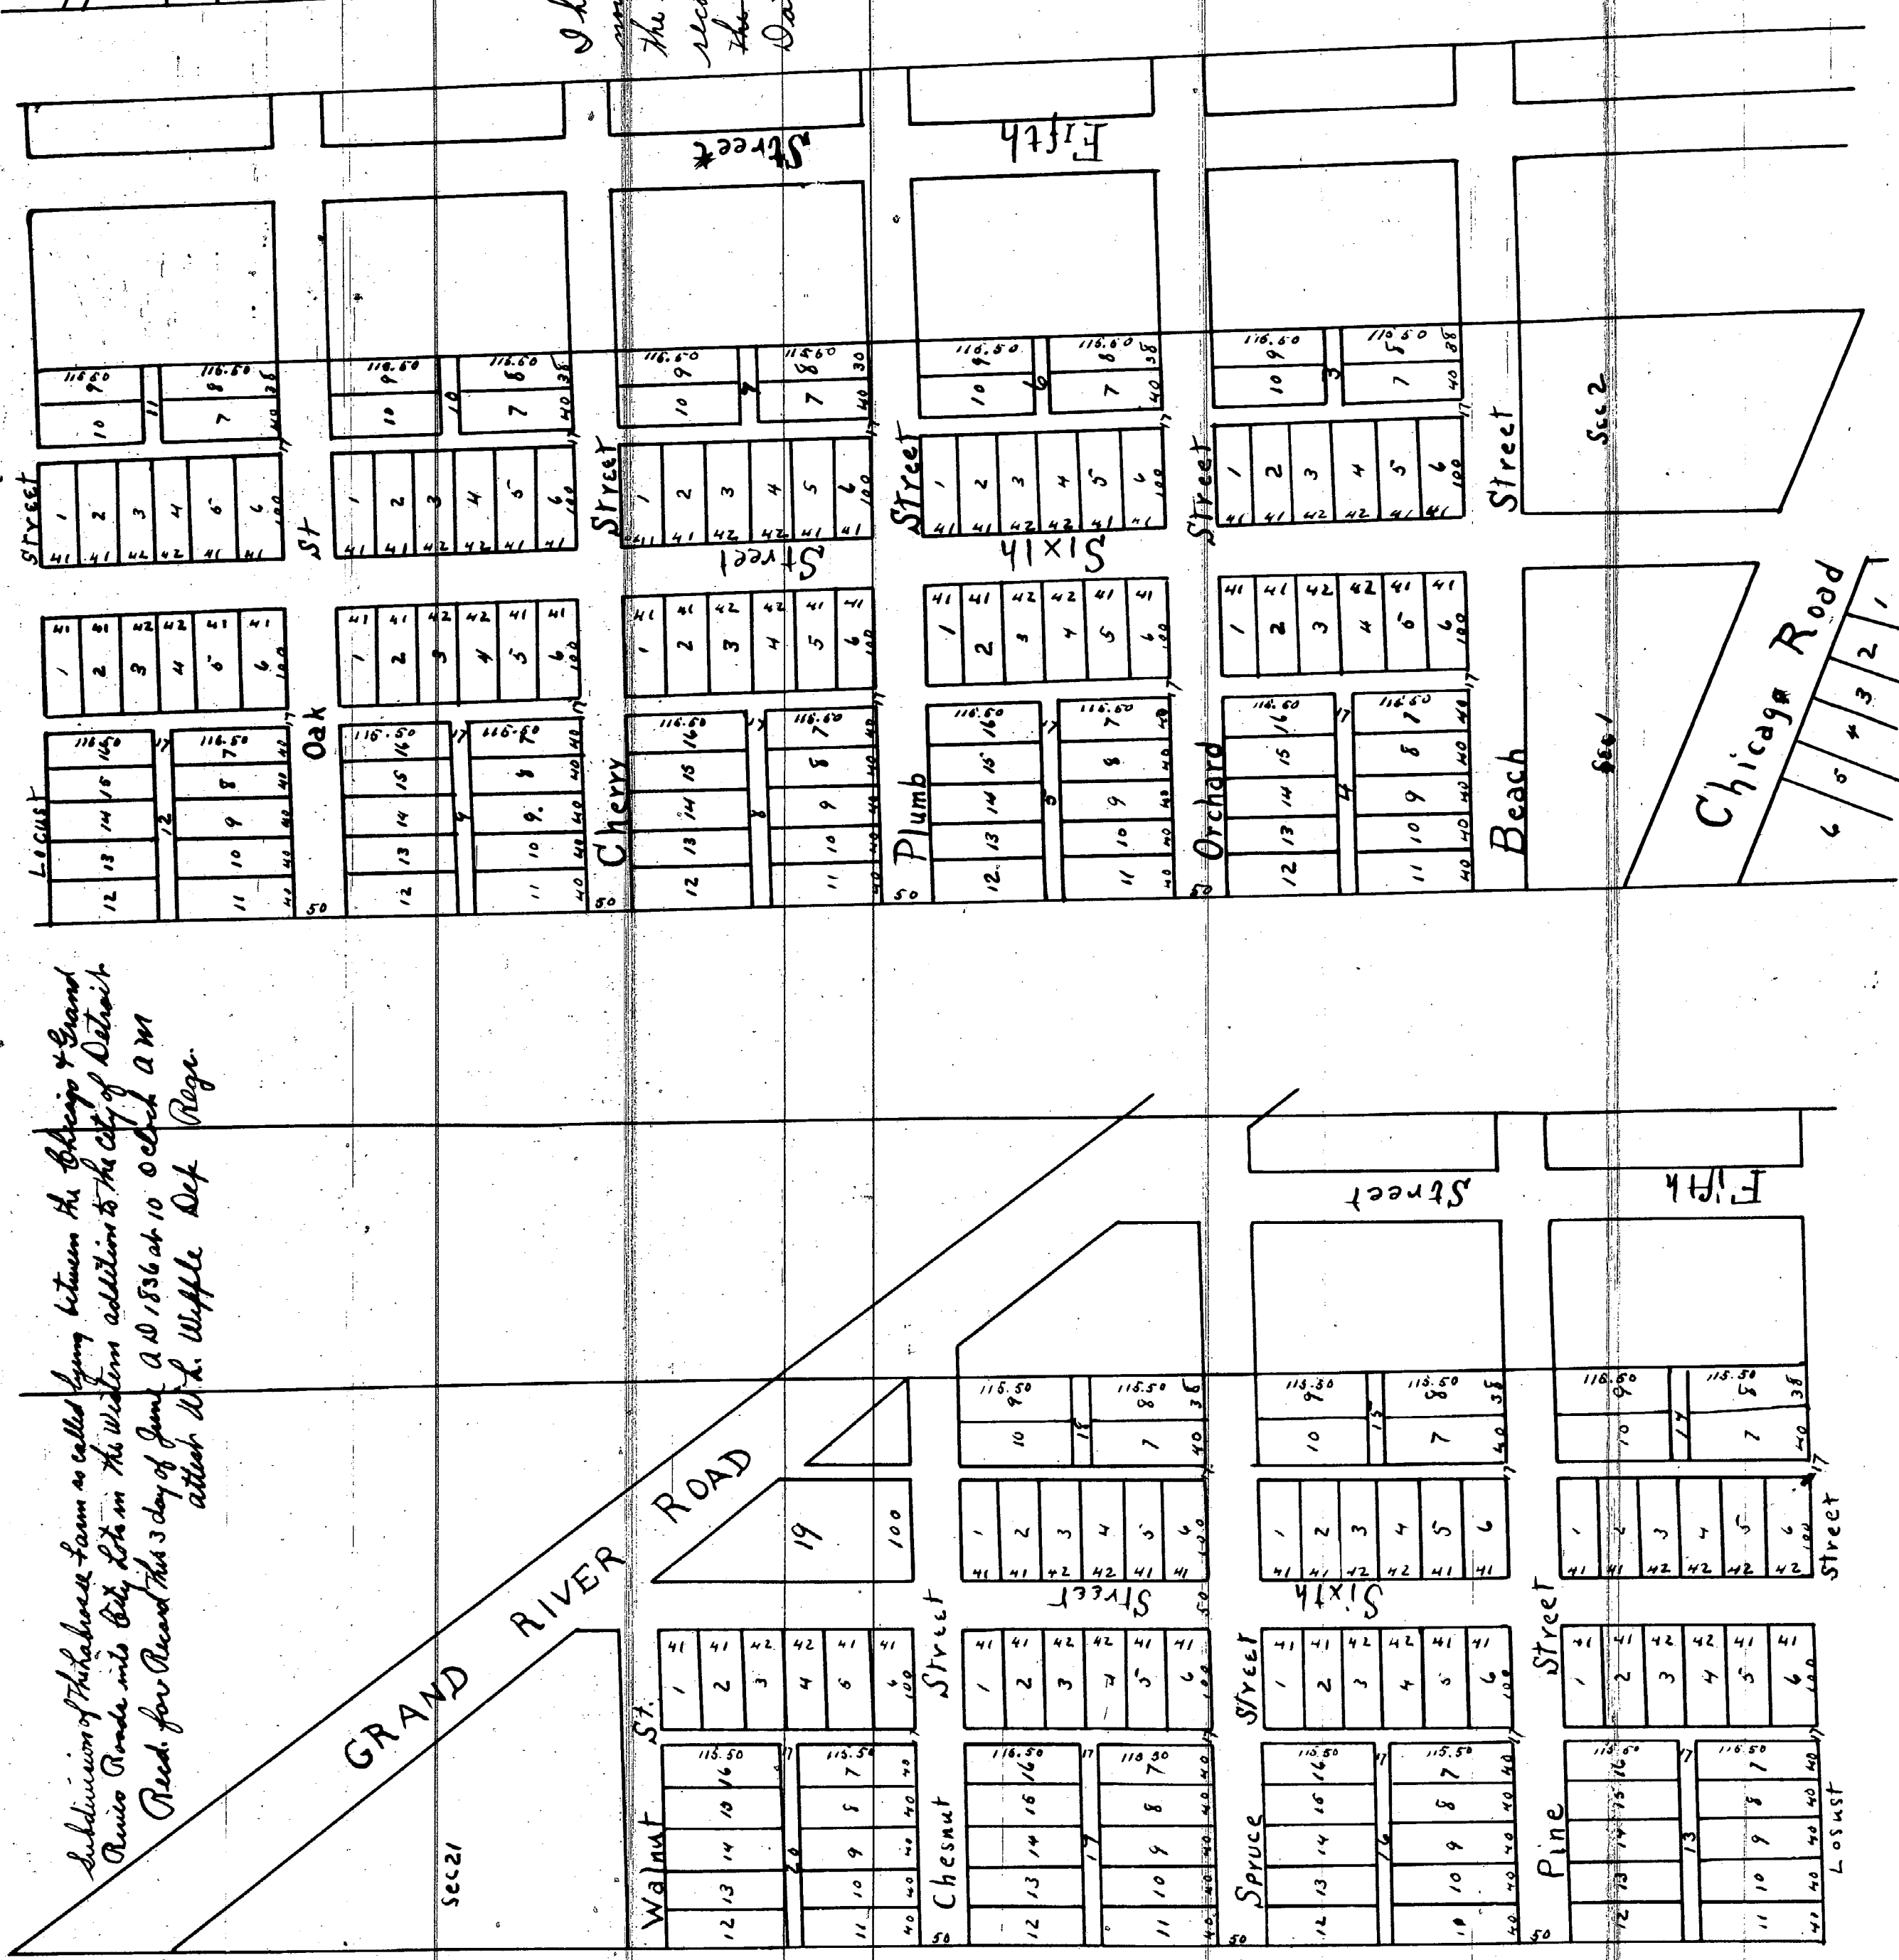


10992

Subdivision of this house farm as called by between the Chicago & Grand
River Roads into City Lots in the Western addition to the City of Detroit
Recd. for Record this 3 day of June A.D. 1836 at 10 o'clock A.M.
attest W.L. Wipple Secy Regs.

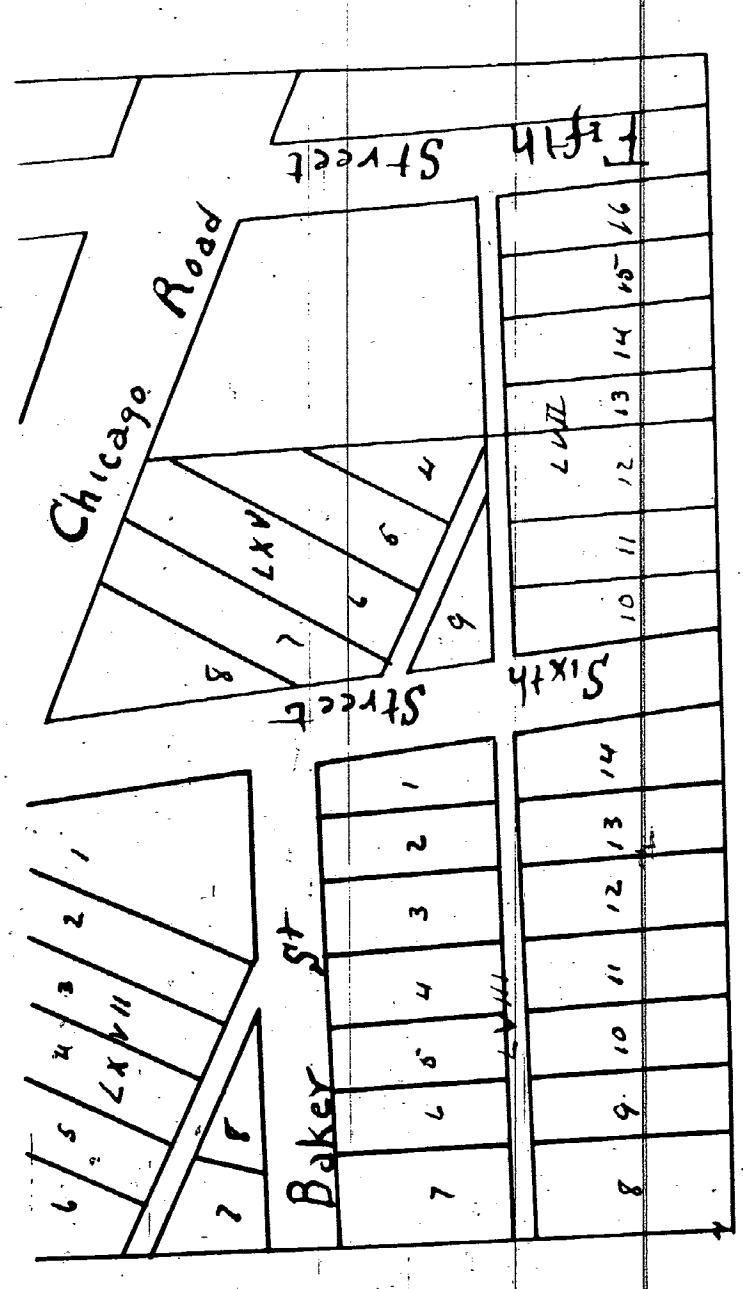

I hereby certify that this plat is a correct copy of the plat
now on record in the Register of Deeds office being made under
the supervision of the Auditor General by tracing the plat on
record and affixing thereto a carefully compared copy of
the dedication certificate
Dated this 26th day of April 1910

John B. L. Fountain
Clerk and Gen. Dep.