


Used for Grand Jury's day of Oct  
20, 1839 at 3 o'clock + 18 minutes  
P.M.  
John P. Chaswell  
J. Regier


State of Michigan  
Wayne County SS  
Personally  
appeared before me a Notary Public  
on & for said County Charles H  
Kearney owner of lot 46 & 48  
of the subdivision of town farm  
by J.E. Houghton and acknowledged  
the within plat of subdivision of  
lots 46 & 48 and that the said  
plat is by him the said to be  
recorded in the Registry of Wayne  
County under my hand  
this 28th October 1839  
J.E. Houghton  
Notary Public  
Wayne County  
Michigan

Mullett Farm


Craghan Street N to E

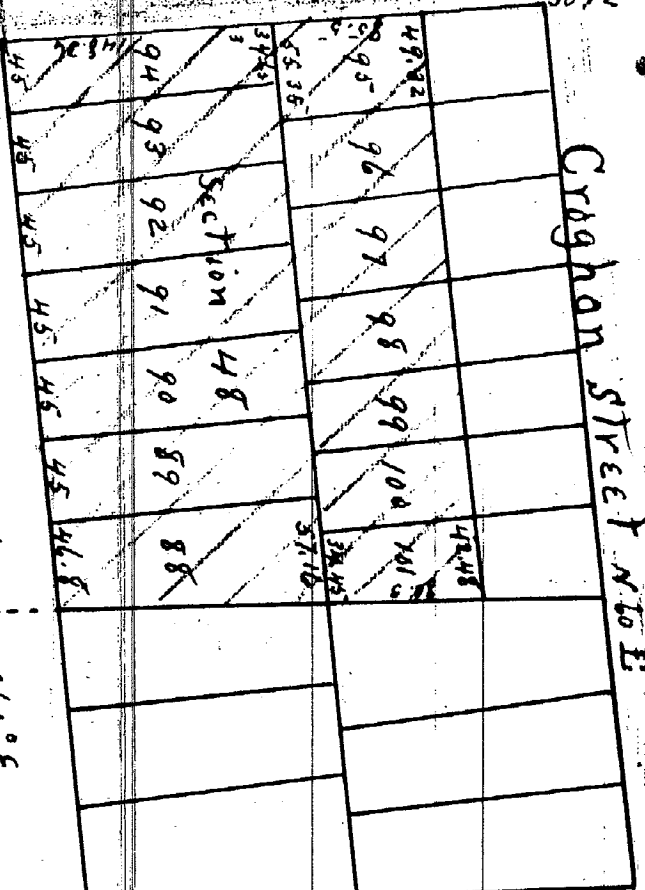


Le Foret Street N to E

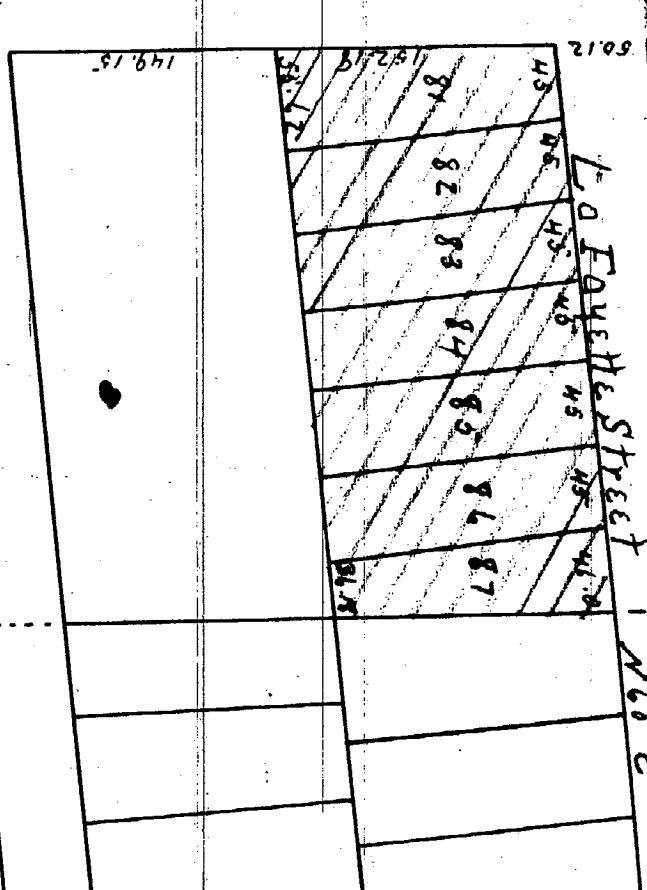


Russell Street

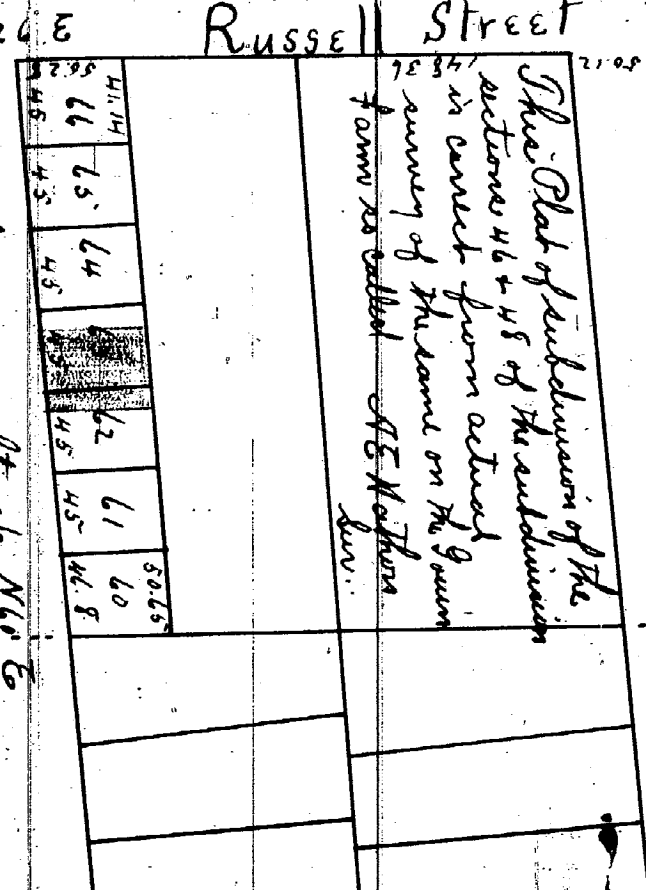

Bongue Street N to E

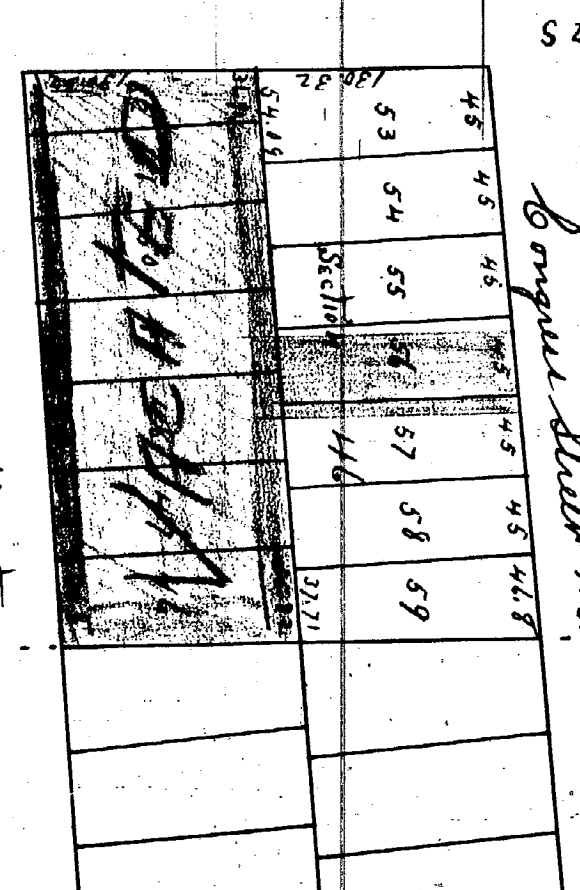


Larned Street

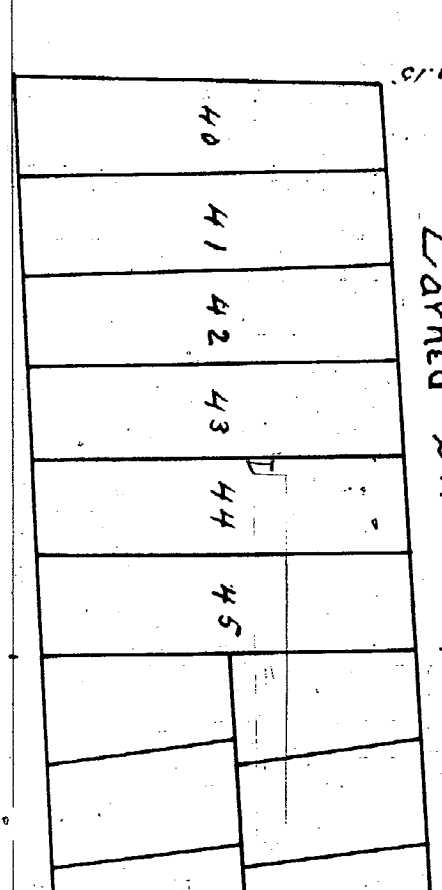

Jefferson Avenue

Cross Isle  
Part of Sections 552, 553 and 554

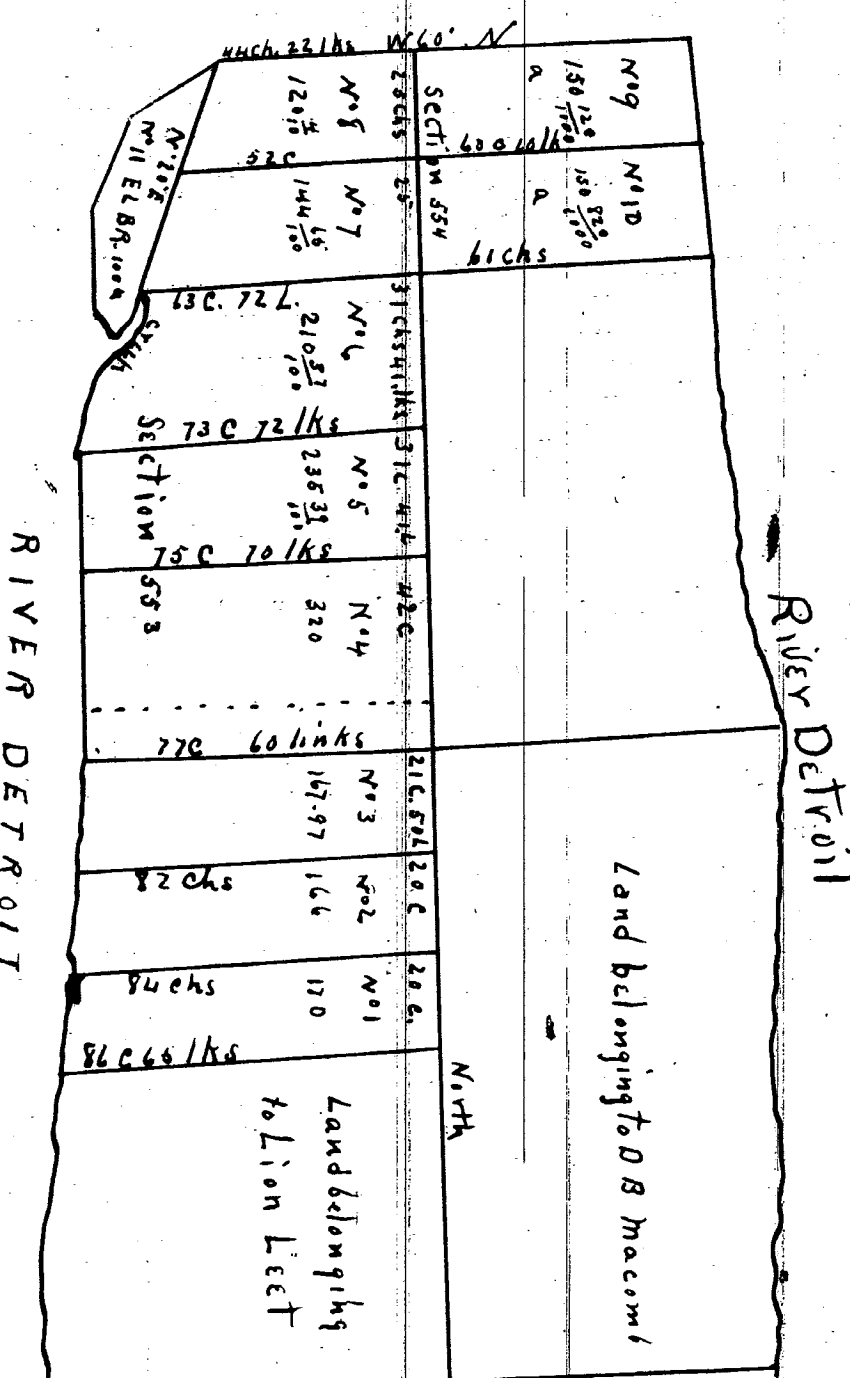

I hereby certify that these plat are correct copies of the plat now on  
record in the Registry of Deeds office being made under the  
supervision of the Auditor General by tracing the plat on record  
and affixing thereto a carefully compared copy of the dedication  
and certificate  
Dated this 25th day of April 1910  
John B. de Fountain  
Notary Public for Wayne County

Common Council  
April 11, 1901  
704-61

Common Council  
4/24/62  
111-62

272-301-4  
741-54

RIVER DETROIT

RIVER DETROIT

Land belonging to B Macmillan

Land belonging to Lion Lick