


Used for Grand Jury's day of Oct
20, 1839 at 3 o'clock + 18 minutes
P.M.
John P. Linnard
J. Regier


State of Michigan
Wayne County SS
Personally
appeared before me a Notary Public
on & for said County Charles H
Crawford owner of lot 46 & 48
of the subdivision of town farm
by J.E. Hoffman and acknowledged
the within plat of subdivision of
lots 46 & 48 and that the said
plat is by him the said to be
recorded in the Registry of Wayne
County under my hand
this 28th October 1839
J.E. Crawford
Notary Public
Wayne County
Michigan

Mullett Farm


Craghan Street N to E

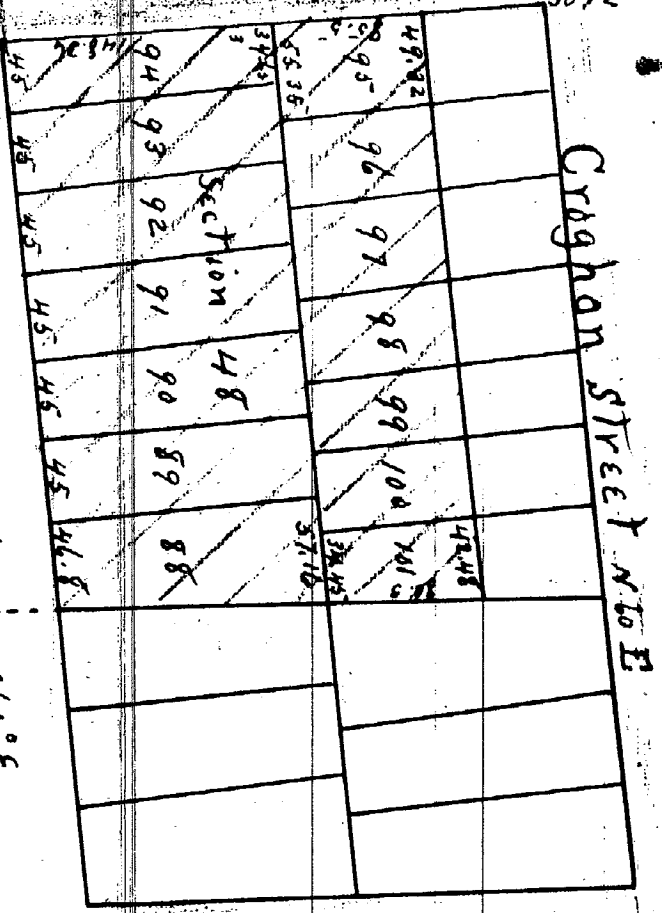


Le Foret Street N to E

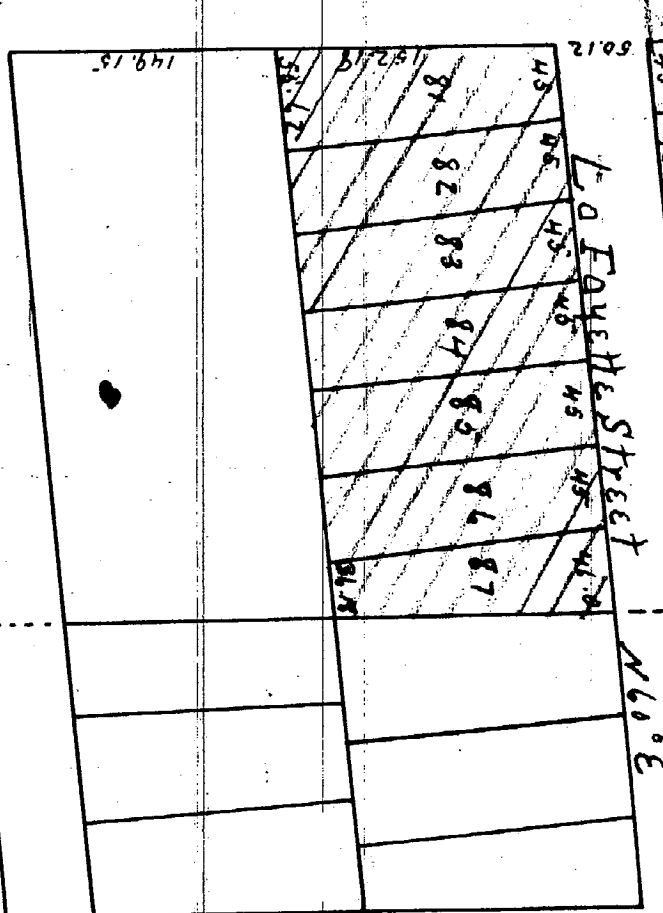


Russell Street

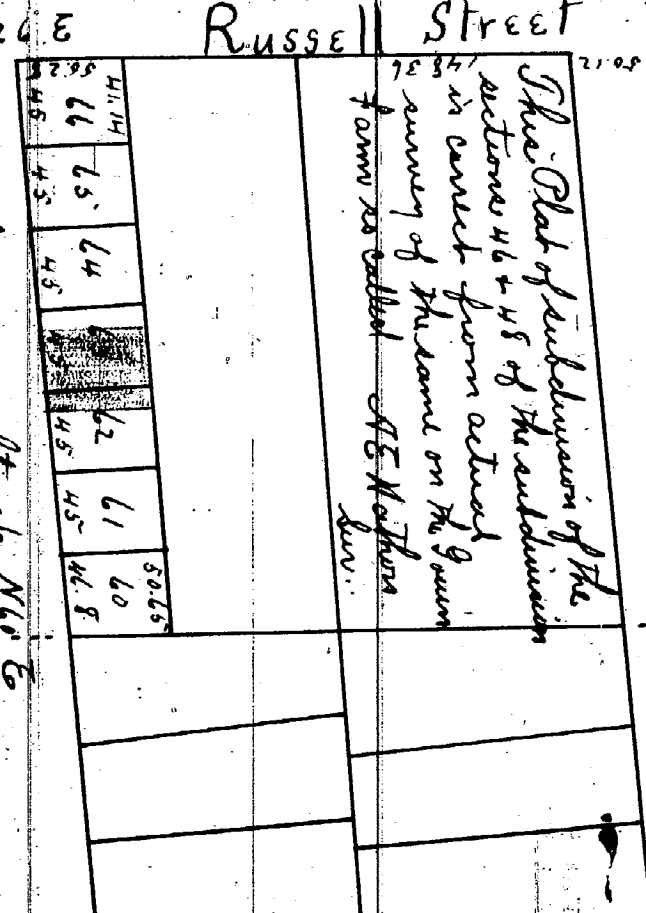

Bongue Street N to E

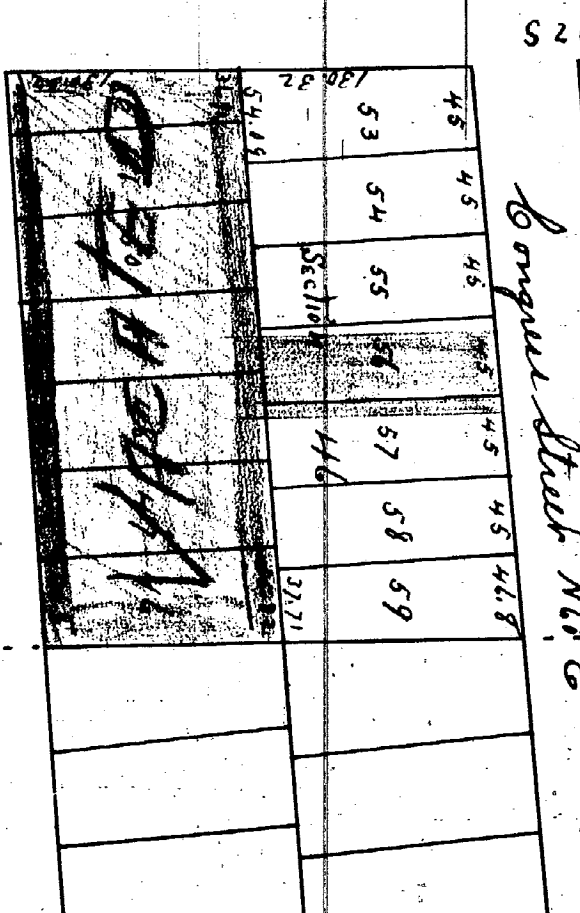


Larned Street

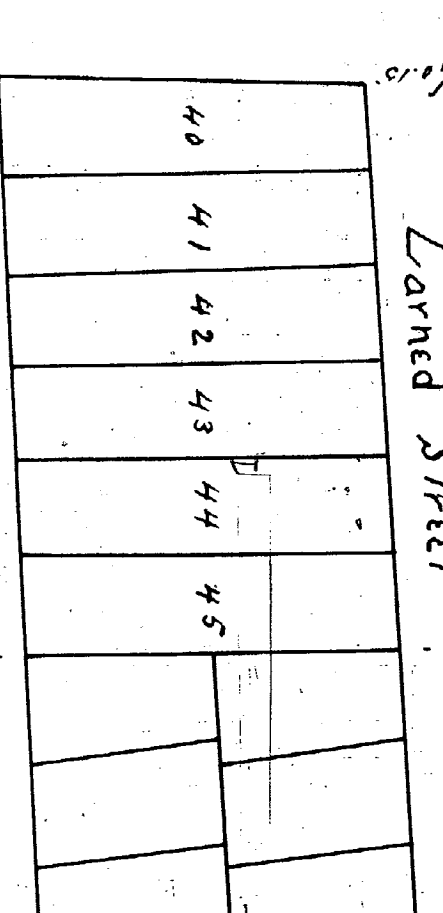

Jefferson Avenue

Cross Isle
Part of Sections 552, 553 and 554

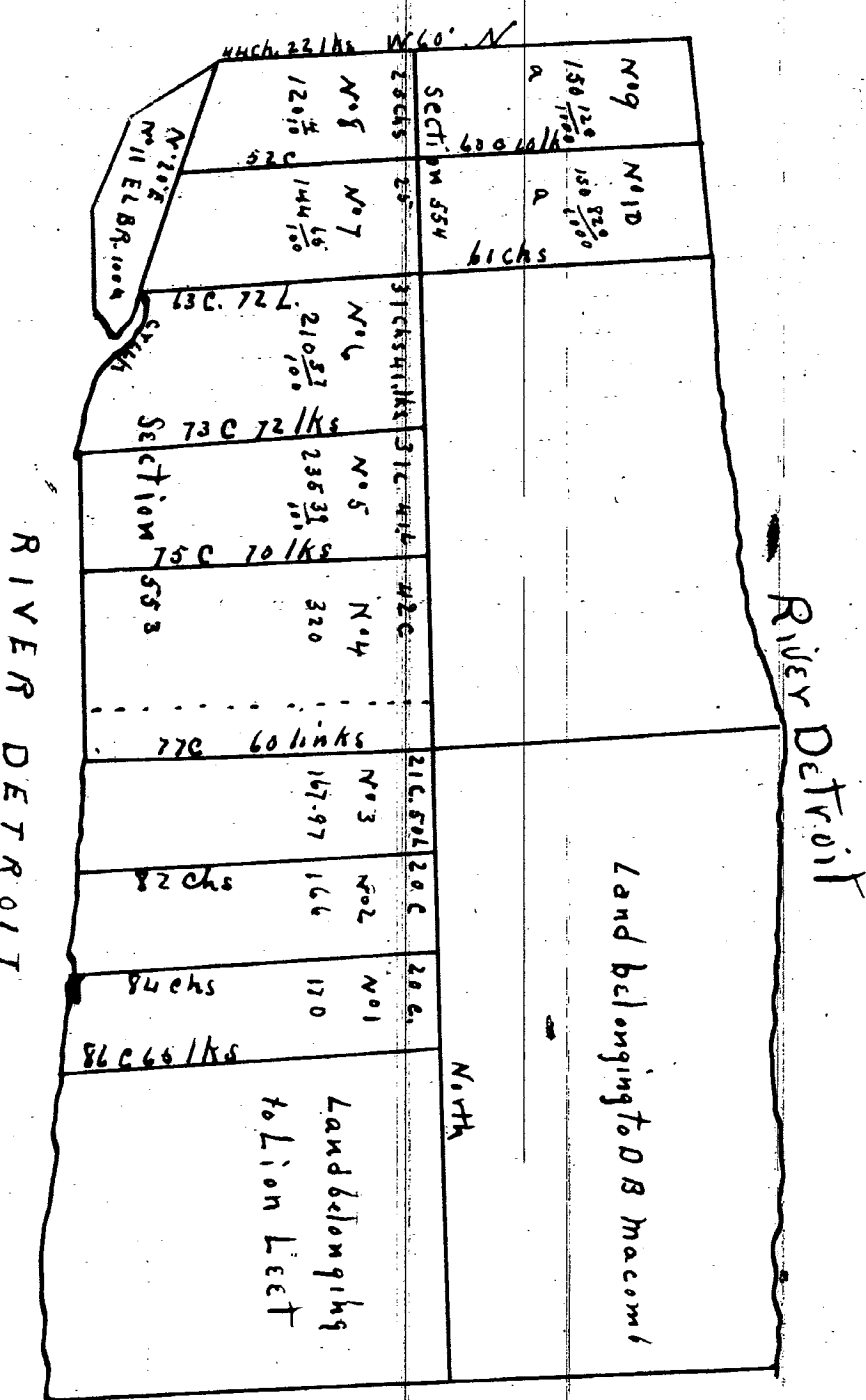

I hereby certify that these plat are correct copies of the plat now on
record in the Registry of Deeds office being made under the
supervision of the Auditor General by tracing the plat on record
and affixing thereto a carefully compared copy of the dedication
and certificate
Dated this 25th day of April 1910
John B. de Fountain
Auditor General

Common Council
April 11, 1901
704-61

Common Council
4/24/62
111-62

272-301-4
741-54