
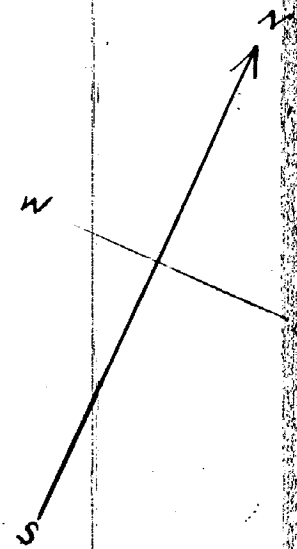


WAGNER'S

Subn. of the S 16.55 ft of the N 1/2 of O L 9
and Lots 6, 7, 8 & 9 of Mc Kay's Subn. of O L 10
and the S 1/2 of O L 9

All of the subn. of the L MORAN FARM

Detroit Wayne Co. Mich.

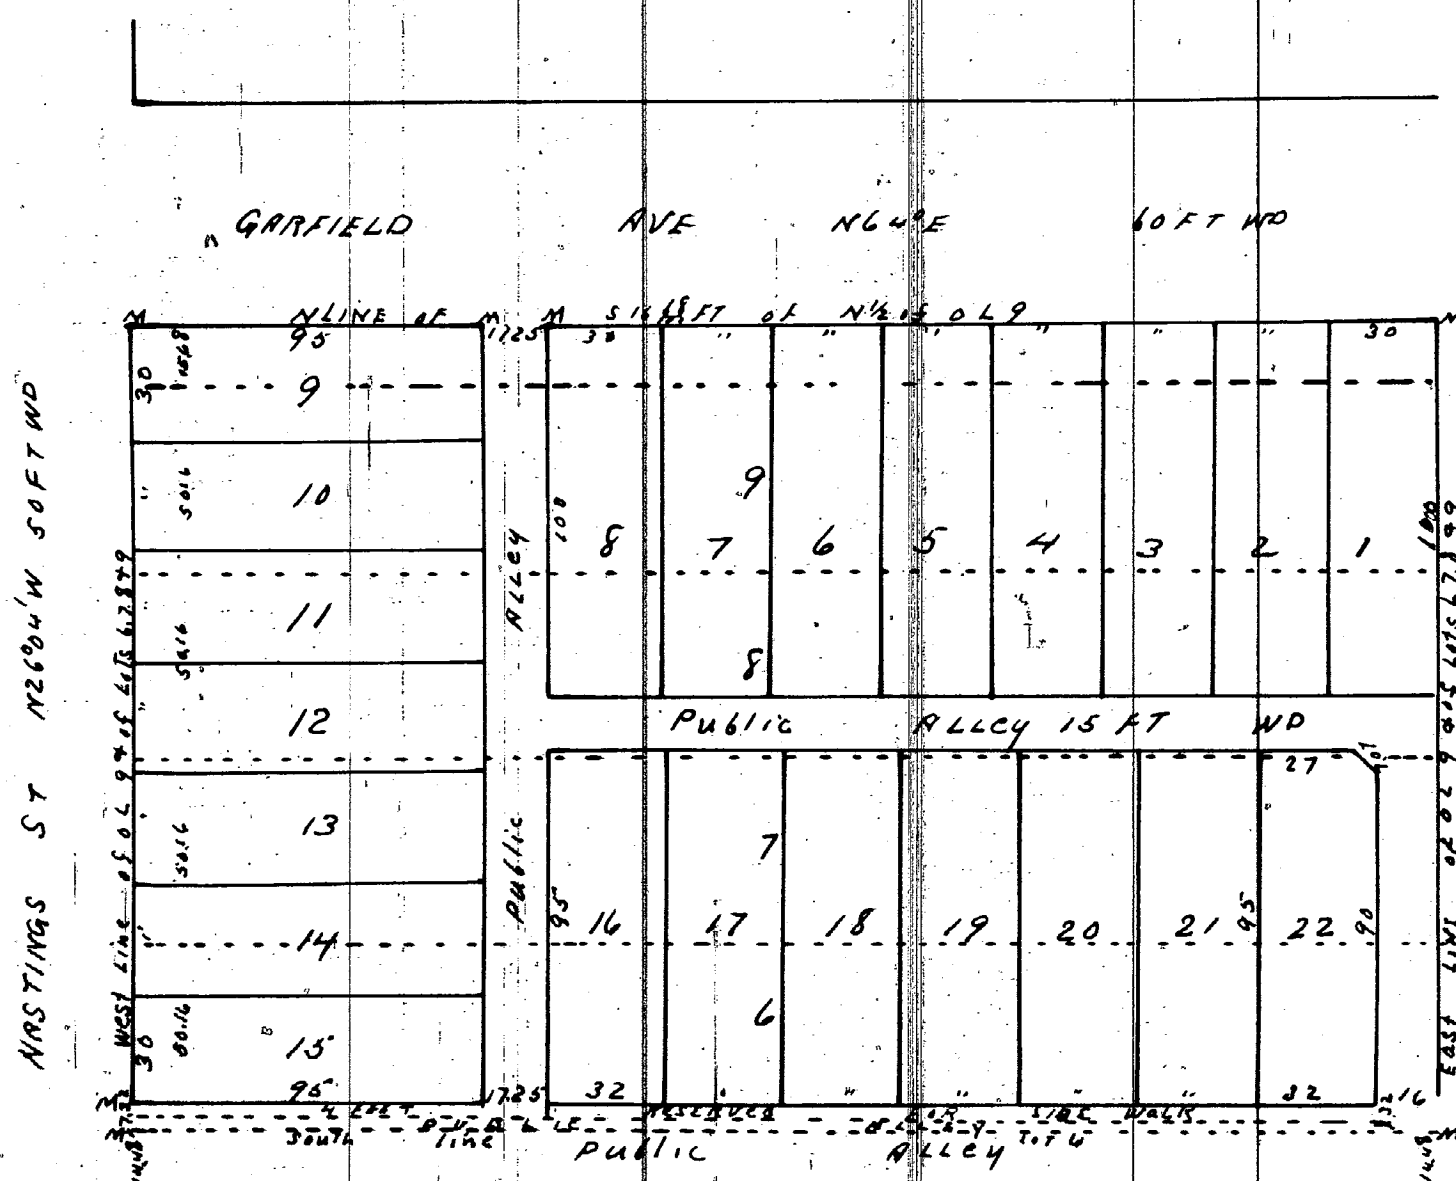

SCALE ONE INCH = 50 FEET

Know all men by these presents that we John Wagner and
Susanna Wagner his wife have caused to be made for record
this map of Wagner's Subdivisions of the South 16.55 feet of the
North half of Out Lot 9 and of Lots 6, 7, 8 and 9 of Mc Kay's sub-
division of Out Lot 10 and the south half of Out Lot 9 all of
the subdivisions of the L. Moran Farm Detroit Wayne
County Michigan by McLaughlin and Campau Surveyors
and we hereby adopt the same and dedicate the streets
and Alleys shown for the use of the public

Witness our hands and seals this 25th day of
July A.D. eighteen hundred and eighty nine
In presence of
William Stoll
Henry Linsell
John Wagner [LS]
Susanna Wagner [LS]

I hereby certify that this plat is a correct copy of the plat now on record
in the Register of Deeds office being made under the supervision of the
Auditor General by tracing the plat on record and affixing thereto a
carefully compared copy of the dedication and certificate
Dated this 14th day of Sept 1910

John B. Le Luntari
Clerk and Gen. Supt.

We hereby certify that the plat heron delineated is a correct one
and that permanent monuments consisting of White Oak
stakes have been planted at points marked 'M' as shown
shown at all angles in the boundaries of the land platted
and at all intersections of streets or streets and alleys

John McLaughlin
Thomas Campau
Surveyors

State of Michigan } ss
County of Wayne }

On this 25th day of July A.D. eighteen hundred and
eighty nine before me the subscriber a Notary Public in and for said County person
ally appeared John Wagner and Susanna Wagner his wife known to me to be
the same persons who executed the above instrument and who acknowledged the same
to be their free act and deed

William Stoll
Notary Public Wayne Co. Mich

Examined and approved

July 30 - 1889

N. R. Pratt

Deputy Auditor General

State of Michigan } ss
County of Wayne }

We Peter C. Bird, Reg. of Deeds, John McLaughlin and
Thomas Campau surveyors hereby certify that we have each carefully compared these
copy with the original plat of Wagner's subdivision of the South 16.55 feet of the North half
of Out Lot 9 and of Lots 6, 7, 8 & 9 of Mc Kay's subdivision of Out Lot 10 and the South half
of Out Lot 9 all of the subdivision of the L. Moran Farm Detroit Wayne County, Michigan
and that this is an exact copy thereof and of the whole of such original map or plat

P. C. Bird, Reg. of Deeds
John McLaughlin } Surveyors
and Thomas Campau }

Approved Sept 24, 1889

Thomas McLaughlin } Board of
James Hamley } Public Works
William N. Langley } City of Detroit

REGISTER'S OFFICE } ss
COUNTY OF WAYNE }
Received for Record the 26th day
of Oct. 1889 at 2:30
o'clock A.M. and Recorded in Liber
13 of Plat on Page 4
P. C. Bird
Reg. REGISTER