


Plat of the front subdivision of the Lafontaine Farm Private claim No 44 between Detroit River and the Chicago road. Township of Springwells Wayne County Michigan
Rec for. Record this 7th day of July A.D. 1855 at 4 O'clock P.M.

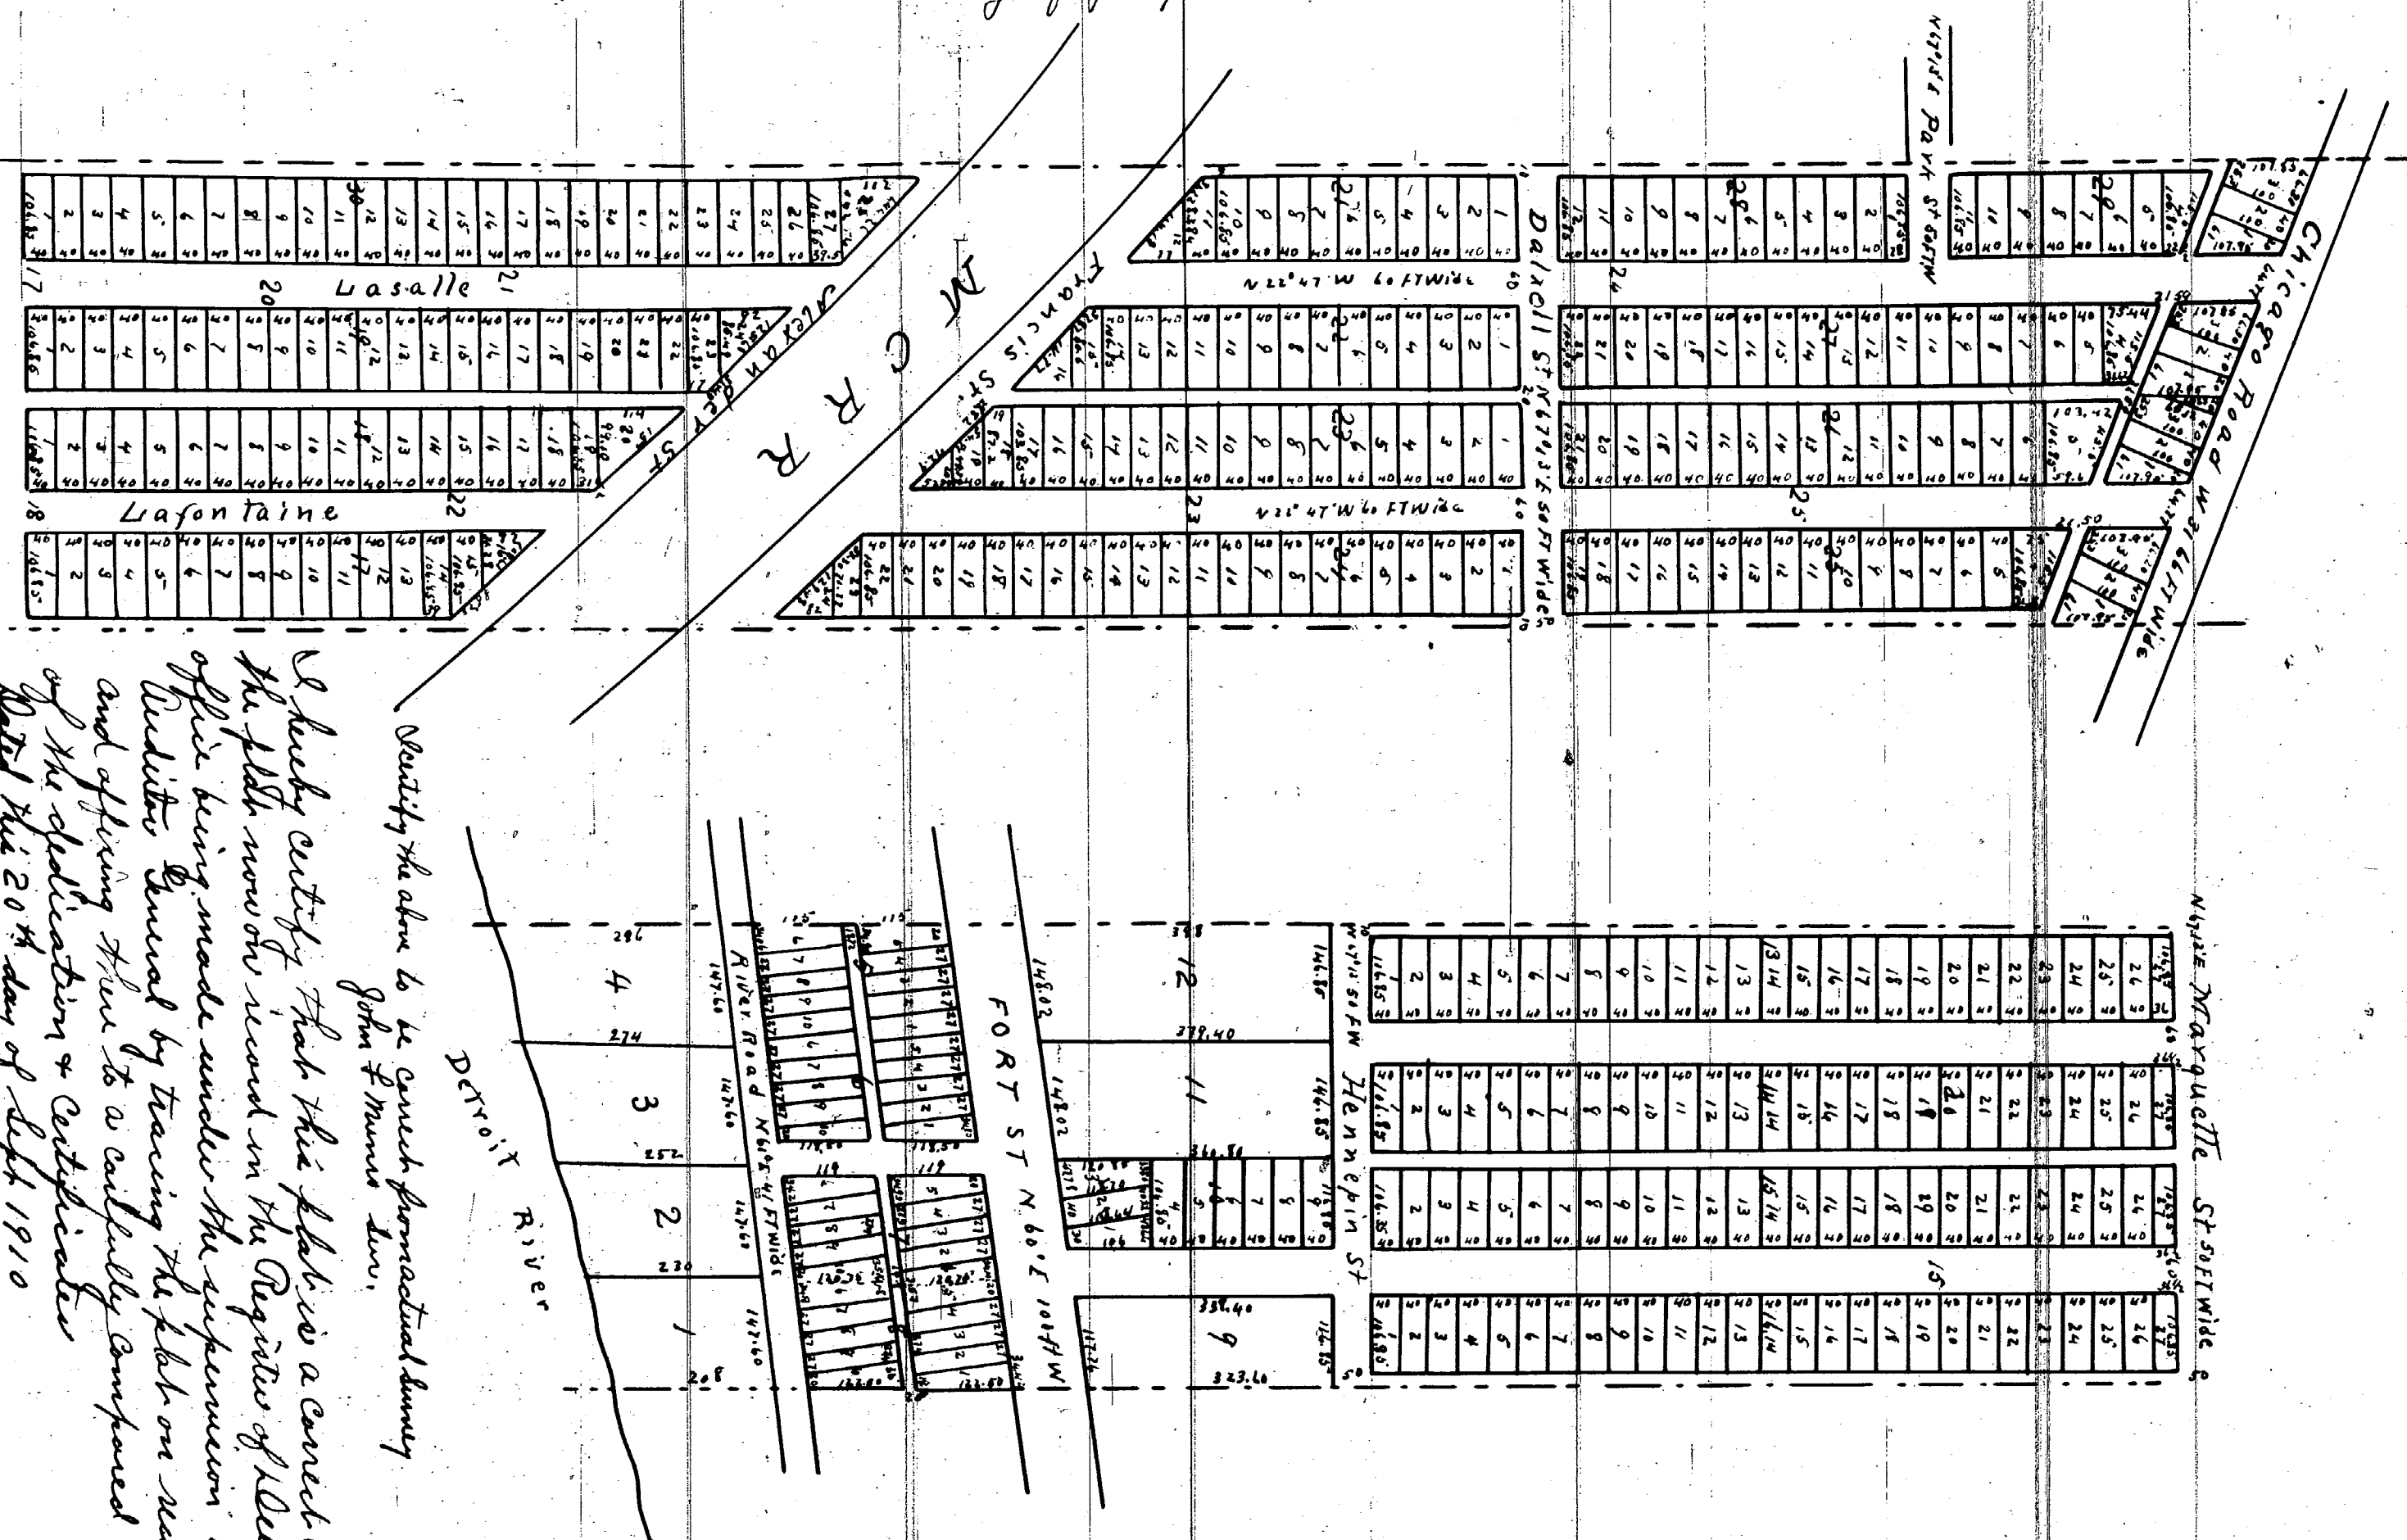

Verify the above to be correct from actual survey
John F. Munroe Junr.
I hereby certify that this plat is a correct copy of the plat now on record in the Register of Deeds of the County of Wayne, made under the supervision of the Auditor General by tracing the plat on record and affixing thereto a carefully compared copy of the application & certificate
Done this 20th day of Sept 1910

John B. LaFontaine
Clerk and Sec. Depts.

We the undersigned owner of a parcel of land situate in the town of Springwells County of Wayne & State of Michigan being 20 Muck of the La Fontaine farm in private claim Number forty four (44) as lies between the River Canal & the Chicago Road so called do hereby certify that we have adopted the within plat and plan of said land or made arranged by John F. Munroe Junr. into blocks, & lots, streets & alleys except that the space of ten feet set off for an alley on the E. side of said farm is not to be so connected or dedicated for that purpose until the partition of the adjoining land shall dedicate a corresponding & equal width & space of land adjoining thereto so as to make an alley not less than twenty feet in width in which case the said space is so dedicated. The lines and number in red ink upon the old subdivisions according to the plat recently located and also the relation for convenience of reference merely - In Witness whereof the said owners have signed the same and affixed their seals the corporate seal of the former Mechanics Bank of Michigan being obtained by authority of said corporation this 8th day of June A.D. 1855

John A. Willis
of the
of the

by B. Nutland his attorney
Mark Edmund by
The W. Nutland his attorney
Frederick B. Bantow
Daniel P. Bantow by
Frederick B. Bantow as guardian
Guy Frazer
President Farmers' Mechanics
Bank of Michigan

State of Michigan } ss
County of Wayne }
On this 15th day of June A.D. 1855
I, the undersigned, being a Notary Public in and for said County of Wayne, personally appeared the above named John F. Munroe Junr. his attorney in fact Thomas W. Nutland, Mark Edmund by the W. Nutland his attorney in fact Frederick B. Bantow, Daniel P. Bantow by Frederick B. Bantow his guardian & Guy Frazer President of the Farmers' & Mechanics Bank of Michigan the persons named in & who executed the above instrument & whom I helped take they executed the same as their free act & deed & as and attorney in fact and as said President of the Farmers' & Mechanics Bank of Michigan for the purpose herein stated. And I further certify that the seal hereunto attached is the corporate seal of said Farmers' & Mechanics Bank of Michigan & is lawfully affixed by authority of said corporation
Done at Detroit this 15th day of June 1855
John A. Willis
Notary Public
Wayne Co. Mich.

CITY OF DETROIT
Dept. of Public Works
City Engineers Office

Job No.	1(1)
Dwg. No.	X-4620
Date	4-23-79

