

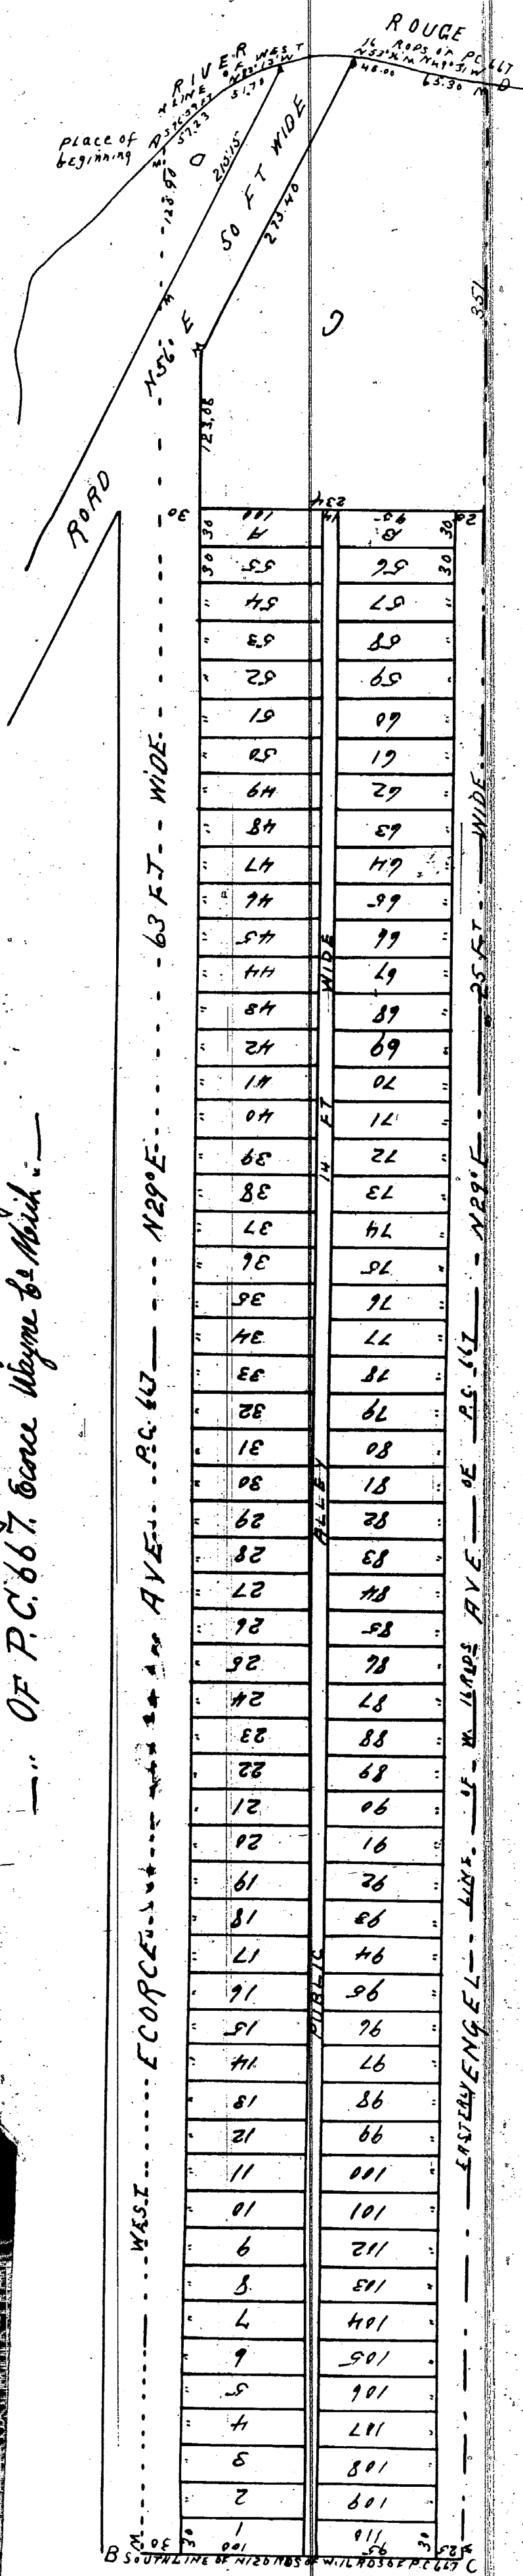
By order Circuit Court, this Sub-
division is hereby VACATED May 8th,
1920 - Filed May 17th/20, Voucher
561-1920.

— "THE ROUGE SURDIVISION." —

— "Being Mackey and Hannan's" —

Subn of the Northerly 12 rods of the Westerly 16 rods

— OF P. C. 667. Oscar Wayne Le Mohr. —

~~LS 001 = H2N1 3NO 37625~~

I hereby certify that the plat heron delineated is a correct one
 and that permanent monuments connecting of White Oak stakes have
 been planted at points marked "M" as hereon shown at all angles
 in the boundary of the land platted and at all intersections
 of streets or streets and alleys

Examined and Approved

Thomas Campan. Surveyor

February 21st 1890
H. P. Craft

In presence of
Thomas B. Landis, M.D.

Deputy Auditor General Byron Lynn

State of Michigan } ss
County of Wayne. }

We Peter & Bird & Register of Deeds and Thomas Campen Surveyor hereby certify that we have each carefully compared this copy with the original plat of the Range subdivision being Mackay and Hamann subdivision of the Northern 120 rods of the Westerly 16 rods of P. C. 667 Force Wayne County Michigan and that it is an exact copy thereof and of the whole of said original map or plat.

I hereby certify that the plat is a correct copy of the plat now on record in the Register of Wells office being made under the supervision of the Auditor General by tracing the plat on record and affixing here to a carefully compared copy of the dedication and Certificate

dated this 21st day of Sept 1910

John B La Fountain
Clerk And Gen. Dep't.

Know all men by these presents that we Robert J. Mackey (unmarried) and William H. Nannon and Luella Nannon his wife have caused to be made for record this map of the Range section division lying Mackey and Nannon's subdivision of the Northernly 120 rods of the Westernly 16 rods of P. C. 667 Escance Wayne County Michigan by Thomas Campan Surveyor and we hereby adopt the same and dedicate the streets and alleys shown for the use of the public

Witness our hands and seals this Eighteenth day of

February

William W. Harniss

Luella Harrison

Robert J. Mackey

On this Eighteenth day of February A.D. eighteen hundred and ninety before me the subscriber a Notary Public in and for said County personally appeared Robert J. Mackay & William W. Hannon & Lilla Hannon his wife known to me to be the same persons who executed the above instrument and who acknowledged the same to be their free act and deed
Hannon R. J. Notary

Thomas B Goodwille

Description

Thomas Lampan Surveyon

The piece hereby subdivided lies within that part of the Township of Ecorse Wayne County Michigan which

would correspond to T.2.S.R.11E were said T & R extended and is divided as follows: Beginning at a point (R) on the southerly border of the River Range which point is the Northwesterly corner of P.C.667 and running thence S 29° 0' W. along the Westerly line of said P.C.667, 120 rods to a point (B) thence South 61° 5' 16" W. to a point (C) thence N 29° 0' E 123 rods to a point (N) on the southerly border of the River Range thence along said border of said River to stream to the place of beginning (R.)