

11001


CHAS MANN'S RESUB.

OF LOT 137 GOODRICH & BURTON'S SUB OF PART OF FRAL SEC 28,
 PART OF KENGELL'S SUB OF PART OF O. L. 11 FRAL SEC'S 29 & 32,
 AND LOTS 150, 151, 152, 153 & LOTS FROM 166 TO 173 INCLUSIVE
 OF WM C MAYBURY'S SUB OF LOT 10 FRAL SEC'S 29 & 32,
 T. 1 S, R. 12 E CITY OF DETROIT,
 WAYNE CO, MICHIGAN.

DEC 7th 1889

SCALE 60 FEET PER INCH

MASON L. BROWN
 ENGINEER & SURVEYOR
 DETROIT

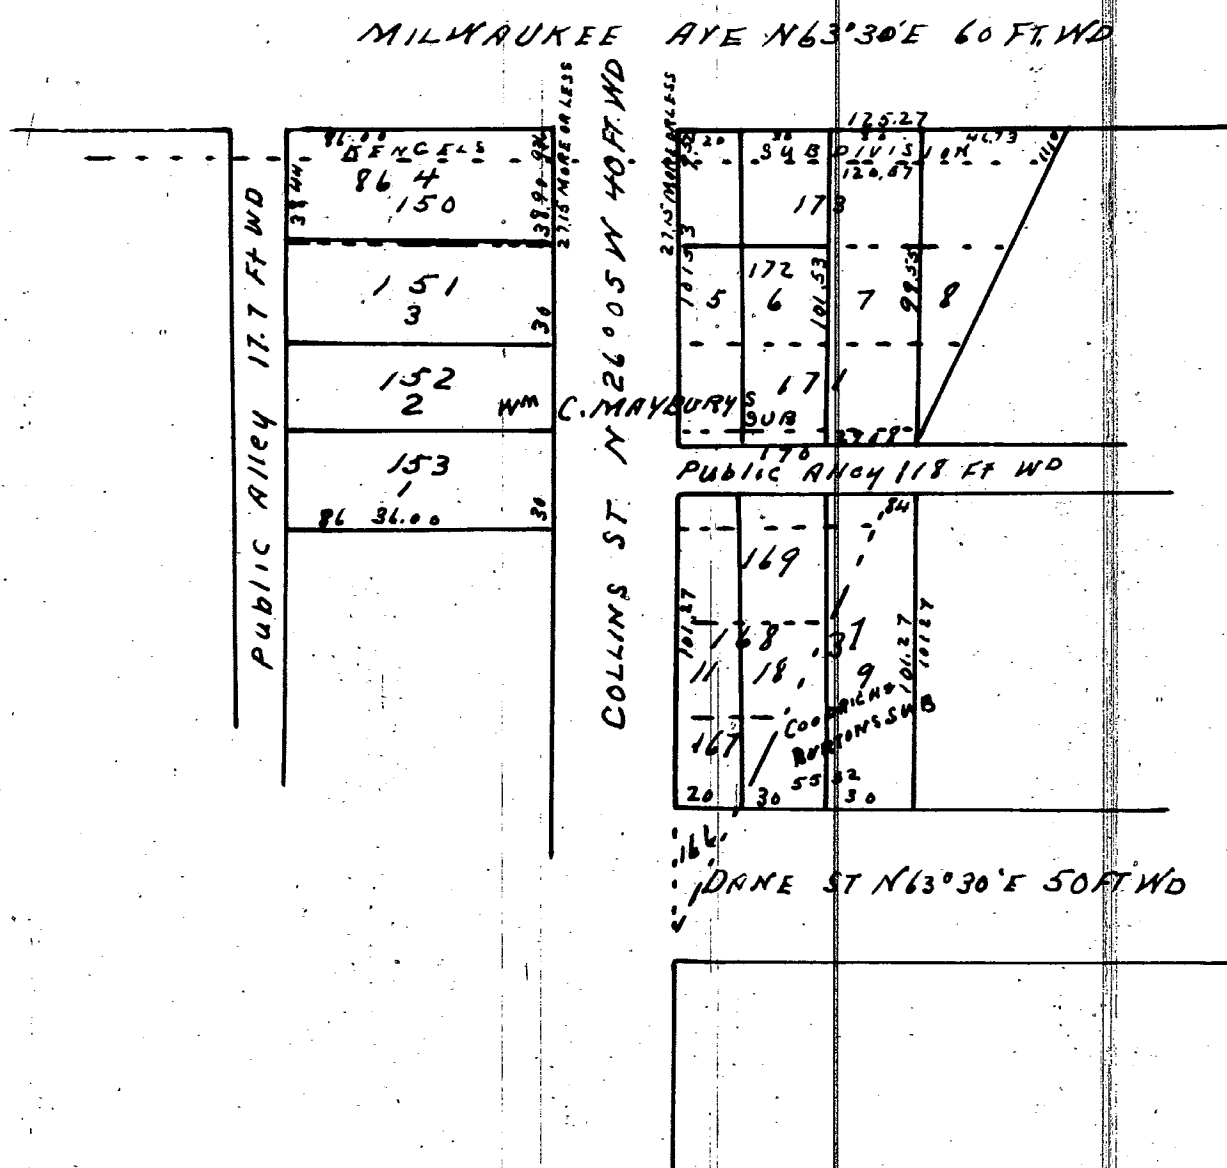

Examined and approved
 December 21 - 1889

N. R. Pratt
 Deputy Auditor General

State of Michigan } ss
 County of Wayne }

On this the fourteenth day of December 1889 before me a Notary Public in and for said County personally appeared the above named Charles Mann known to me to be the same person who executed the above dedication and who acknowledged the same to be their free act and deed.

Thomas M. Pratt } Board of Public Works
 James Stanley } City of Detroit
 Wayne Co. Mich

In presence of
 John Kengel
 Jacob Binder
 Mason L. Brown

Charles Mann
 Joseph Kengel
 Theresa Kengel

John A. Kengel
 Notary Public
 Wayne Co. Mich



State of Michigan } ss
 County of Wayne }

Re P. C. Bird Dep Register of Deeds and Mason L. Brown engineer & surveyor hereby certify that we have each carefully compared this copy with the original plat of Chas Mann's Resub. of Lot 137 Goodrich & Burton's Sub. of part of Fral Sec 28 also part of Kengell's Sub. of part of O. L. 11 Fral Sec's 29 & 32 and Lots 150, 151, 152, 153 & Lots from 166 to 173 inclusive of Wm C Maybury's Sub of Lot 10 Fral Sec 29 & 32. T. 1 S, R. 12 E City of Detroit Wayne Co Michigan and that it is an exact copy thereof and of the whole of such original map or plat.


I hereby certify that this plat is a correct copy of the plat now on record in the Register of Deeds Office being made under the supervision of the Auditor General by tracing the plat on record and affixing thereto a carefully compared copy of the dedication and certificates.

Dated this 16th day of Sept 1910

John B La Fountain
 Clerk And Gen Deput

P. C. Bird Dep Register of Deeds
 Mason L. Brown Engineer & Surveyor

REGISTERS OFFICE } ss
 COUNTY OF WAYNE }
 Received for Record the 27th day
 of Jan. A D 1890 at 9:30
 o'clock A M and Recorded in Liber
 13 of Plat on Page 736
 P. C. Bird
 Dep REGISTER

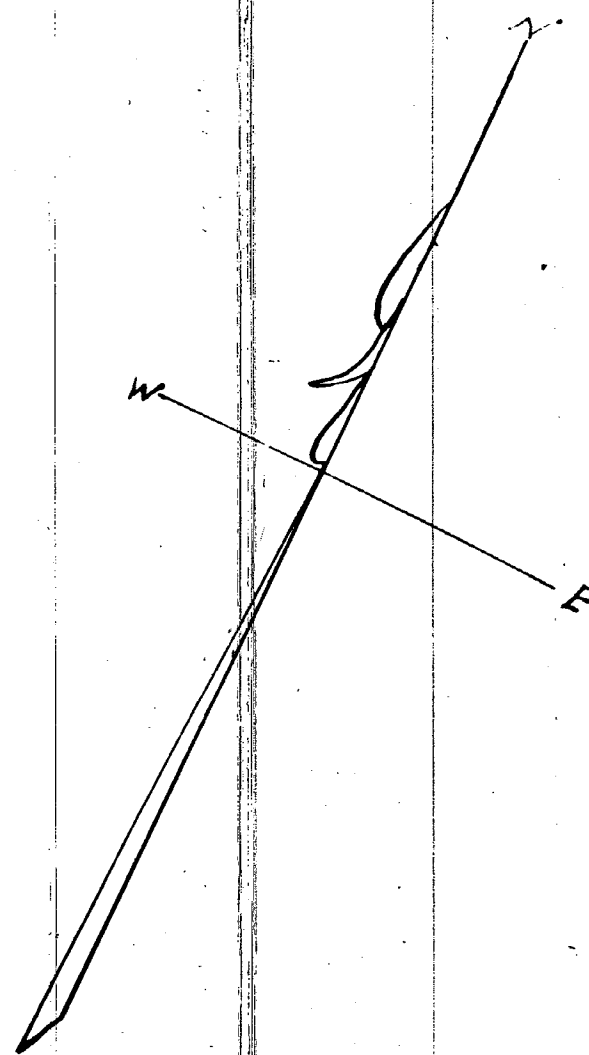

I hereby certify that the above plat is correct and that monuments consisting of oak stakes 1 1/4" square and 15" long have been placed in the ground at all angles in the boundaries and at the intersection of all streets or streets and alleys as shown on plat by o


Detroit Dec 10th 1889

Mason L. Brown Engineer & Surveyor

Known all men by these presents that I Charles Mann and Joseph Kengel and Theresa Kengel his wife (unmarried), as proprietors have caused the land embraced in the above plat to be surveyed laid out and platted to be known as Chas Mann's Resub. of Lot 137 Goodrich & Burton's Sub. of part of Fral Sec 28 also part of Kengell's Sub. of part of O. L. 11 Fral Sec's 29 & 32 and Lots 150, 151, 152, 153 & Lots from 166 to 173 inclusive of Wm C Maybury's Sub of Lot 10 Fral Sec's 29 & 32. T. 1 S, R. 12 E City of Detroit Wayne Co Michigan and that the streets and alleys shown on said plat are hereby dedicated to the use of the public. Witness our hands and seals this the fourteenth day of December A D eighteen hundred and eighty nine.

In presence of

11001

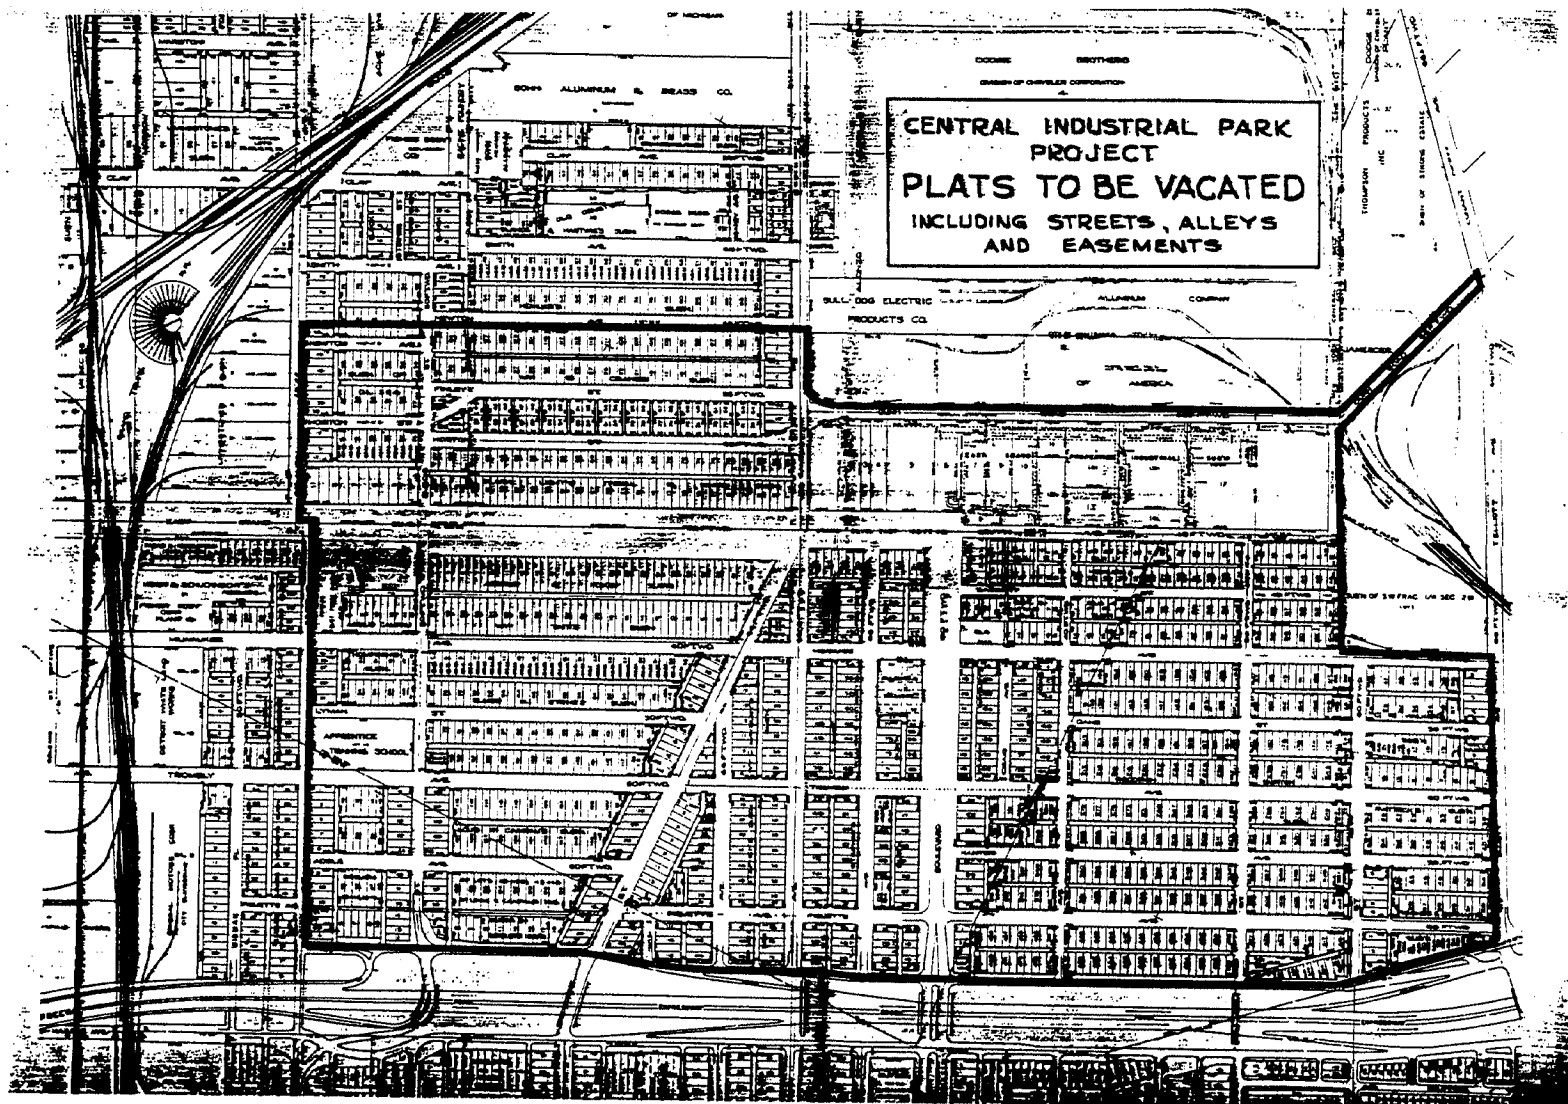

By Council Member Cleveland
Whereas, The City of Detroit, by and through its Economic Development Corporation, is undertaking the development of the Central Industrial Park Project (the "Project"); and
Whereas, in order to carry out the development plan for this Project, it is necessary to vacate certain streets, alleys, and easements in the area, and
Whereas, it will also be necessary to petition the Circuit Court of Wayne County to order the vacation of subdivision plats within the area, there fore, be it
Resolved, That the following list of streets and alleys (Exhibit A) and within the boundaries of the area shown on the attached plan prepared by the City Engineer, Drawing 41 W, dated March 10th, 1981, and which is within the subdivision plats listed in Exhibit B, are hereby vacated as public rights-of-way to become part and parcel of the abutting property:

EXHIBIT A
Streets in Detroit to be Vacated
East Property Line (EPL) St. Aubin to West Property Line (WPL) Dubois
EPL Dubois to WPL Jos. Campus
EPL Dubois to South Property Line (SPL) Piquette
EPL St. Aubin to WPL Dubois
EPL Dubois to WPL Jos. Campus
North Property Line (NPL) Boulevard to Hamtramck Line
NPL Boulevard to Hamtramck Line
EPL Jos. Campus to WPL Detroit including that portion within the Plat of the North 1/2 of Section 26 and the S.E. 1/4 of Section 26, T. 1 S. R. 12 E., being the Estate of John Strong as recorded - No. Page 314 and 317, Deeds, W.C.R.
EPL St. Aubin (E. of Blvd.) - Extending Easterly and Southerly to NPL E. Ford Freeway
EPL St. Aubin to WPL Mt. Elliott
EPL St. Aubin to WPL Chene
EPL St. Aubin to WPL Mt. Elliott
EPL St. Aubin to WPL Chene
EPL E. Gr. Blvd. to EPL N. Sec. 40 TAT
EPL E. Gr. Blvd. to WPL Mount
EPL Elmwood to WPL Mt. Elliott
EPL E. Gr. Blvd. to WPL Mt. Elliott
EPL Chene to WPL Mt. Elliott
NPL Freeway to SPL E. Gr. Boulevard
NPL Freeway to SPL E. Gr. Boulevard
NPL Freeway to EPL Chene
NPL Freeway to SPL Piquette
NPL Freeway to SPL Boulevard
NPL Freeway to SPL Boulevard
NPL Freeway to SPL Griffin
NPL Freeway to SPL Griffin
NPL Freeway to SPL Milwaukee
NPL Freeway to SPL Milwaukee
E. of St. Aubin - From E-W Alley N. of E. Grand Blvd. to Hamtramck Line
E. of Dubois - Horton to Piquette
Block bounded by Dubois, Jos. Campus, Horton, Piquette
W. of Jos. Campus - Horton to Hamtramck Line
S. of Horton - Dubois to N-S Alley W. of Chene
N. of Piquette - Dubois to Alley W. of J. Campus
N. of Blvd. - Dubois to J. Campus
N. of Milwaukee - Dubois to Chene

Map Attached

Rec'd 5-18-81
Ltr. 21145
Per 2144

STATE OF MICHIGAN) SS.
CITY OF DETROIT)
I, JAMES H. BRADLEY, CITY CLERK of the City of Detroit, do hereby certify that the annexed paper is a true copy of a Resolution adopted by the City Council on April 15, 1981 and approved by the Mayor on April 21, 1981 as appears from the Journal of said City Council, on file in my office.

IN WITNESS WHEREOF, I have hereunto set my hand and affixed the Corporate Seal of said City, at Detroit, on May 18, 1981
James H. Bradley
CITY CLERK
JAMES H. BRADLEY