


"THE GARDEN ADDITION"
OF S. W. 1/4 OF N. E. 1/4 OF SEC. 16

T. 1 S., R. 11 E. GREENFIELD
WAYNE CO. MICH.

MARCH 25TH 1890

SCALE 100 FT PER. INCH

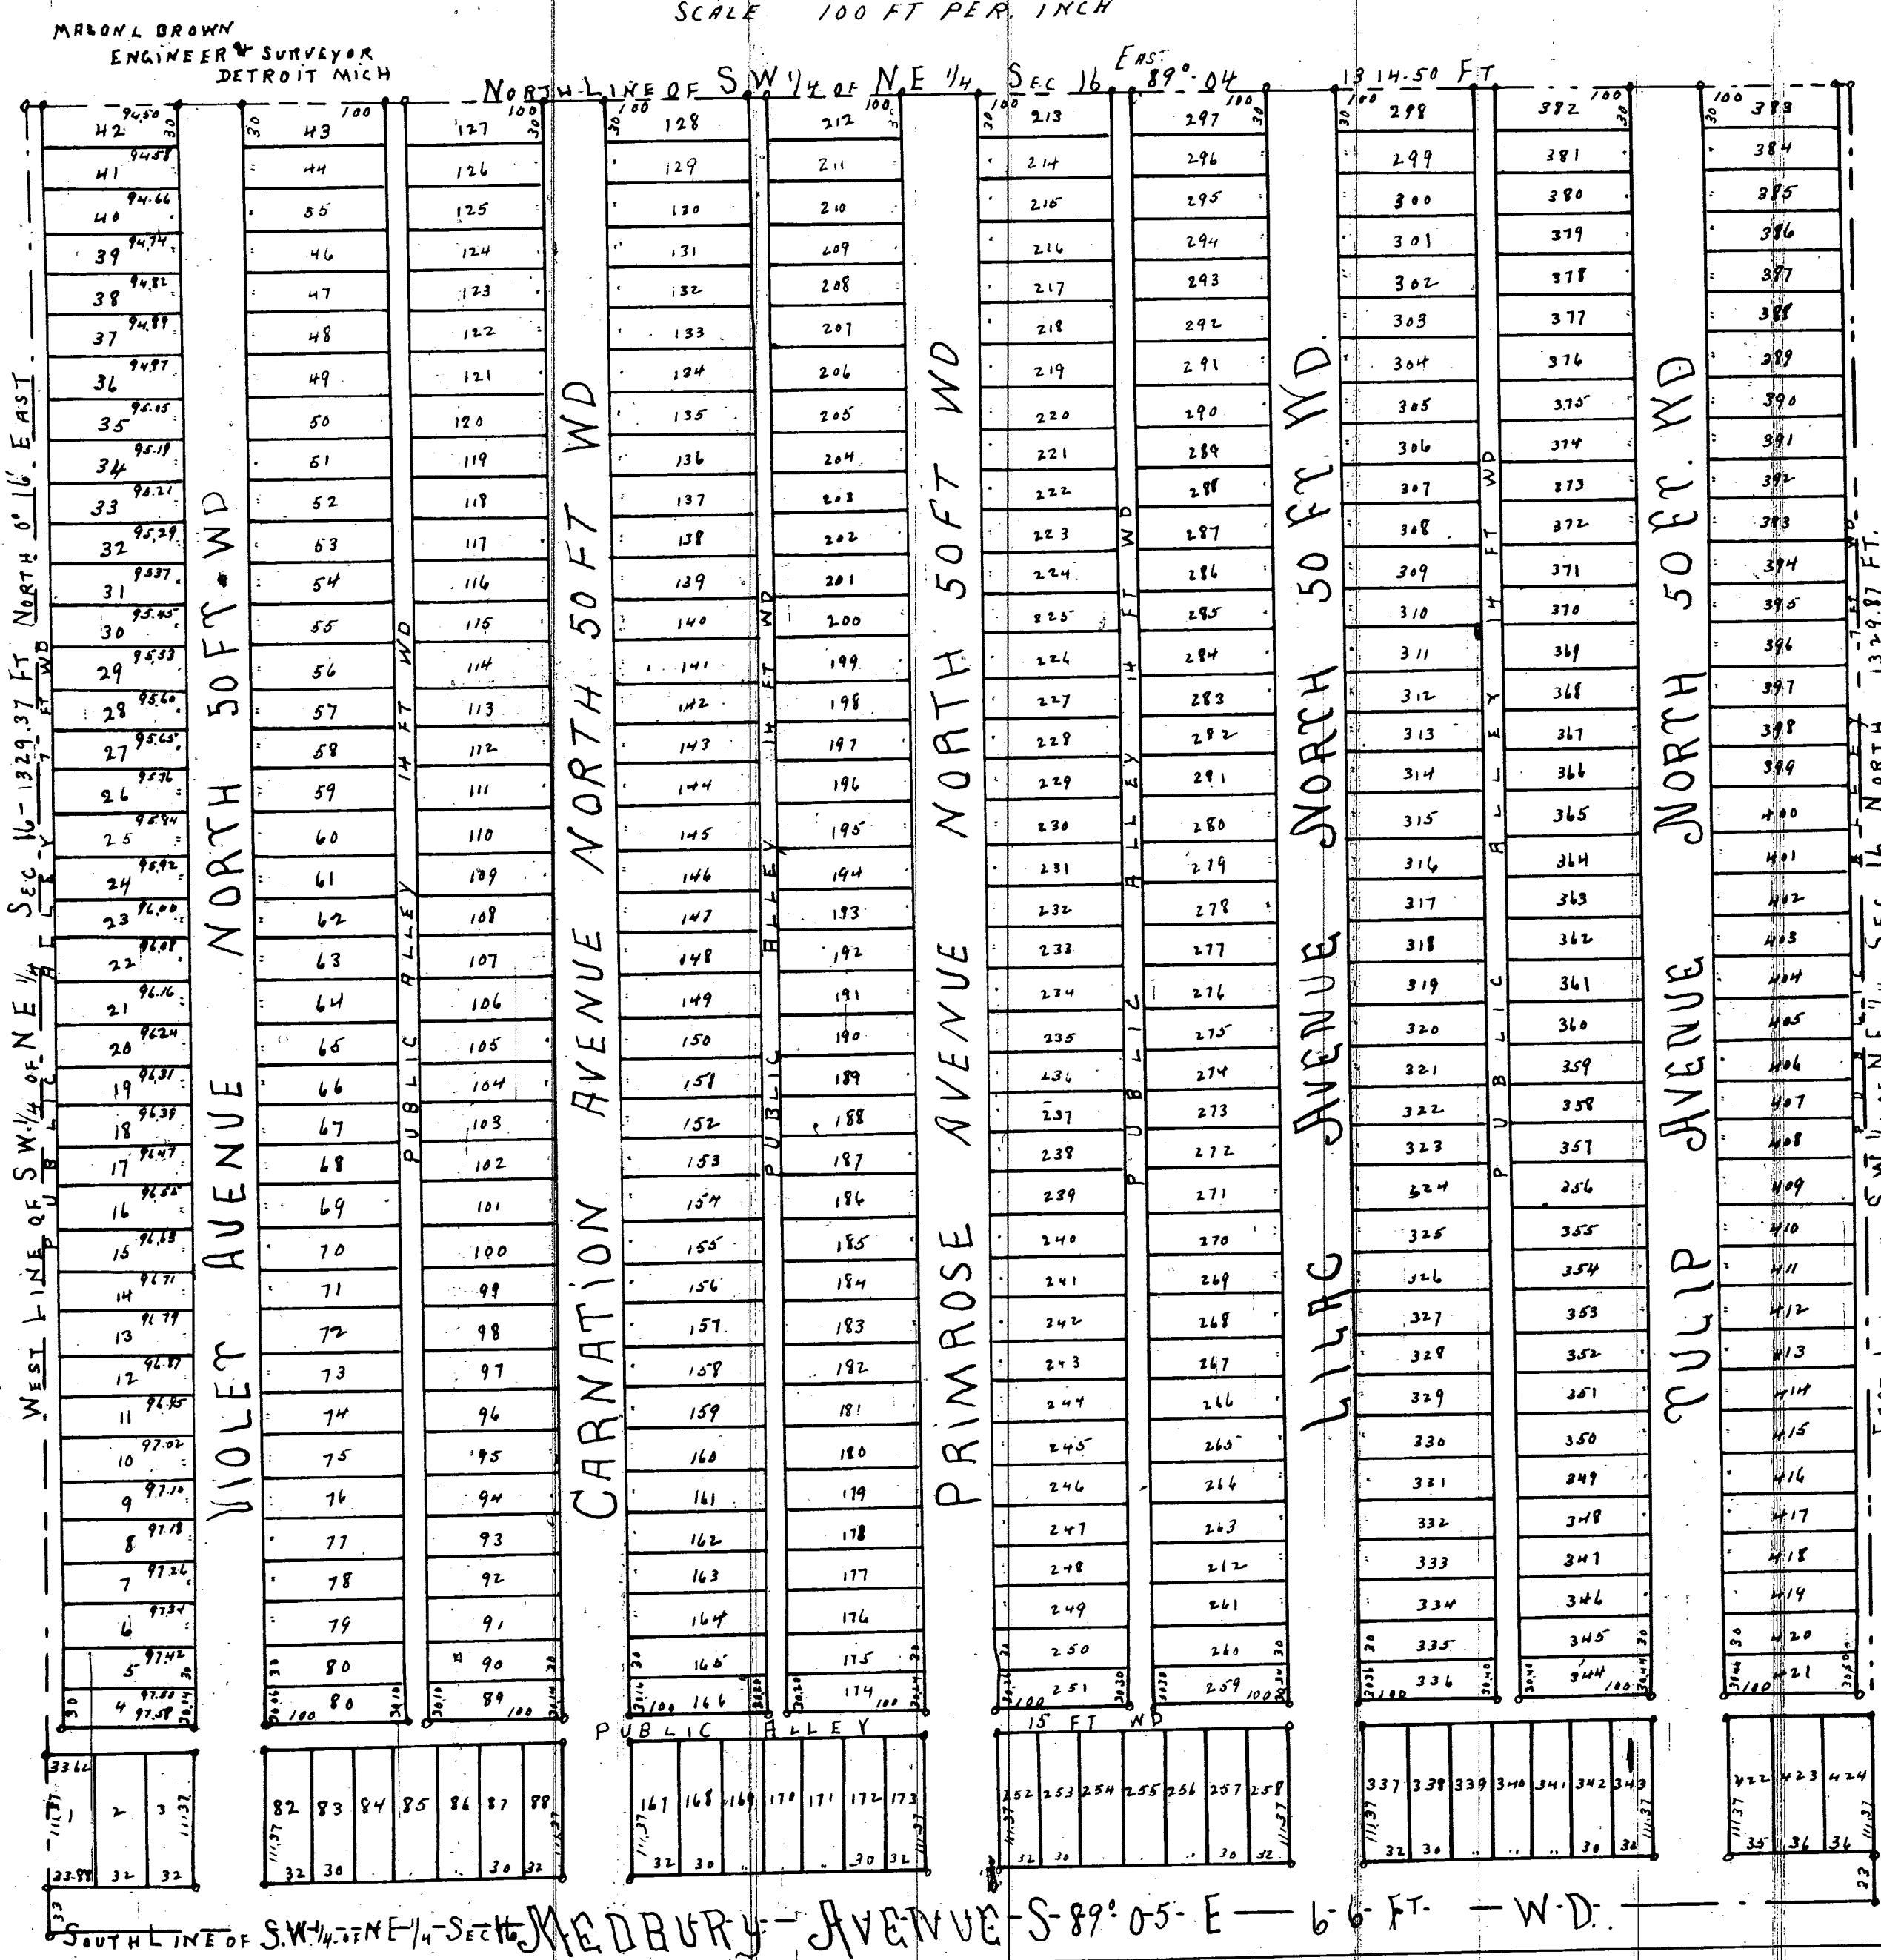

I hereby certify that the above Plat is correct, and that Monuments consisting of Oak stakes 1/4 inches square and 15 inches long have been placed in the Ground at all angles in the Boundaries, and at the intersection of all Streets or Streets and Alleys, as shown on plat by 0

Detroit March 26th 1890

Mason L. Brown
Engineer and Surveyor

STATE OF MICHIGAN } ss
COUNTY OF WAYNE }
On this the 26th day of March 1890 before me a Notary Public in and for said county personally appeared the above named Chas J. Louwre and Sarah Louwre his wife known to me to be the same persons who executed the above dedication and who acknowledged the same to be their free act and deed

John Galloway Notary Public
Wayne County Michigan

NOW ALL MEN BY THESE PRESENTS that We Chas J. Louwre and Sarah Louwre (his wife) have caused the land embraced in the above plat to be surveyed laid out and platted to be known as The Garden Addition of S.W. 1/4 of N.E. 1/4 of Sec. 16, T. 1 S., R. 11 E., Wayne Co. Michigan and that the Streets and Alleys shown on said plat are hereby dedicated to the use of the public. Witness our hands and seals this The - 26 - day of March A. D., Eighteen Hundred and Ninety

In presence of
Lucius A. Cassidine
Ada J. Peterson

Chas J. Louwre [L.S.]
Sarah Louwre [L.S.]

Examined and Approved
March 27th 1890
H. P. Pratt
Deputy Auditor General.

STATE OF MICHIGAN, } ss
County of Wayne }
We Peter C. Bird Def Register of Deeds and Mason L. Brown Surveyor, hereby certify that we have each carefully compared this copy with the original plat of The Garden Addition of S.W. 1/4 of N.E. 1/4 of Sec. 16, T. 1 S., R. 11 E., Wayne Co. and that it is an exact copy thereof and of the whole of such original map or plat

P. C. Bird Def Register of Deeds
Mason L. Brown Surveyor

REGISTER'S OFFICE } ss
COUNTY OF WAYNE }
Received for Record the 31 day of March 1890 at 12 o'clock M and Recorded in Liber of Plate on Page 90

P. C. Bird
Def REGISTER

I hereby certify that this plat is a correct copy of the plat now on record in the Registry of Deeds office being made under the supervision of the Auditor General by tracing the plat on record and affixing thereto a carefully compared copy of the dedication and certificate
Dated this 22nd day of Sept 1910

John B. Fountain
Clerk and Gen. Supt.