


ANTON MICHENFELDER'S SUB
OF LOTS 21st 23rd OF SCOTTEN & LOVETT'S SUB OF THAT PART
OF P.C.'S 267, 268 & 270 LYING BETWEEN FORT ST. AND
THE D.M. & T.R.R. WEST OF WATERMAN AVE
SPRINGWELLS, WAYNE CO.,
MICHIGAN.

APRIL 4th 1890

MASON L. BROWN
ENGINEER & SURVEYOR
DETROIT MICH

SCALE 60 FT PER INCH

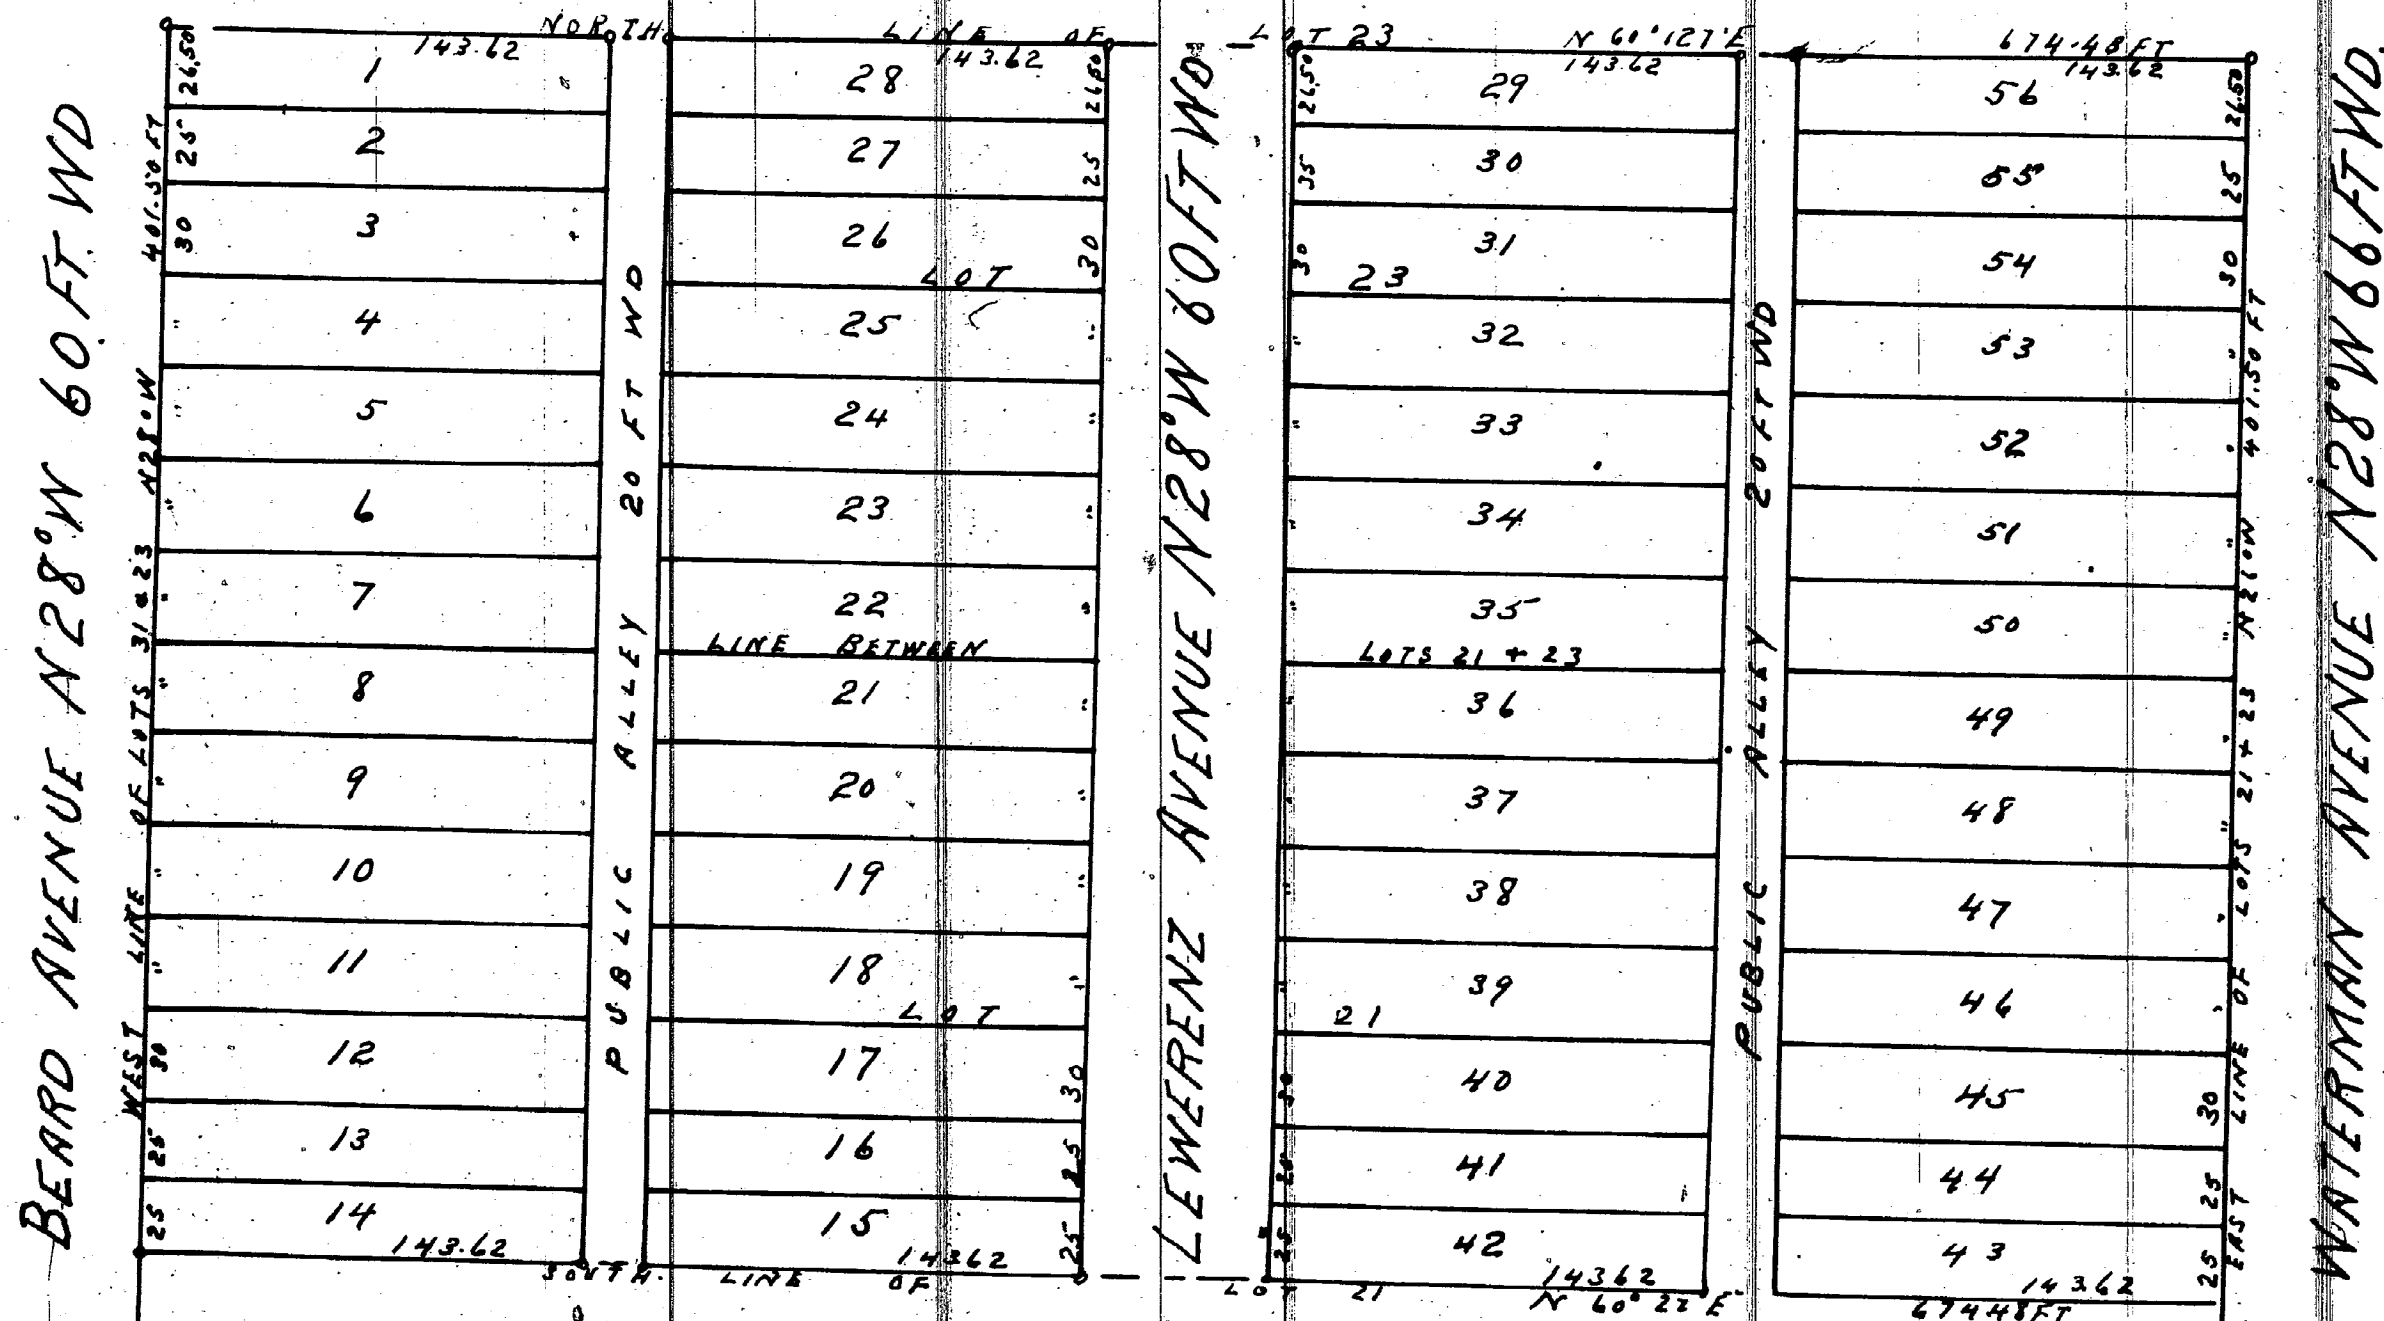

KNOW ALL MEN BY THESE PRESENTS, that We
Anton Michenfelder and Susanna
Michenfelder his wife
Have caused the land embraced in the above plat to be surveyed laid
out and platted to be known as ANTON MICHENFELDER'S SUB OF LOTS 21st 23rd OF SCOTTEN & LOVETT'S SUB OF THAT PART OF P.C.'S 267, 268 & 270 LYING BETWEEN FORT ST. AND THE D.M. & T.R.R. WEST OF WATERMAN AVE SPRINGWELLS, WAYNE CO. MICHIGAN and that the Streets and
Alleys shown on said plat are hereby dedicated to the use of the public
Witness our hands and seals this the 9th day of April
A.D. Eighteen Hundred and Ninety

In presence of
Christopher Wameter Anton Michenfelder [LS]
Joseph F Michenfelder Susanna Michenfelder [LS]

STATE OF MICHIGAN }
COUNTY OF WAYNE }

On this the 9th day of April 1890 before
me, a Notary Public in and for said county personally appeared the
above named Anton Michenfelder and Susanna
Michenfelder his wife
known to me to be the same persons who executed the above dedication
and who acknowledged the same to be their free act and deed.

Christopher Wameter Notary Public
Wayne County Michigan

I hereby certify that the above Plat is correct and that Monuments
consisting of Oak Stakes 1 1/4 inches square and 15 inches long have
been placed in the Ground at all angles in the Boundaries and at the
intersection of all Streets or Streets and Alleys as shown on plat by O.

Det. April 7th 1890
Mason L. Brown
Engineer and Surveyor.

STATE OF MICHIGAN }
County of Wayne }

We Peter B. Bird Dep. Register
of Deeds, and Mason L. Brown Surveyor, hereby
certify that we have each carefully compared this copy with the original
plat of P.C. 267 & 268 & 270 lying between Fort St. and the D.M. & T.R.R. West of Waterman
Ave Springwells Wayne Co. Michigan and that it is an exact copy thereof and of
the whole of such original map or plat.

P.C. Bird Dep. Register of Deeds
Mason L. Brown Surveyor

REGISTERS OFFICE
COUNTY OF WAYNE
Received for Record the 24th day
of April A.D. 1890 at 3
o'clock P.M. and Recorded in Liber
13 of Plate on Page 100
P.C. Bird
Dep. REGISTER

Examined & Approved

April 19th 1890

N.P. Pratt
Dep. Auditor General

I hereby certify that this plat is a correct copy of the plat now on record in the
Register of Deeds office being made under the supervision of the Auditor
General by tracing the plat on record and affixing thereto a carefully
comparative copy of the dedication and certificate
Dated this 21st day of Sept 1910

John B. La Fountain
Clerk and Dep. Regt.