GOEBEL AND FERGUSON'S

Sub^{n} of the N^{LY} 65$\frac{37}{100}$ F^{T} of LOTS 1 to 10 (inclusive) BLOCK 1 Mary Dowling's Sub^{n} of the Maurice Moran Farm, ALSO a discontinued Street (50 f^{t} in width) adjoining the N^{LY} line of said LOTS AND ALSO the SOUTHERLY 3$\frac{28}{100}$ F^{T} of LOTS 1 to 13 (inclusive) of the AMENDED PLAT of ABERLE'S SUB^{N} of LOT 27 MAURICE MORAN FARM P.C. 182

DETROIT, WAYNE CO, MICH.

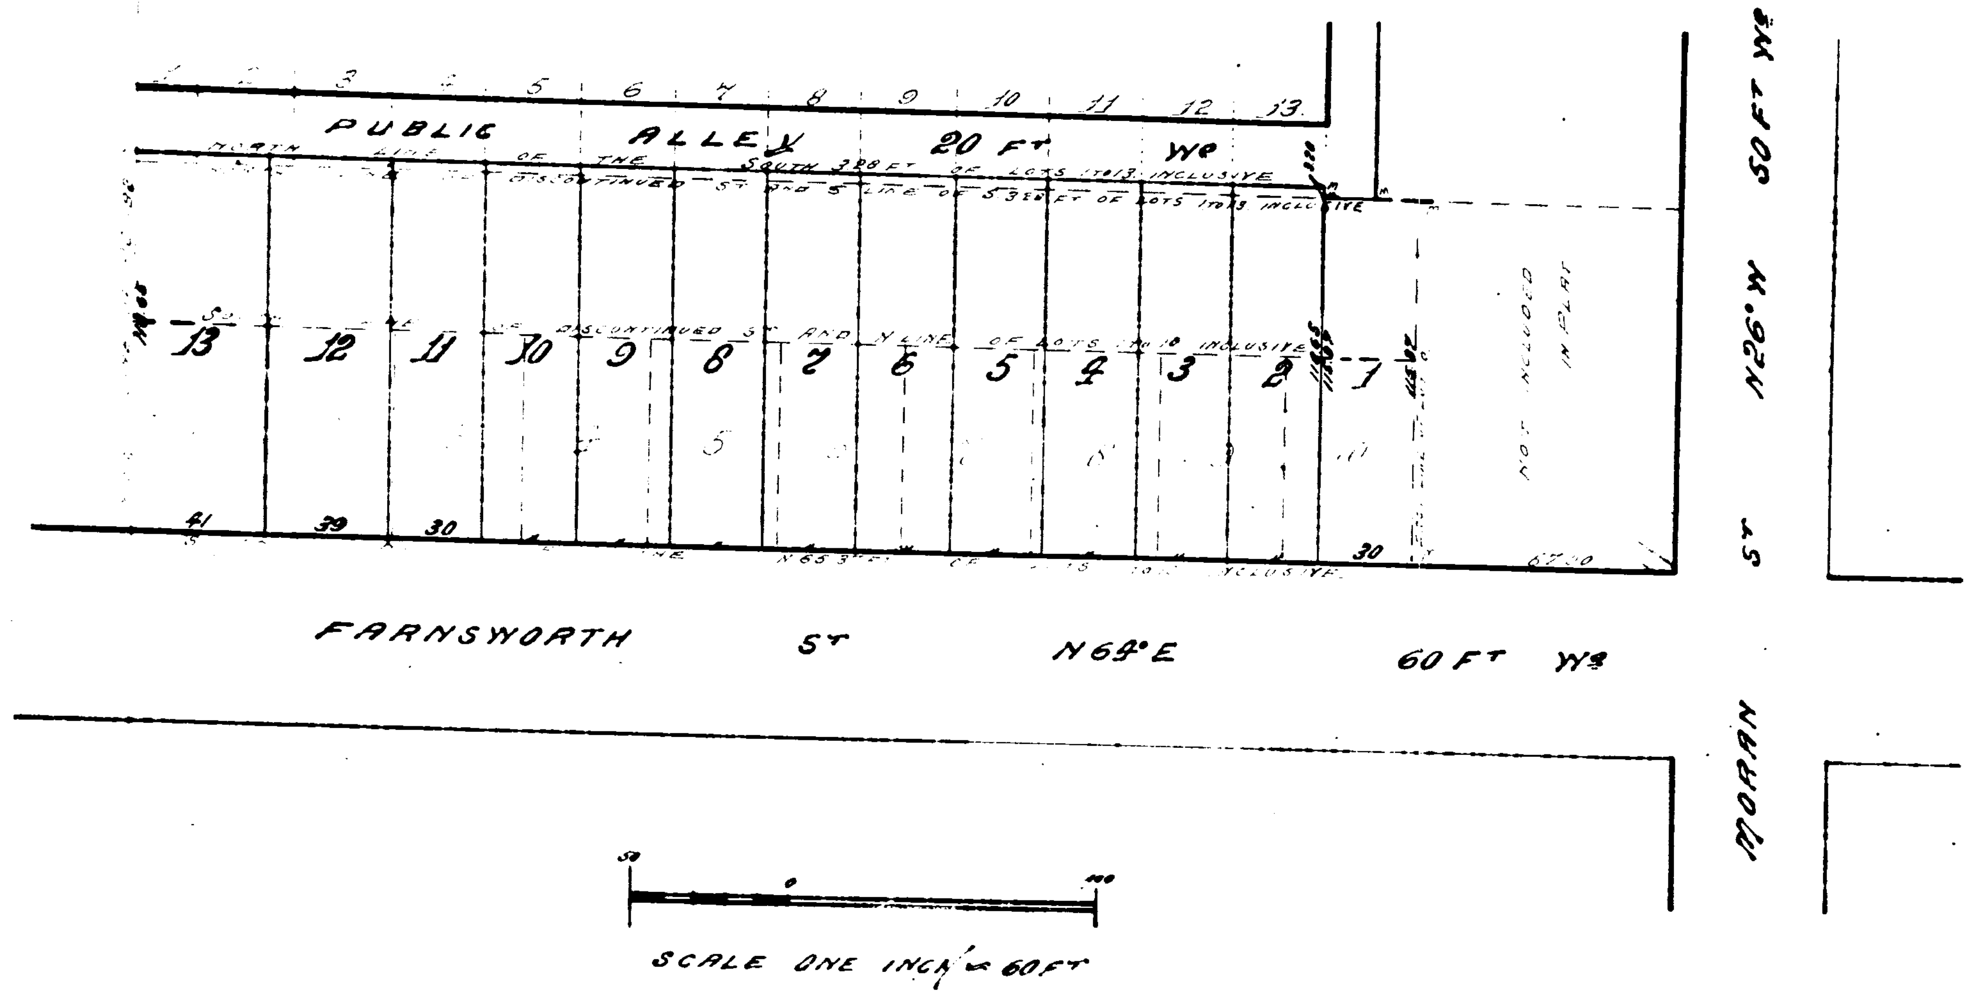
1
2
3
4
5
6
7
8
9
10
11
12
13
PUBLIC ALLEY 20 FT WD
NORTH LINE OF THE DISCONTINUED ST AND S LINE OF S 3.28 FT OF LOTS 1 TO 13 INCLUSIVE
SOUTH 3.28 FT OF LOTS 1 TO 13 INCLUSIVE
13
12
11
10
9
8
7
6
5
4
3
2
1
30
30
30
NOT INCLUDED IN PLAT
FARNSWORTH ST N 65° E 60 FT WD
MORAN ST N 26° W 50 FT WD
SCALE ONE INCH = 60 FT

47 9.0 3

Register of Deeds Office } ss.
Wayne County,

This instrument was received for record this 19th day of August 1893 at 8 o'clock A.M. and recorded in Liber 17 of ~~Deeds~~ Plats, on page 4 as proper certificate was furnished in compliance with Sect. 135, of Senate Bill No. 199, File 212, Act of 1893.

Elgin A. Hannes
Dep. Register of Deeds.

[illegible] that the plat hereon delineated is a correct [illegible] monuments consisting of White [illegible] have been planted at points marked [illegible] [illegible] all angles in the boundaries of [illegible] at all intersections of Streets or [illegible]

Thomas Campau & Son
Surveyors

Know all men by these presents that we Franz Goebel and Katharina Goebel his wife and Andrew Ferguson and Amelia F. Ferguson his wife have caused to be made for record this map of Goebel and Ferguson's Subdivision of the Northerly 65.37 feet of Lots 1 to 10 inclusive Block 1 of Mary Dowlings Subdivision of the Maurice Moran Farm, Also a discontinued Street (50 feet in width) adjoining the Northerly line of said Lots and also the Southerly 3$\frac{28}{100}$ feet of Lots 1 to 13 (inclusive) of the amended plat of Aberle's Subdivision of Lot 27 Maurice Moran Farm Private Claim 182, Detroit, Wayne County Michigan, by Thomas Campau & Son Surveyors and we hereby adopt the same and dedicate the Streets and Alleys shown for the use of the public

Witness our hands and seals this 15th day of Sept A.D. Eighteen hundred and ninety two

In presence of
John McVee
[illegible]

Franz Goebel (L.S.)
Katharina Goebel (L.S.)
[illegible] (L.S.)
Amelia F. Ferguson (L.S.)

State of Michigan } ss.
County of Wayne

We Elgin A. Hannes Dep Register of Deeds and Thomas Campau and Son Surveyors, hereby certify that we have each carefully compared the annexed copy with the plat of Goebel and Ferguson's Subdivision of the Northerly 65.37 feet of Lots 1 to 10 inclusive, Block 1, of Mary Dowlings Subdivision of the Maurice Moran Farm, also a discontinued street (50 feet in width) adjoining the Northerly line of said Lots and also the Southerly 3.28 feet of Lots 1 to 13 inclusive of the amended plat of Aberle's Subdivision of Lot 27 Maurice Moran Farm, Private Claim 182 Detroit Wayne County Michigan now of record in the office of said Register of Deeds, and that it is a true transcript therefrom and of the whole of such record

Elgin A. Hannes Dep. Register of Deeds
Thomas Campau & Son. Surveyors

State of Michigan } ss.
County of Wayne

On this 15th day of Sept A.D. Eighteen hundred and ninety two before me the Subscriber a Notary Public in and for said County personally appeared Franz Goebel and Katharina Goebel his wife and Andrew Ferguson and Amelia F. Ferguson his wife known to me to be the same persons who executed the above instrument and who acknowledged the same to be their free act and deed

[illegible]
Notary Public Wayne Co. Mich.

Examined and Approved,
September 1892
H. R. Pratt
Deputy Auditor General.

RECEIVED AND FILED.
IN AUDITOR GENERAL'S OFFICE,
Jany 5 - 1901
[illegible]
Deputy Auditor General.

Approved Aug. 17 1893
John McVicar } Board of Pub Wks City of Detroit
James Dean

Record No 717

State of Michigan } ss.
County of Wayne

We Elgin A. Hannes Dep Register of Deeds and Thomas Campau & Son Surveyors hereby certify that we have each carefully compared this copy with the original plat of Goebel and Ferguson's Subdivision of the Northerly 65.37 feet of Lots 1 to 10 (inclusive) Block 1. of Mary Dowlings Subdivision of the Maurice Moran Farm. Also a discontinued Street (50 feet in width) adjoining the Northerly line of said Lots, also the Southerly 3.28 feet of Lots 1 to 13 (inclusive) of the ammended plat of Aberle's Subdivision of Lot 27 Maurice Moran Farm Private Claim 182 Detroit Wayne County Michigan, and that it is an exact copy thereof and of the whole of such original map or plat

Elgin A. Hannes Dep. Register of Deeds
Thomas Campau & Son. Surveyors

ClibPDF - www.fastio.com

Auditor General

1101

GOEBEL and FERGUSON'S
Sub. of the N'ly 65 37/100 Ft. of LOTS 1 to 10 (inclusive)
BLOCK 1 Mary Dowling's Sub. of the Maurice Moran Farm
ALSO a discontinued Street 50 ft. in width adjoining the N'ly line of said LOTS
and ALSO the SOUTHERLY 3 28/100 Ft. of LOTS 1 to 13 (inclusive)
of the AMENDED PLAT of ABERLE'S SUB.
of LOT 27 MAURICE MORAN FARM P.C. 182

DETROIT, WAYNE CO, MICH.

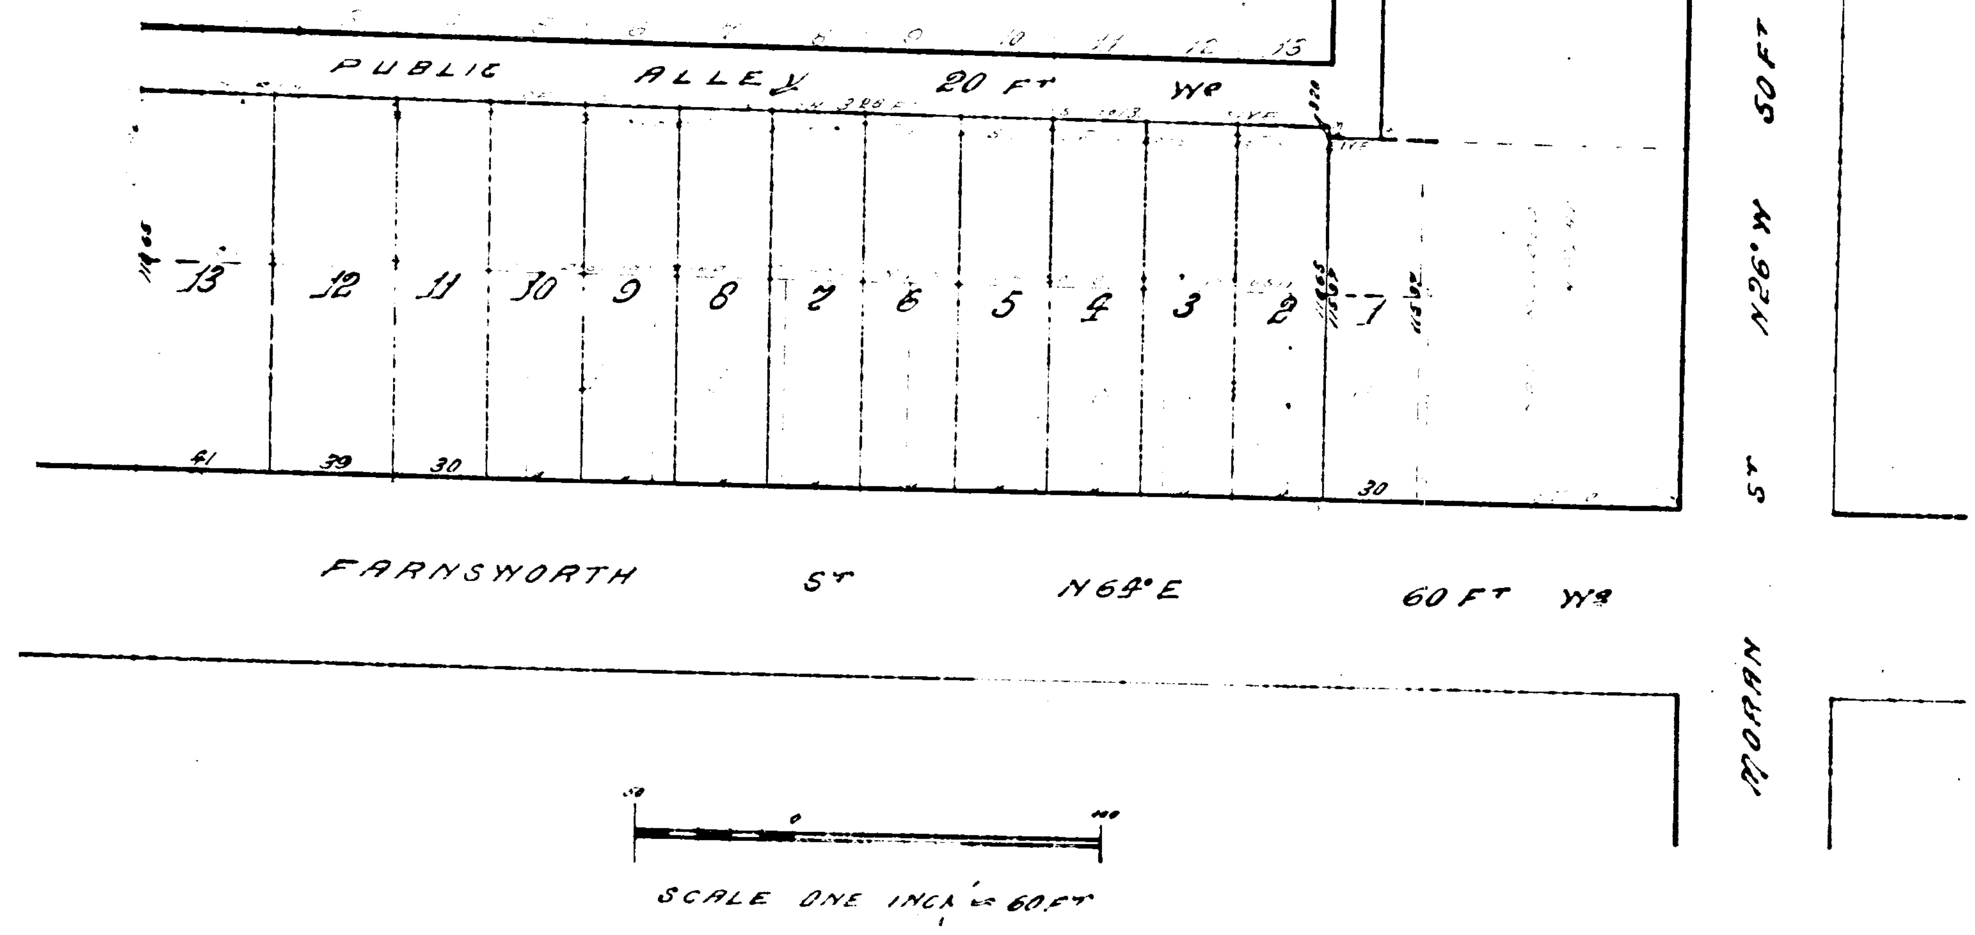

Register of Deeds Office, Wayne County, ss.
This instrument was received for record this 19th day of August 1893 at 8 o'clock A.M. [illegible] as proper [illegible] furnished in compliance with [illegible] 135, of Senate Bill No. 199, File 212 of 1893.
Elgin A. Hennes
Register of Deeds

[illegible] certify that we have [illegible] is correct [illegible] consisting of [illegible] [illegible] marked [illegible] [illegible] in the [illegible] of [illegible] intersections of streets or [illegible]

Thomas Campau & Son
Surveyors

Know all men by these presents that we Franz Goebel and Katharina Goebel his wife and Andrew Ferguson and Amelia F. Ferguson his wife have caused to be made & recorded this map of Goebel and Ferguson's Subdivision of the Northerly 65 37/100 feet of Lots 1 to 10 inclusive Block 1 of Mary Dowling's Subdivision of the Maurice Moran Farm, Also a discontinued Street 50 feet in width adjoining the Northerly line of said Lots and also the Southerly 3 28/100 feet of Lots 1 to 13 (inclusive) of the amended plat of Aberle's Subdivision of Lot 27 Maurice Moran Farm Private Claim 182 Detroit, Wayne County Michigan [illegible] Thomas Campau & Son Surveyors and we hereby adopt the same & dedicate the Streets & Alleys shown for the use of the public

Witness our hands and seals this 5th day of Sept A.D. Eighteen hundred and ninety two

In presence of

Katharina Goebel

State of Michigan }
County of Wayne } ss.

On this 5th day of Sept A.D. Eighteen hundred and ninety two before me the Subscriber a Notary Public in and for said County personally appeared Franz Goebel and Katharina Goebel his wife and Andrew Ferguson and Amelia F. Ferguson his wife known to me to be the same persons who executed the above instrument and who acknowledged the same to be their free act and deed.

Notary Public Wayne Co. Mich.

State of Michigan }
County of Wayne } ss.

We Elgin A. Hennes Dep. Register of Deeds and Thomas Campau & Son Surveyors hereby certify that we have each carefully compared the annexed copy with the plat of Goebel and Ferguson's Subdivision of the Northerly 65 37/100 feet of Lots 1 to 10 inclusive Block 1 of Mary Dowling's Subdivision of the Maurice Moran Farm also a discontinued street (50 feet in width) adjoining the Northerly line of said Lots and also the Southerly 3.28 feet of Lots 1 to 13 inclusive of the amended plat of Aberle's Subdivision of Lot 27 Maurice Moran Farm, Private Claim 182 Detroit Wayne County Michigan now of record in the office of said Register of Deeds, and that it is a true transcript therefrom and of the whole of such record.

Elgin A. Hennes Dep. Register of Deeds
Thomas Campau & Son. Surveyors

State of Michigan }
County of Wayne } ss.

We Elgin A. Hennes Dep. Register of Deeds and Thomas Campau & Son Surveyors hereby certify that we have each carefully compared this copy with the original plat of Goebel and Ferguson's Subdivision of the Northerly 65 37/100 feet of Lots 1 to 10 inclusive Block 1 of Mary Dowling's Subdivision of the Maurice Moran Farm Also a discontinued Street (50 feet in width) adjoining the Northerly line of said Lots also the Southerly 3.28 feet of Lots 1 to 13, inclusive of the ammended plat of Aberle's Subdivision of Lot 27 Maurice Moran Farm Private Claim 182 Detroit Wayne County Michigan and that it is an exact copy thereof and of the whole of such original map or plat

Elgin A. Hennes Dep. Register of Deeds
Thomas Campau & Son. Surveyors

Examined and Approved,
Sept. [illegible] 1892
[illegible]
Deputy **Auditor General.**

RECEIVED AND FILED.
IN AUDITOR GENERAL'S OFFICE,
Jany 5 1901
Carl T. Wiesner
Deputy Auditor General.

Approved Aug. 17 1893
[illegible] M. [illegible] } Board of Pub Wks City of Detroit
James Dean

717