


WM. B & J V MORAN
SUB OF PART OF P.C.'S 10 & 152
HAMTRAMCK,
WAYNE CO. MICH
AUGUST 5th 1889

SCALE 200 FT. PER INCH

MASON L. BROWN
ENGINEER & SURVEYOR
DETROIT, MICH

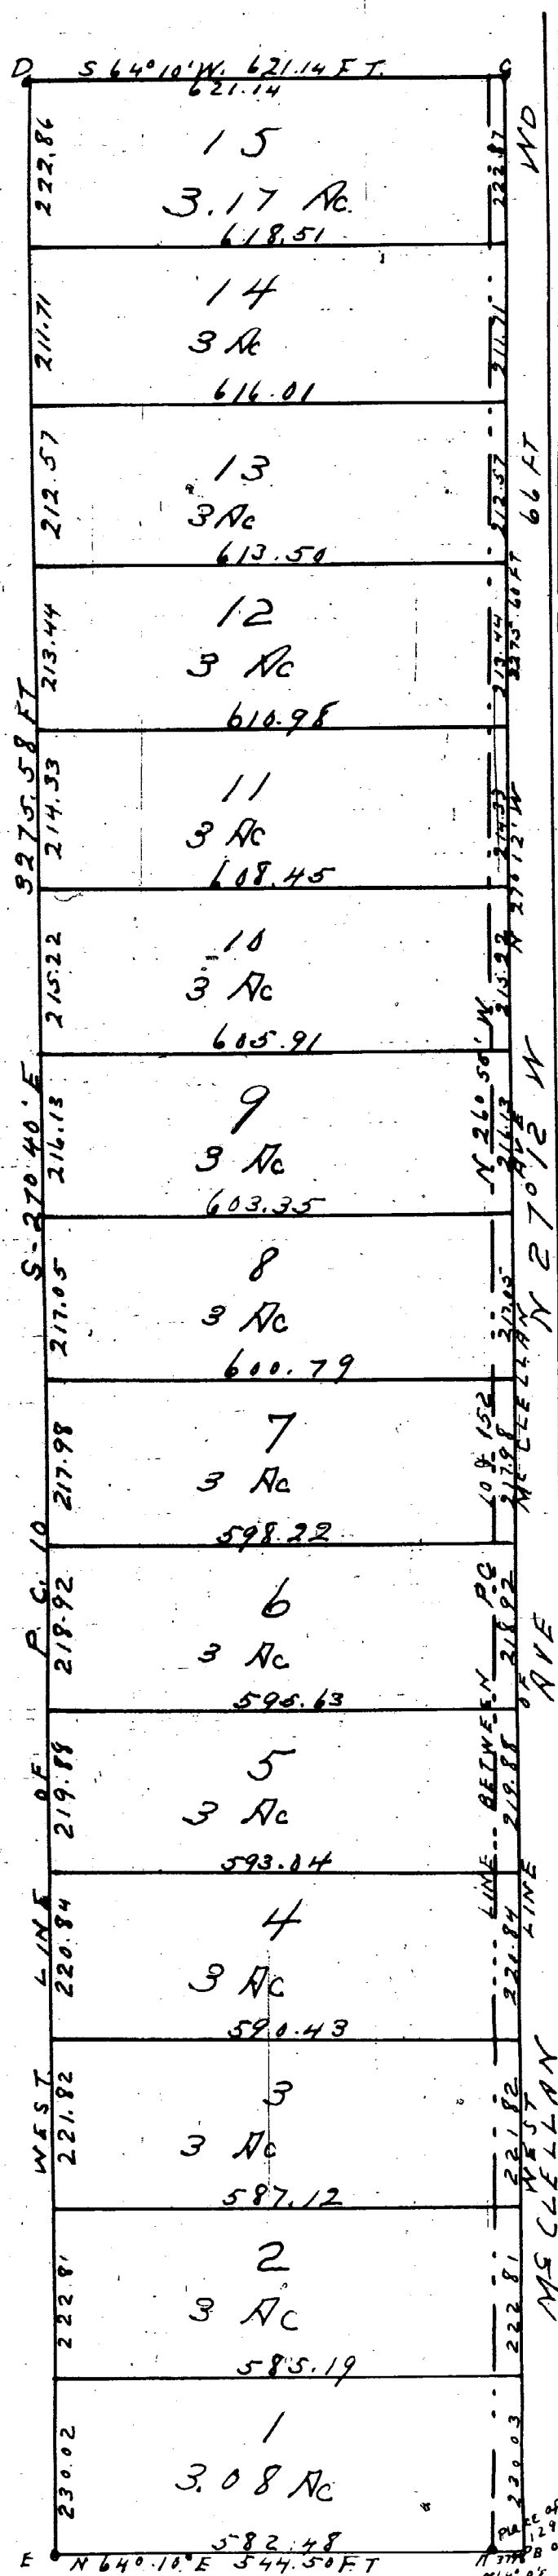

I hereby certify that this plat is a correct copy of the plat now on record in the Register of Deeds office being made under the supervision of the Auditor General by tracing the plat on record and affixing thereto a carefully compared copy of the dedications and certificates dated this 13th day of Sept 1890

John B Le Fountain
Clerk and Gen Supt

I hereby certify that the above plat is correct and that monuments consisting of oak stakes $\frac{1}{4}$ " square and 15" long have been planted in the ground at all angles in the boundaries and at the intersection of all streets or streets and alleys as shown on plat by 0 Detroit August 6th 1889

Mason L. Brown Engineer & Surveyor

Know all men by these presents that we Wm B Moran as proprietor and Francis Agnes his wife and John T. Moran and Emma E Moran his wife have caused the land embraced in the above plat to be surveyed laid out and platted to be known as Wm B & J V Moran Sub of part of P.C.'s 10 & 152 Hamtramck Wayne Co Mich and that the streets and alleys shown on said plat are hereby dedicated to the use of the public
Witness our hands and seals this 13th day of August 1. D. eighteen hundred and eighty nine

In presence

Catharine M Moran
Edward Meier

William B Moran
Francis A Moran
John T. Moran
Emma Esther Moran

LS
LS
LS
LS

State of Michigan } SS
County of Wayne }

On this the 13th day of August, 1889 before me a Notary Public in and for said County personally appeared the above named Wm B Moran and Francis Agnes his wife John T. Moran and Emma E Moran his wife known to me to be the same persons who executed the above dedication and who acknowledged the same to be their free act and deed

Edward Meier
Notary Public
Wayne Co Mich.

REGISTER'S OFFICE } SS
COUNTY OF WAYNE }
Received for Recd. the 16 day
of Sept. A. D. 1889 at 10²²
o'clock A. M. and Recorded in Liber
13 of Plate on Page 26
R. E. Bolger REGISTER

State of Michigan } SS
County of Wayne }

We R. E. Bolger Register of Deeds and Mason L. Brown Engineer & Surveyor hereby certify that we have each carefully compared this copy with the original plat of Wm B & J V Moran Sub of part of P.C.'s 10 & 152 Hamtramck Wayne Co Mich and that it is an exact copy thereof and of the whole of such original map or plat

R. E. Bolger Register of Deeds
Mason L. Brown Engineer & Surveyor

The Property hereon platted is described as follows
Beginning at a point (A) on the line between P.C.'s 10 & 152 Hamtramck said point A being distant N 26° 55' W 1290.30 feet from the south west corner of the near corner of P.C. 152 thence N 64° 10' E 37.98 feet to the west line of Mc Clellan Avenue B thence N 27° 12' W along said West line of Mc Clellan Ave 3275.60 feet to a stake C thence S 64° 10' W 621.14 feet to the West line of P.C. 10 D thence S 27° 40' E along said West line of P.C. 10 3275.58 ft to a stake E thence N 64° 10' E 544.50 ft to the place of beginning

Examined and approved
August 15th 1889

Henry N. Collins
Auditor General
by H. Humphrey

Beginning
at point A
N 26° 55' W
1290.30 ft
to P.C. 152