

11013

LEY'S SUB

OF THE WEST 1/2 OF LOT 14
OF THE HARPER TRACT SEC 21 T15 R11E


GREENFIELD

WAYNE CO., MICHIGAN

MARCH 1891

SCALE 100 FT PER INCH

Mason L. Brown
Civil Engineer & Surveyor
Detroit Mich

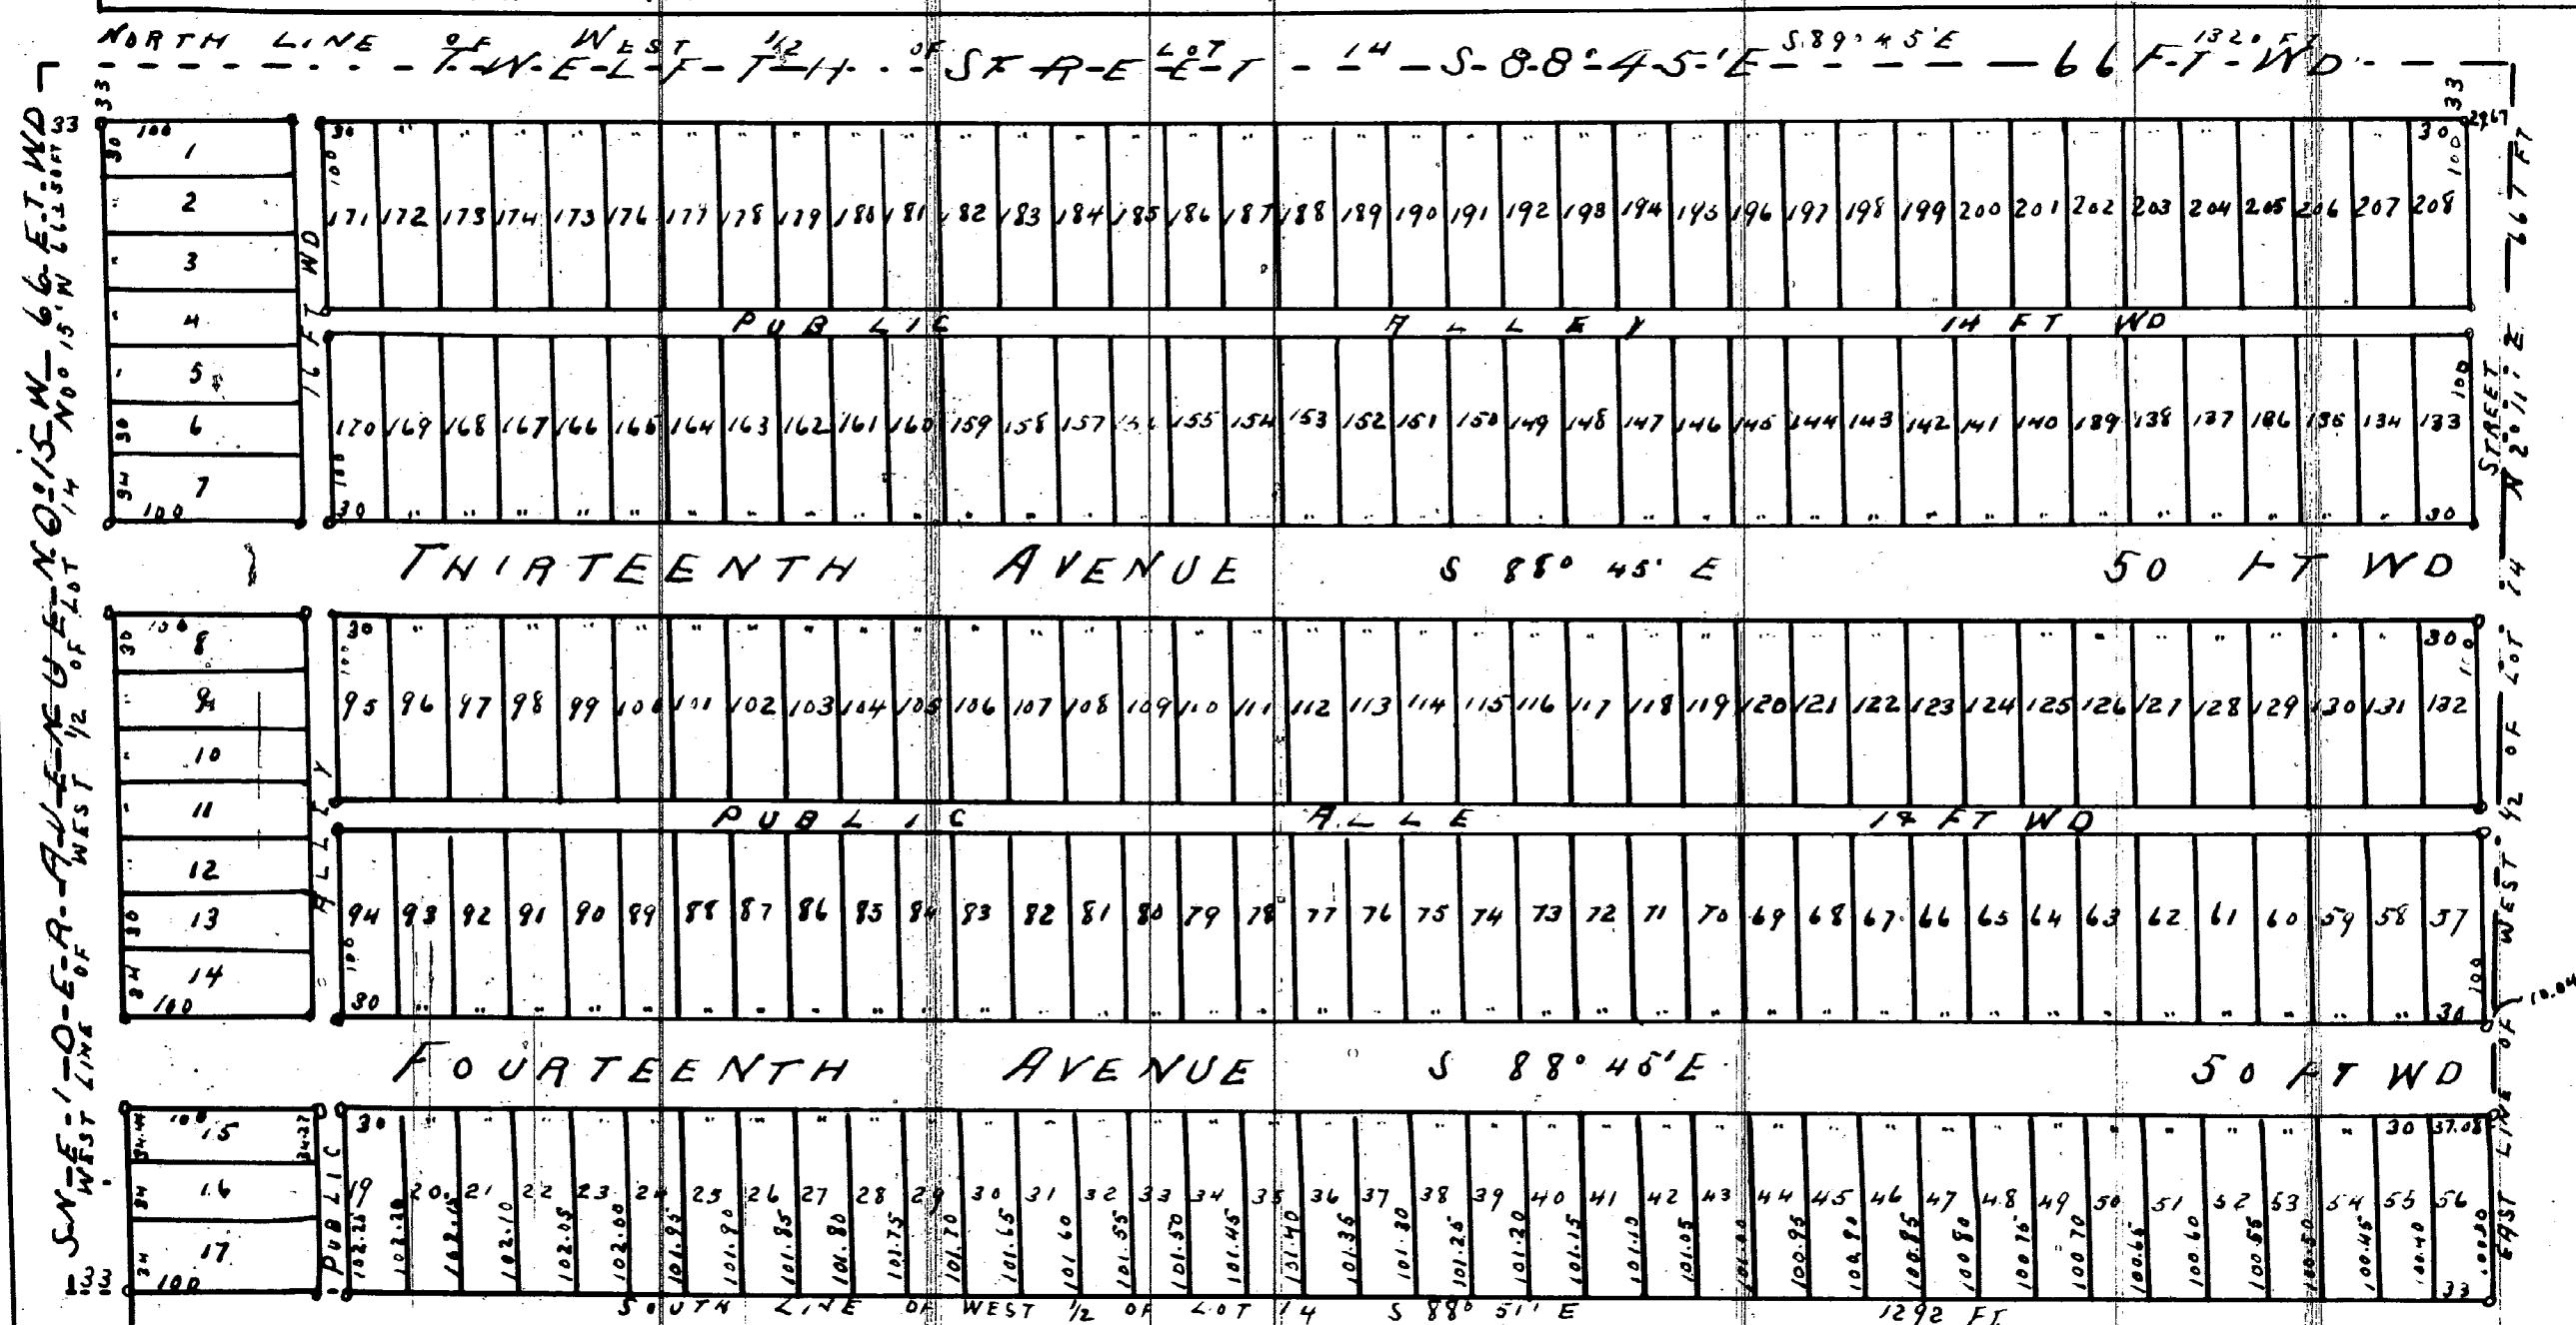

I hereby certify that the above Plat is correct and that Monuments consisting of Oak Stakes 1 1/4 inches square and 15 inches long have been placed in the Ground at all angles in the Boundaries and at the intersection of all Streets or Streets and Alleys as shown on plat by

Detroit March 24 1891

Mason L. Brown
Engineer and Surveyor

I hereby certify that this plat is a correct copy of the plat now on record in the Register of Deeds office being made under the supervision of the Auditor General by tracing the plat on record and affixing thereto a carefully compared copy of the dedication and certificates
Dated this 23rd day of Sept 1910

John B. LaSalle Clerk Aud. Gen. Dept.

KNOW ALL MEN BY THESE PRESENTS that We John H. Ley and Matilda Ley his wife

Have caused the land embraced in the above plat to be surveyed laid out and plotted to be known as LEY'S SUB OF THE WEST 1/2 OF LOT 14 OF THE HARPER TRACT SEC 21 T15 R11E GREENFIELD WAYNE CO., Michigan and that the Streets and Alleys shown on said plat are hereby dedicated to the use of the public
Witness our hands and seals this the second day of April

A D Eighteen Hundred and Ninety one

In presence of

Matthew Firm
J. A. Bullen

J. H. Ley [L.S.]
Matilda Ley [L.S.]

Examined and Approved
April 24-1891
N. B. Pratt
Deputy Auditor General

STATE OF MICHIGAN } ss
County of WAYNE

On this the second day of April 1891 before me a Notary Public in and for said County personally appeared the above named John H. Ley and Matilda Ley his wife known to me to be the same persons who executed the above dedication and who acknowledged the same to be their free act and deed

John W. A. Bullen Notary Public
WAYNE County Michigan

STATE OF MICHIGAN } ss
County of WAYNE

We Elgin A. Neame Dep. Register of Deeds and Mason L. Brown Surveyor hereby certify that we have each carefully compared this copy with the original plat of LEY'S SUB OF THE WEST 1/2 OF LOT 14 OF THE HARPER TRACT SEC 21 T15 R11E GREENFIELD WAYNE CO. MICHIGAN and that it is an exact copy thereof and of the whole of such original map or plat

Elgin A. Neame Dep. Register of Deeds
Mason L. Brown Surveyor

REGISTER'S OFFICE
COUNTY OF WAYNE
Received for Record the 19th day of May A D 1891 at 3:00 o'clock P. M. and Recorded in Liber of Plats on Page 71
Elgin A. Neame
Dep. Register