


KREMER'S SUB OF PART OF FRL SEC 2 T2S R11E GREENFIELD WAYNE CO MICHIGAN

JAN 7th 1891

SCALE 100 FT PER INCH

Mason L. Brown
Civil Engineer & Surveyor
22923 N. Dodge Block
Detroit Michigan

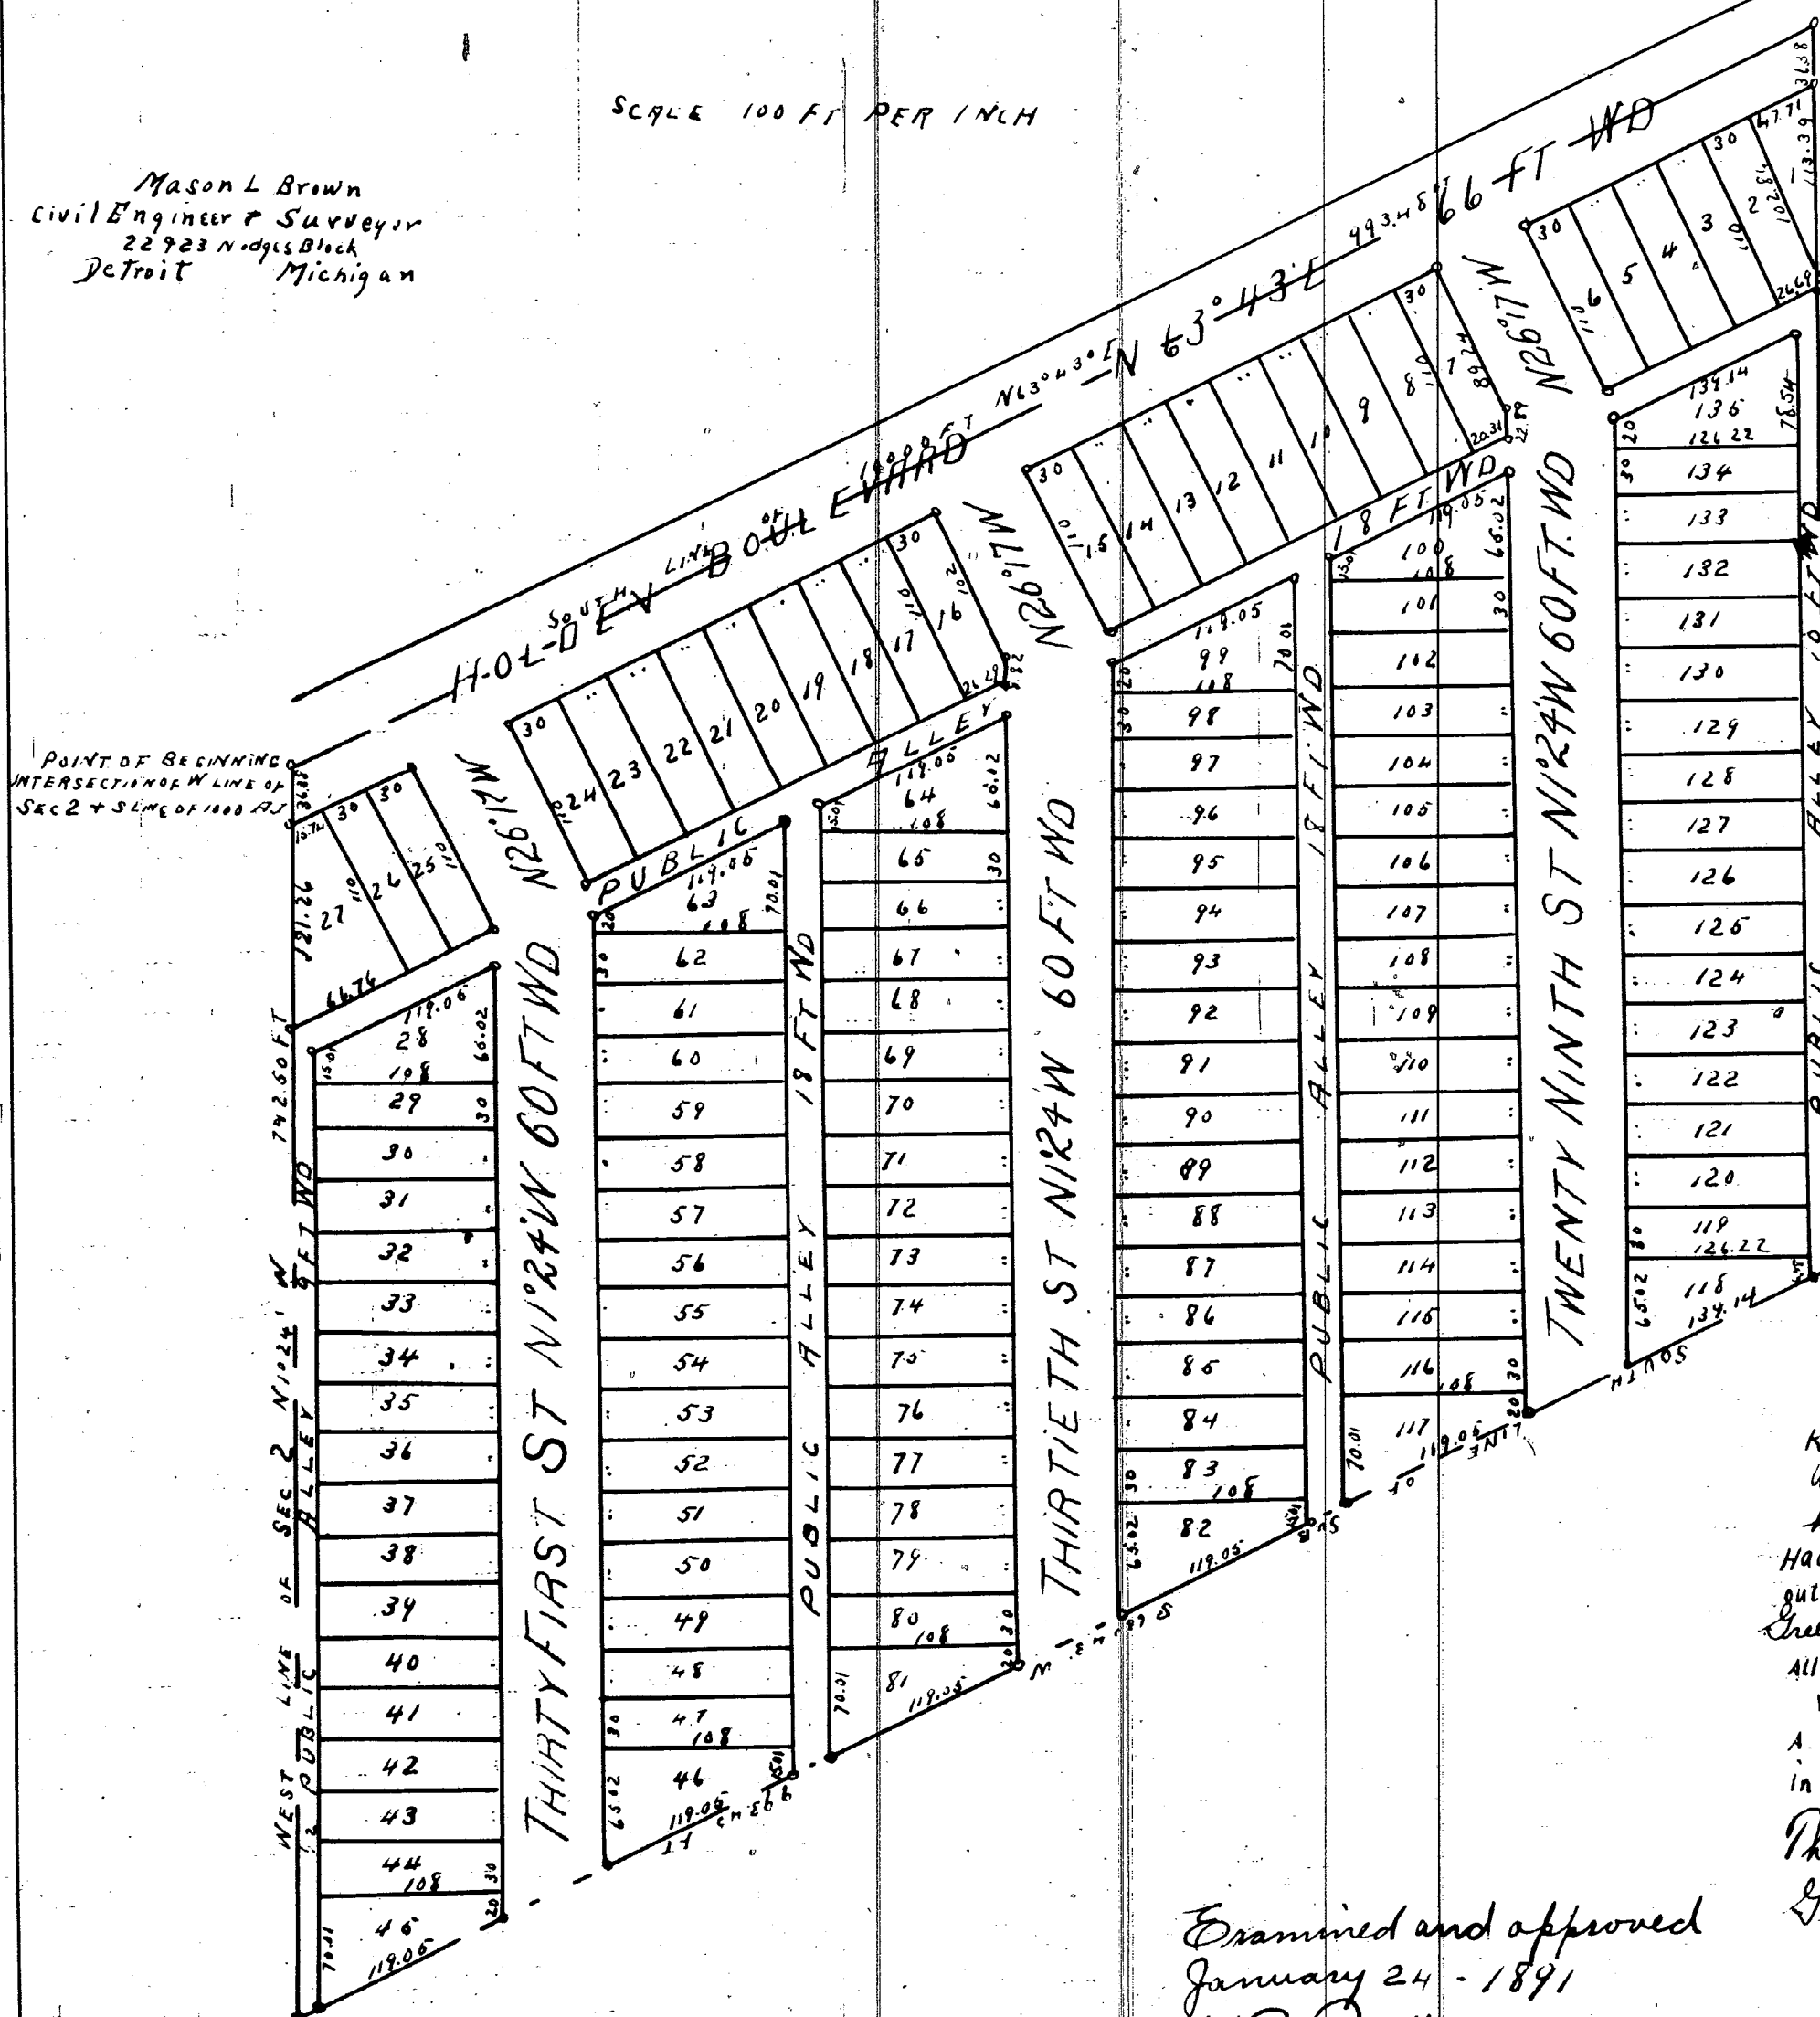

I hereby certify that this plat is a correct copy of the plat now on record in the Register of Deeds office being made under the supervision of the Auditor General by tracing the plat on record and affixing thereto a carefully compared copy of the dedication and certificate.

Dated this 23^d day of Sept 1910

John B. Fountain

Clerk and Ex. Sept

KNOW ALL MEN BY THESE PRESENTS that WE,
William Kremer and Catherine Kremer
his wife

Have caused the land embraced in the above plat to be surveyed, laid out and platted to be known as Kremer's Sub of Part of Frl. Sec 2 T2S R11E Greenfield Wayne Co Michigan and that the streets and Alleys shown on said plat are hereby dedicated to the use of the public.

Witness our hands and seals this the 9th day of Jan'y.
A. D. Eighteen Hundred and Ninety One

In presence of

William Kremer EL SJ
Catherine Kremer LL SJ

Pho. K. Hemrich
George G. M. J.

Examined and approved
January 24 - 1891

N. R. Pratt

Deputy Auditor General

I hereby certify that the above Plat is correct and that Monuments consisting of Oak Stakes 1 1/2 inches square and 15 inches long have been placed in the Ground at all angles in the Boundaries and at the intersection of all Streets or Streets and Alleys, as shown on plat by O

Detroit Jan 7th 1891
Mason L. Brown
Engineer and Surveyor

The property hereon platted is described as follows:
Beginning at the intersection of west line of Sec 2 T2S R11E with the south line of 10000 A.T. Thence N 63° 43' E along south line of said 10000 A.T. 993.45 ft to a stake, thence S 102° 41' E 742.50 ft to a stake, thence S 63° 43' W 993.45 ft to west line of Sec 2, thence along west line of said Sec 2 742.50 ft to place of beginning

STATE OF MICHIGAN } ss
County of Wayne

On this the 9th day of January 1891 before me a Notary Public in and for said county personally appeared the above named William Kremer & Catherine Kremer his wife known to me to be the same persons who executed the above dedication and who acknowledged the same to be their free act and deed

Nancy T. Bringham Notary Public
Wayne County Michigan

STATE OF MICHIGAN } ss
County of Wayne

We Elgin A. Neamer Dep. Register of Deeds and Mason L. Brown Surveyor hereby certify that we have each carefully compared this copy with the original plat of Kremer's Sub of part of Sec 2, T2S R11E Greenfield Wayne Co Michigan and that it is an exact copy thereof and of the whole of such original map or plat

Elgin A. Neamer 101 Register of Deeds
Mason L. Brown Surveyor

RECEIVED FOR RECORD

The 27th day of Jan'y
A. D. 1891 at 8⁰⁰
o'clock A. M. and Recorded in Liber
15 of Clats on Page 6
Elgin A. Neamer
Dep. Register