ClibPDF - www.fastio.com

11015

ANDERSON & COURTNEYS SUB


OF THAT PART OF PC 405 LYING EASTERLY OF THE DEARBORN ROAD AND NORTHERLY OF THE MICHIGAN CENTRAL RY SPUR

SPRINGWELLS WAYNE CO MICHIGAN.

MASON L BROWN
ENGINEER & SURVEYOR
22723 HODGES BLOCK
DETROIT MICHIGAN

SCALE 100 FEET PER INCH

APRIL 1891

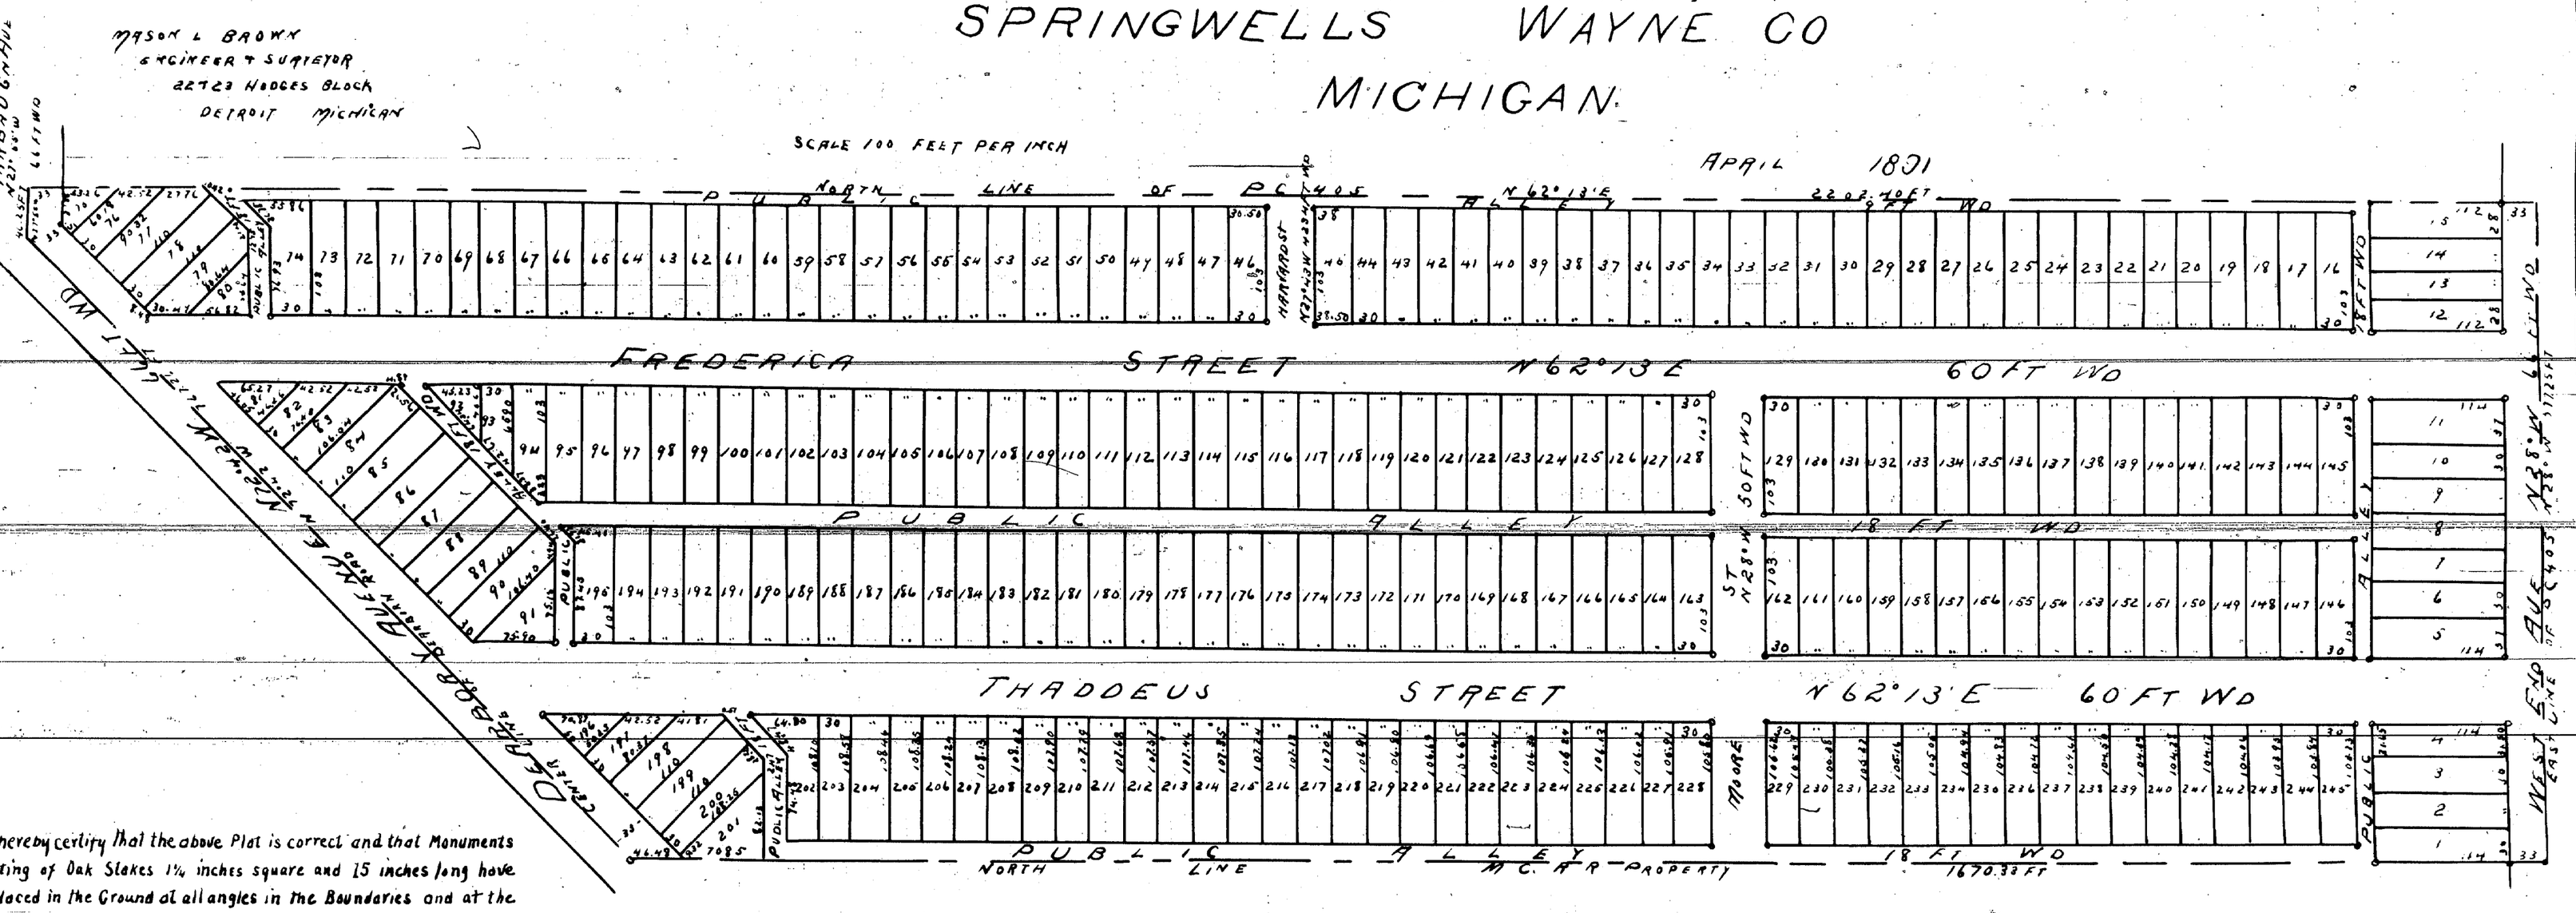

I hereby certify that the above Plat is correct and that Monuments consisting of Oak Stakes 1¼ inches square and 15 inches long have been placed in the Ground at all angles in the Boundaries and at the intersection of all Streets or Streets and Alleys as shown on plat by O

Detroit April 3 rd 1891

Mason L. Brown
Engineer and Surveyor

KNOW ALL MEN BY THESE PRESENTS that We HENRY M CAMPBELL AND CAROLINE B CAMPBELL HIS WIFE/HIS WIFE ROBERT L COURTNEY (UNMARRIED) Have caused the land embraced in the above plat to be surveyed laid out and platted to be known as ANDERSON & COURTNEYS SUB OF THAT PART of P.C. 405 LYING EASTERLY OF THE DEARBORN ROAD & NORTHERLY OF MICHIGAN CENTRAL RY SPUR SPRINGWELLS WAYNE Co Michigan and that the Streets and Alleys shown on said plat are hereby dedicated to the use of the public

Witness our Hands and Seals this the 27th day of April A D Eighteen Hundred and Ninety One

In presence of
Fred L Fraser
Charles N Campbell

Henry M Campbell [L S.]
Caroline B Campbell [L S.]
Sidney Anderson [L S.]
Susie N Anderson [L S.]
Robert L. Courtney [L S.]

STATE OF MICHIGAN } SS
COUNTY OF WAYNE }

On this the 27th day of April 1891 before me a Notary Public in and for said County personally appeared the above named HENRY M CAMPBELL AND CAROLINE B CAMPBELL HIS WIFE SIDNEY ANDERSON AND SUSIE N ANDERSON HIS WIFE AND ROBERT L COURTNEY (UNMARRIED) known to me to be the same persons who executed the above dedication and who acknowledged the same to be Their free act and deed

Charles N Campbell Notary Public
WAYNE County Michigan

STATE OF MICHIGAN } SS
County of WAYNE

We Elgin A Neames Dep Register of Deeds and MASON L BROWN Surveyor, hereby certify that we have each carefully compared this copy with the original plat of ANDERSON & COURTNEYS SUB OF THAT PART OF PC 405 LYING EASTERLY OF THE DEARBORN ROAD AND NORTHERLY OF MICHIGAN CENTRAL RY SPUR SPRINGWELLS WAYNE Co. MICHIGAN and that it is an exact copy thereof and of the whole of such original map or plat

Elgin A Neames Dep Register of Deeds
Mason L Brown Surveyor

Examined and Approved
May 4th 1891
H R Pratt
Deputy Auditor General

REGISTER'S OFFICE } SS
COUNTY OF WAYNE

Received for Record the 7 th day of May A D 1891 at 3 o'clock P M and Recorded in Liber 15 of Plats on Page 66

Elgin A Neames
Dept Register

I hereby certify that this plat is a correct copy of the plat now on record in the Register of Deeds office being made under the supervision of the Auditor General by tracing the plat on record and affixing thereto a carefully compared copy of the dedications and certificates

Dated This 23 rd day of Sept 1910

John B La Fountain
Clerk And Gen Dept