1102

KNOW ALL MEN by these presents that I Dominique C. Riopelle as proprietor has caused to be made the accompanying Map or Plat of "D. G. Riopelle's Subdivision" of Lot No. 2 of the Subdivision of the Estate of Hyacinthe Riopelle deceased situated on Private Claim No. 61 South of the Butler or Wabash Railroad and east of St. Aubin Street in the Township of Ecorse Wayne County Michigan known and described as follows to wit:- Beginning at a stone standing on the west line of Lot No. 2 and one hundred and ninety five feet and seventy two hundredth of a foot from the centre of Fort Street thence North thirty three degrees East Six hundred and sixty five feet to a stone standing on the south line of the Butler or Wabash Railroad thence South seventy two degrees ten minutes East six hundred and seven feet and twenty hundredth of a foot to a stone standing on the south line of said railroad at the intersection of the east line of Private Claim No. 61 thence along said east line South thirty three degrees West eleven hundred and forty feet and thirty two hundredth of a foot to a stone standing at the intersection of said east line with the centre of Sellers' Street thence North fifty seven degrees West three hundred and eighty eight feet to the place of beginning. Containing eight acres and nine hundredth of an acre of land. And I do hereby dedicate to the perpetual use of the public the Streets and Alleys shown thereon reserving to myself my heirs and assigns the reversion and reversions thereof whenever discontinued by Law.

Witness our hands and seals this 24th day of October 1890

In presence of
Fannie M. Pelletier
E. J. Goodell

Dominique C. Riopelle L.S.
Susan P. Riopelle L.S. Proprietors

STATE OF MICHIGAN
County of Wayne } ss. On this 24th day of October A.D. 1890 before me the subscriber a Notary Public in and for said County of Wayne personally appeared the above named Dominique C. Riopelle and Susan P. Riopelle his wife to me known to be the persons described in and who executed the within instrument and acknowledged the same to be their free act and deed.

Elijah J. Goodell
Notary Public Wayne Co. Mich.

"D. G. RIOPELLE'S SUBDIVISION"

of Lot No. 2 of the Subdivision of the Estate of Hyacinthe Riopelle deceased Situated on Private Claim No. 61 South of the Butler or Wabash Railroad and east of St. Aubin Street

I hereby certify that the plat hereon delineated is a correct one, and that permanent monuments have been planted at all angles in the boundaries of the land platted, and at all intersections of Streets or Streets and Alleys as shown thereon, at points marked o. the monuments are of wood, except where otherwise stated.

E. J. Goodell
Surveyor

Examined and approved
October 31. 1890.
H. R. Pratt
Deputy Auditor General

STATE OF MICHIGAN
County of Wayne } ss. We John A. Haass Register of Deeds, and E. J. Goodell Surveyor hereby certify that we have each carefully compared this copy with the original plat of "D. G. Riopelle's Subdivision" of Lot No. 2. of the Subdivision of the Estate of Hyacinthe Riopelle deceased Situated on Private Claim No. 61. South of the Butler or Wabash Railroad and east of St. Aubin Street; and that it is an exact copy thereof and of the whole of such original map or plat.

John A. Haass | Register of Deeds
E. J. Goodell | Surveyor

STATE OF MICHIGAN
County of Wayne } ss. We John A. Haass Register of Deeds, and E. J. Goodell Surveyor, hereby certify that we have each carefully compared the annexed copy with the plat of "D. G. Riopelle's Subdivision" of Lot No. 2 of the Subdivision of the Estate of Hyacinthe Riopelle deceased Situated on Private Claim No. 61 South of the Butler or Wabash Railroad and east of St. Aubin Street now of Record in the office of said Register of Deeds, and that it is a true transcript therefrom and of the whole of such record.

John A. Haass | Register of Deeds
E. J. Goodell | Surveyor

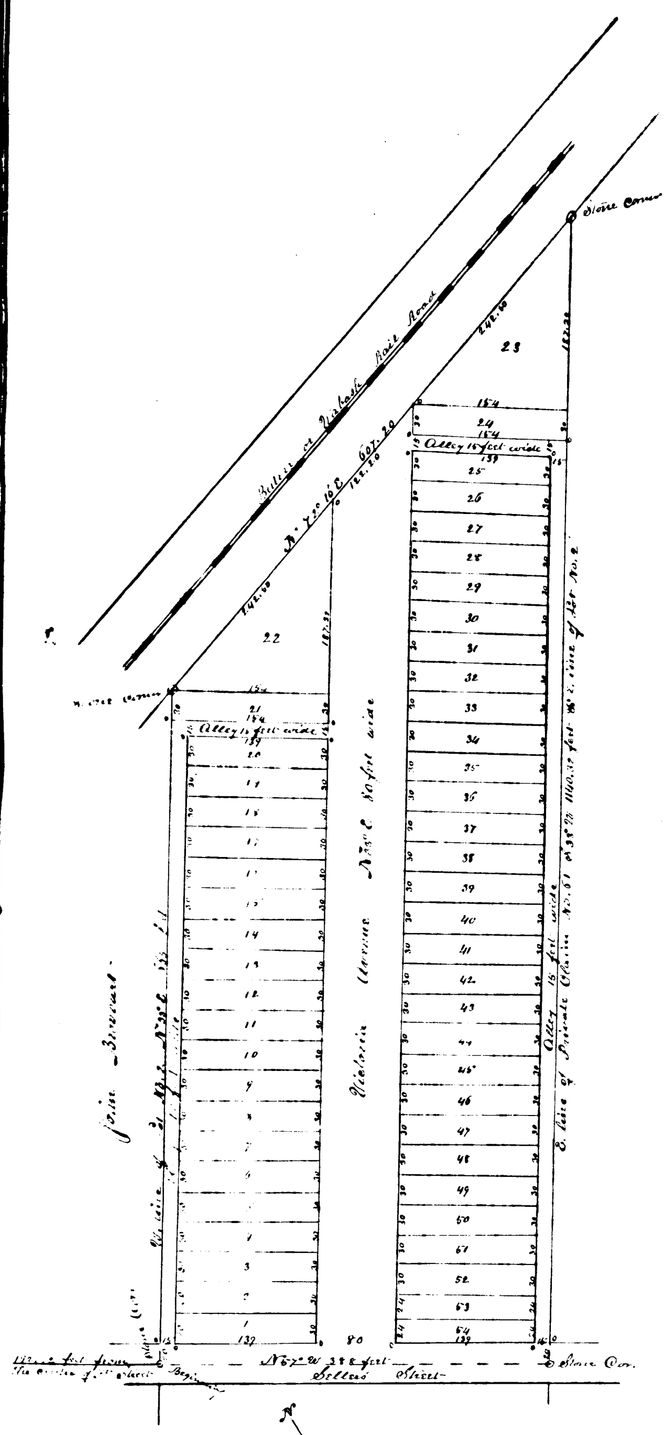

Register of Deeds Office } ss.
Wayne County,
This instrument was received for record this 31st day of August 1893 at 3 o'clock P.M. and recorded in Liber 265 of deeds, on pages 2 as proper certificate was furnished in compliance with Sect. 135. of Senate Bill No. 159. File 212. Act of 1893
John A. Haass
Register of Deeds

Sept 6. 93

Notary Public, Wayne Co. Mich.

1102

KNOW ALL MEN by these presents that I Dominique G. Riopelle as Proprietor has caused to be made the accompanying Map or Plat of D. G. Riopelle's Subdivision of Lot No. 2 of the Subdivision of the Estate of Hyacinthe Riopelle deceased situated on Private Claim No. 61 South of the Buffalo or Wabash Railroad and east of St Aubin Street in the Township of Grosse Pointe County of Wayne and State of Michigan Known and described as follows to wit:- Beginning at a stone standing on the west line of Lot No. 2 and one hundred and ninety two feet and seventy two hundredths of a foot from the centre of Fort Street thence North thirty three degrees East three hundred and sixty five feet to a stone standing on the south line of the Buffalo or Wabash Railroad, thence along the south line of said railroad North seventy two degrees ten minutes East six hundred and seven feet and twenty hundredths of a foot to a stone standing on the south line of said railroad, at the intersection of the east line of Private Claim No. 61 thence along said east line South thirty three degrees West eleven hundred and forty feet and thirty two hundredths of a foot to a stone standing at the intersection of said east line with the centre of Fort Street thence North fifty seven degrees West three hundred and eighty eight feet to the place of beginning. Containing eight acres and nine hundredths of an acre of land, And I do hereby dedicate to the perpetual use of the public [illegible] and Alleys shown thereon reserving to myself, my heirs and assigns, the reversion and reversions thereof whenever discontinued by Law.

Witness our hands and seals this 24th day of October 1890

In presence of
[illegible] No. Pelkie
E. J. Goodell

Dominique G. Riopelle L.S.
Susan P. Riopelle L.S. Proprietors

STATE OF MICHIGAN
County of Wayne ss On this 24th day of October A.D. 1890 before me the subscriber a Notary Public in and for said County of Wayne personally appeared the above named Dominique G. Riopelle and Susan P. Riopelle his wife to me known to be the persons described in and who executed the within instrument and acknowledged the same to be their free act and deed.

Elijah J. Goodell
Notary Public Wayne Co. Mich.

"D. G. RIOPELL'S SUBDIVISION"
of Lot No. 2 of the Subdivision of the Estate of Hyacinthe Riopelle deceased situated on Private Claim No. 61 South of the Buffalo or Wabash Railroad and east of St Aubin Street.

I hereby certify that the plat hereon delineated is a correct one, and that permanent monuments have been placed at all angles in the boundaries of the land platted, and at all intersections of Streets or Streets and Alleys shown thereon, at points marked o, the monuments are of wood except where otherwise stated.

E. J. Goodell
Surveyor

Examined and approved
October 31. 1890
H. R. Pratt
Deputy Auditor General

STATE OF MICHIGAN
County of Wayne ss I, John A. Haines Register of Deeds, and E. J. Goodell Surveyor hereby certify that we have each carefully compared the annexed copy with the original plat of D. G. Riopelle's Subdivision of Lot No. 2. of the Subdivision of the Estate of Hyacinthe Riopelle deceased situated on Private Claim No. 61 South of the Buffalo or Wabash Railroad and east of St Aubin Street, and that it is an exact copy thereof and of the whole of such original map or plat.

John A. Haines | Register of Deeds
E. J. Goodell | Surveyor

STATE OF MICHIGAN
County of Wayne ss I, John A. Haines Register of Deeds, and E. J. Goodell Surveyor, hereby certify that we have each carefully compared the annexed copy with the plat of D. G. Riopelle's Subdivision of Lot No. 2 of the Subdivision of the Estate of Hyacinthe Riopelle deceased situated on Private Claim No. 61 South of the Buffalo or Wabash Railroad and east of St Aubin Street now of record in the Office of said Register of Deeds, and that it is a true transcript therefrom and of the whole of such record.

John A. Haines | Register of Deeds
E. J. Goodell | Surveyor

Register of Deeds Office
Wayne County ss
This instrument was received for record this 31st day of August 1893 at 3 o'clock P.M. and recorded in Liber 19 of Deeds, page 220 and was duly recorded in Liber [illegible] of [illegible] page [illegible] as furnished in accordance with Sec. 135, of Senate Bill No. 159, Pub. Acts of 1893
John A. Haines
Register of Deeds

Dep. 6

Notary Public, Wayne Co. Mich.

by Deeds

of Deeds.

Scale 100 feet to the inch