

SYNDICATE ADDITION No. 1.

OF LOT 7 AND SOUTH 30 FT. OF LOT 8.

OF THE SUBDN OF LOTS 16, 17 & 18

1/4 SECTION 41 10000 ACRE TRACT,


HAMTRAMCK

WAYNE CO., MICH

JAN 1891

SCALE 100 FT PER INCH

MASON L. BROWN
ENGINEER & SURVEYOR
DETROIT MICH

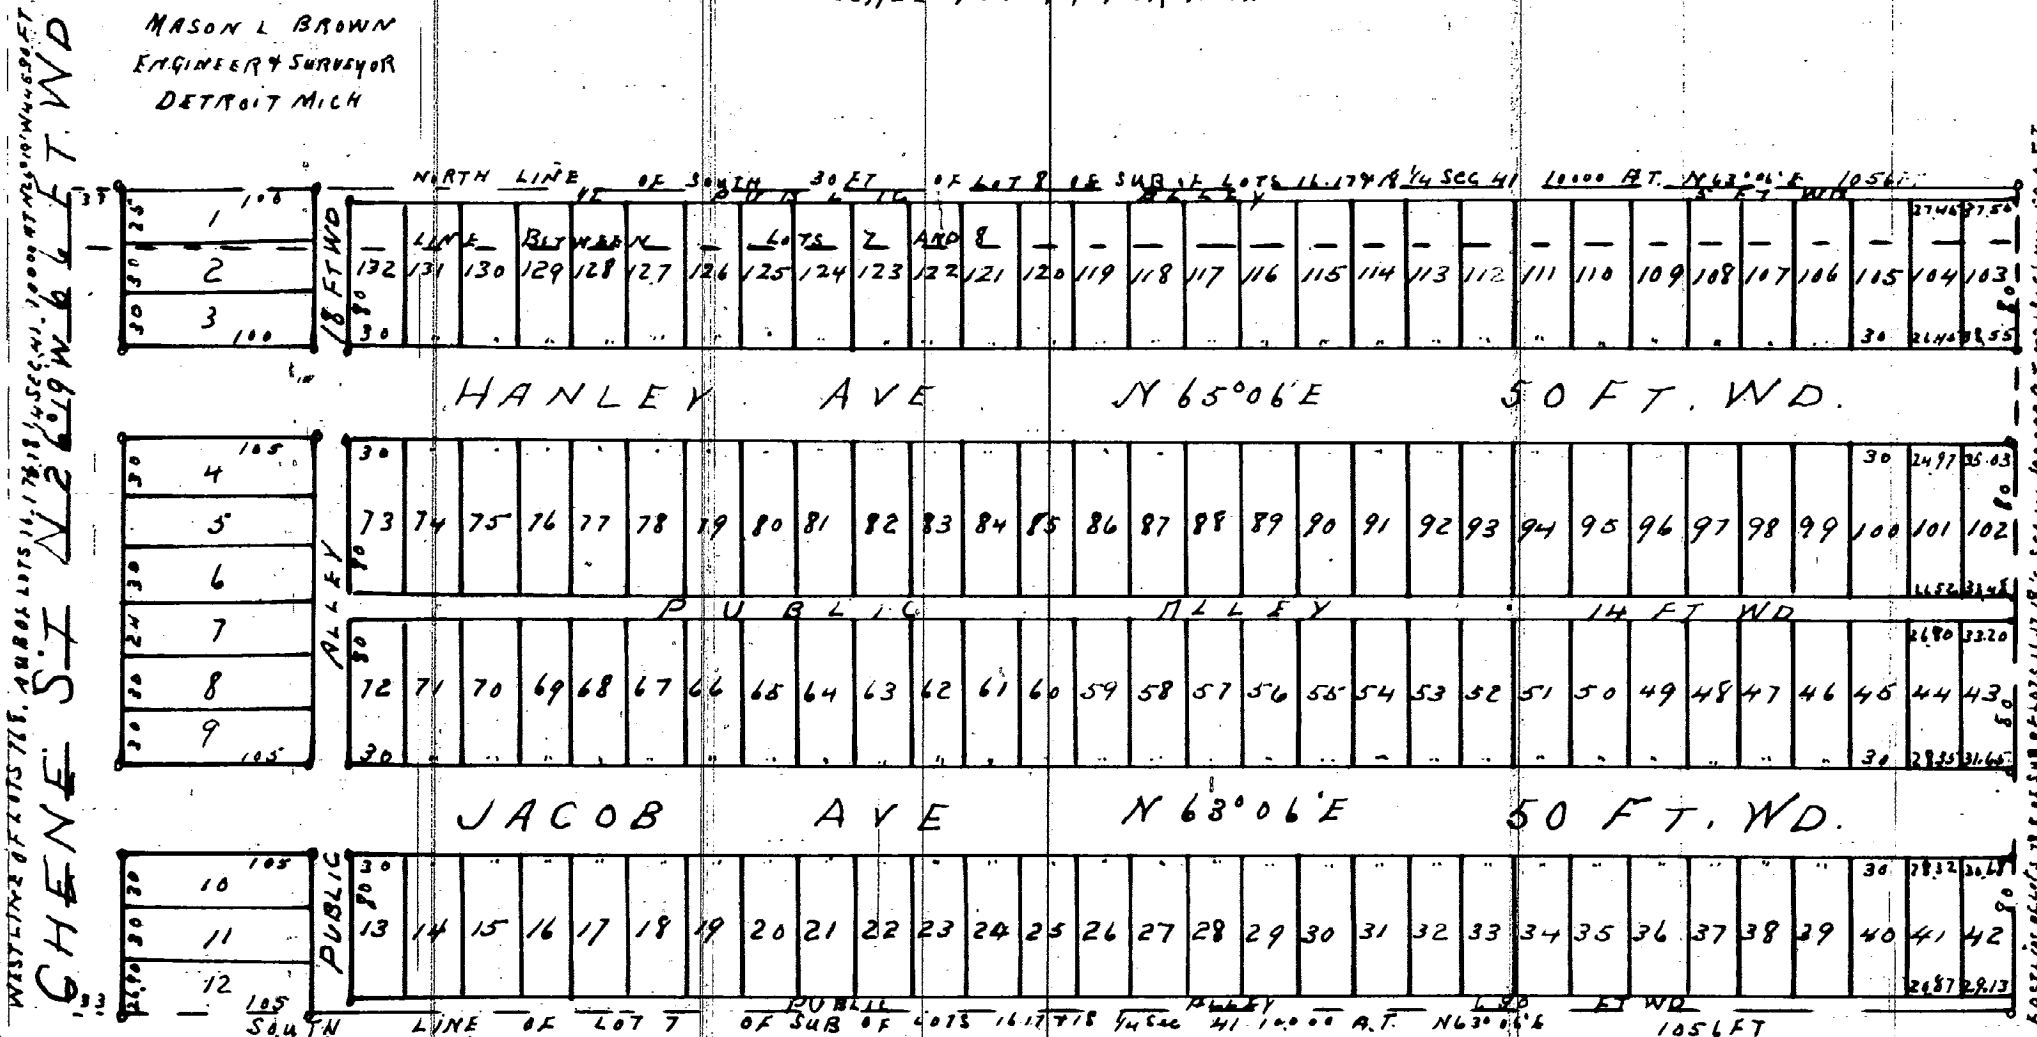

I hereby certify that this plat is a correct copy of the plat now on record in the Register of Deeds office being made under the supervision of the Auditor General by tracing the plat on record and affixing thereto a carefully compared copy of the dedication and Certificate.

Dated this 22nd day of Sept 1910

John B. Le Fournier
Clark and Gen. Dept.

I hereby certify that the above Plat is correct, and that Monuments consisting of Oak Stakes 1 1/4 inches square and 15 inches long have been placed in the Ground at all angles in the Boundaries, and at the intersection of all Streets or Streets and Alleys as shown on plat by

Det. Feb 3rd 1891

Mason L. Brown
Engineer and Surveyor.

REGISTER'S OFFICE
COUNTY OF WAYNE
Received for Record the 20th day
of Feb. A.D. 1891 at 3
o'clock P.M. and Recorded in Liber
15 of Plat on Page 12
Elgin A. Neames
Dep. Register

STATE OF MICHIGAN }
COUNTY OF OAKLAND }
On this the 10th day of Feb. 1891 before
me a Justice of the Peace, in and for said county personally appeared the
above named Schuyler G. Hodges and
Jessie Hodges his wife
known to me to be the same persons who executed the above dedication
and who acknowledged the same to be their free act and deed

Franklin A. Crawford
Justice of the Peace
Oakland County Mich.

KNOW ALL MEN BY THESE PRESENTS, that WE
Schuyler G. Hodges and
Jessie Hodges his wife
have caused the land embraced in the above plat to be surveyed, laid
out and platted to be known as SYNDICATE ADDITION No. 1 OF LOTS 7 and SOUTH 30
FEET OF LOT 8 OF THE SUBD. OF LOTS 16, 17 & 18 1/4 SECTION 41
10000 ACRE TRACT, HAMTRAMCK, WAYNE CO. MICH. and that the Streets and
Alleys shown on said plat are hereby dedicated to the use of the public.
Witness our hands and seals this 10th day of February
A. D. Eighteen Hundred and Ninety One

In presence of
Franklin A. Crawford Schuyler G. Hodges ELS
Mason L. Brown Jessie Hodges ELS

STATE OF MICHIGAN }
County of Wayne }

We Elgin A. Neames, Dep. Register
of Deeds and Mason L. Brown Surveyor hereby
certify that we have each carefully compared this copy with the original
plat of SYNDICATE ADDITION No. 1 of Lots 7 and South 30 Feet of Lot 8 of the Subd. of Lots 16, 17 & 18 1/4
Section 41, 10000 Acre Tract, Hamtramck, Wayne Co. Mich. and that it is an exact copy thereof and of
the whole of such original map or plat

Elgin A. Neames Dep. Register of Deeds
Mason L. Brown

Examined and Approved
February 16-1891
X. R. Pratt
Deputy Auditor General