

PLAT
Wm. R. Newkirk's
Subdivision of Lot 34
of P.W. Norris and W.A. Ennis's
Subdivision of the South East 1/4 of
Section 9 Town 1 South, Range 12 East

N

E

W

Scale 50 feet = 1 inch

I hereby certify that the plat hereon delineated as a correct one and that the monument monuments consisting of oak stakes have been planted at points marked thereon as thereon shown at all angles in the boundaries of the land plotted and at all intersections of streets or alleys and alleys

F.B. Howard surveyor

HOWARD STREET

STANLEY STREET

BAKER STREET

BOULEVARD

STANLEY STREET

BAKER STREET

BOULEVARD

11023

know all men by these presents that we William R Newkirk as proprietor and Ida L. Newkirk his wife have caused the land embraced in the annexed plat to be surveyed laid out and plotted to be known as Wm R Newkirk's Subdivision of Lot 34 of P.W. Norris and W.A. Ennis's subdivision of the South East 1/4 of section 9 Town 1 south Range 12 east and that the street and alleys as shown on said plat are hereby dedicated to the use of the public signed and sealed in presence of James H. Collins

William R Newkirk [LS]

Ida L. Newkirk [LS]

Edred N. Lintenden

State of Michigan } SS

County of Wayne } before me a Notary Public in and for said County personally came the above named William R Newkirk and Ida L Newkirk his wife known to me to be the persons who executed the above dedication and acknowledged the same to be their free act and deed

Examined and Approved Notary Public Wayne County Michigan November 2 1889

H. R. Pratt Deputy Notary General

State of Michigan } SS

County of Wayne } before me a Notary Public in and for said County personally came the above named William R Newkirk and Ida L Newkirk his wife known to me to be the persons who executed the above dedication and acknowledged the same to be their free act and deed

REGISTER'S OFFICE }
COUNTY OF WAYNE }
Received for Record the 9 day
of Nov A.D. 1889 at 3
o'clock P.M. and Recorded in Liber
13 of P.L. on Page 47

J.C. Bird
Dep. REGISTER

I hereby certify that this plat is a correct copy of the plat now on record in the Registry of Deeds of said County made under the supervision of the Auditor General by tracing the plat on the record and affixing thereto a carefully compared copy of the dedication and certification. Dated this 15th day of Sept 1910

John B. La Fountain
Clerk and Gen. Dep't.

The land embraced in the annexed plat of Wm R Newkirk's Subdivision of Lot 34 of P.W. Norris and W.A. Ennis's subdivision of the South East 1/4 of section 9 Town 1 south Range 12 east is described as follows: Beginning at the north east corner of said lot 34 of Wm R Newkirk's subdivision and at right angles to the east line of section 9 at a point 570 feet south of the east line of said section 9 measured on said section line, thence S 89° 30' W on the north line of said lot 34 228.84 feet thence S 0° 30' E on the west line of said lot 34 535 feet thence N 89° 30' E on the south line of said lot 34 124.84 feet to the right of way of the Grand Trunk railway thence N 30° 22' E along said right of way 203.55 feet to the east line of lot 34 thence N 0° 30' W 360 feet to place of beginning

Wayne Co.

Noted

845
11023

By Councilman Brickley:
Resolved, That all of Winger Avenue, 25 feet wide, between Davison Avenue and Buhr Avenue as platted in Wm. R. Newkirk's Subdivision of Lots 34 of E. W. Norris and W. A. Ennis Subdivision of the southeast 1/4 of Section 9, T. 1 S., R. 12 E., as recorded in Liber 13, Page 47 of Plats, Wayne County Records lying east of and adjoining the westerly line of Lots 16 to 23, both inclusive, all of the above mentioned subdivision.
Be and the same is hereby vacated as a public street to become a part and parcel of the adjoining property.
Adopted as follows:
Yeas — Councilmen Beck, Brickley, Patrick, Ravitz, Rogell, Van Antwerp and President Pro Tem Connor—7.
Nays—None.

STATE OF MICHIGAN)
CITY OF DETROIT)ss.

SHORT FORM--TRUE COPY CERTIFICATE

I, THOMAS D. LEADBETTER, CITY CLERK of the City of Detroit, do hereby Certify that the annexed paper is a True Copy of a Resolution adopted by the Common Council on 6-25-63 and approved by the Mayor on 7-2-63 as appears from the Journal of said Common Council, on file in my office,


IN WITNESS WHEREOF, I have hereunto set my hand and affixed the Corporate Seal of said City at Detroit, on

JUL 10 1963

Thomas D. Leadbetter
City Clerk

PETITIONER: BURNS AVENUE SEVENTH DAY
ADVENTIST CHURCH

PETITION NO. 3253
RALPH J. OSBORNE ATTORNEY FOR PETITIONER
2424 GUARDIAN BLDG.

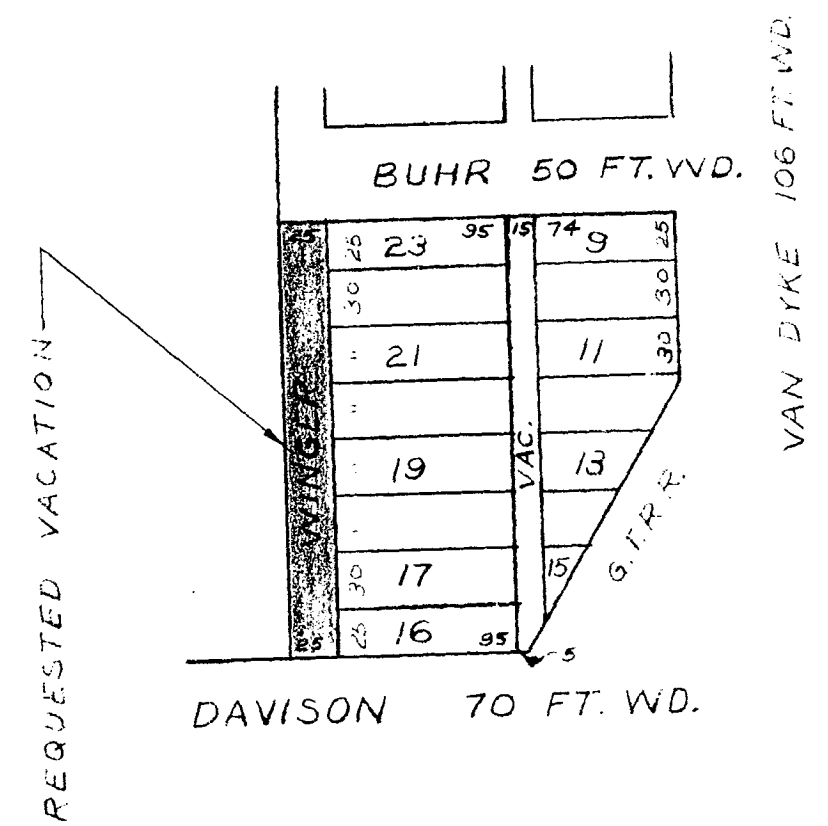

WM. R. NEWKIRK SUB'D
TOPO NO. 53
SCALE: 1" = 100'

FOR OFFICE USE ONLY

B				REQUESTED VACATION				CITY OF DETROIT		
A				25' WD PUBLIC STREET				Dept. of Public Works		
DESCRIPTION				Drawn	Chkd	Appd	Date	City Engineers Office		
DRAWN BY				APPROVED					Job No. M01-1	
E. R. GERAK									Drwg. No. X-2217	
TRACED BY				APPROVED					Date 5-7-63	
CHECKED				APPROVED						
W.J.K.				CITY ENGINEER						