

FORDYCE & NAGLE SUBDIVISION

LOT 105
OF PART OF FRL SEC 1 T. 2. S. R. 11 E.


CITY OF DETROIT

WAYNE CO, MICHIGAN

NOVEMBER 1890

SCALE 60 FT PER INCH

MASON L BROWN
CIVIL ENGINEER & SURVEYOR
DETROIT MICH

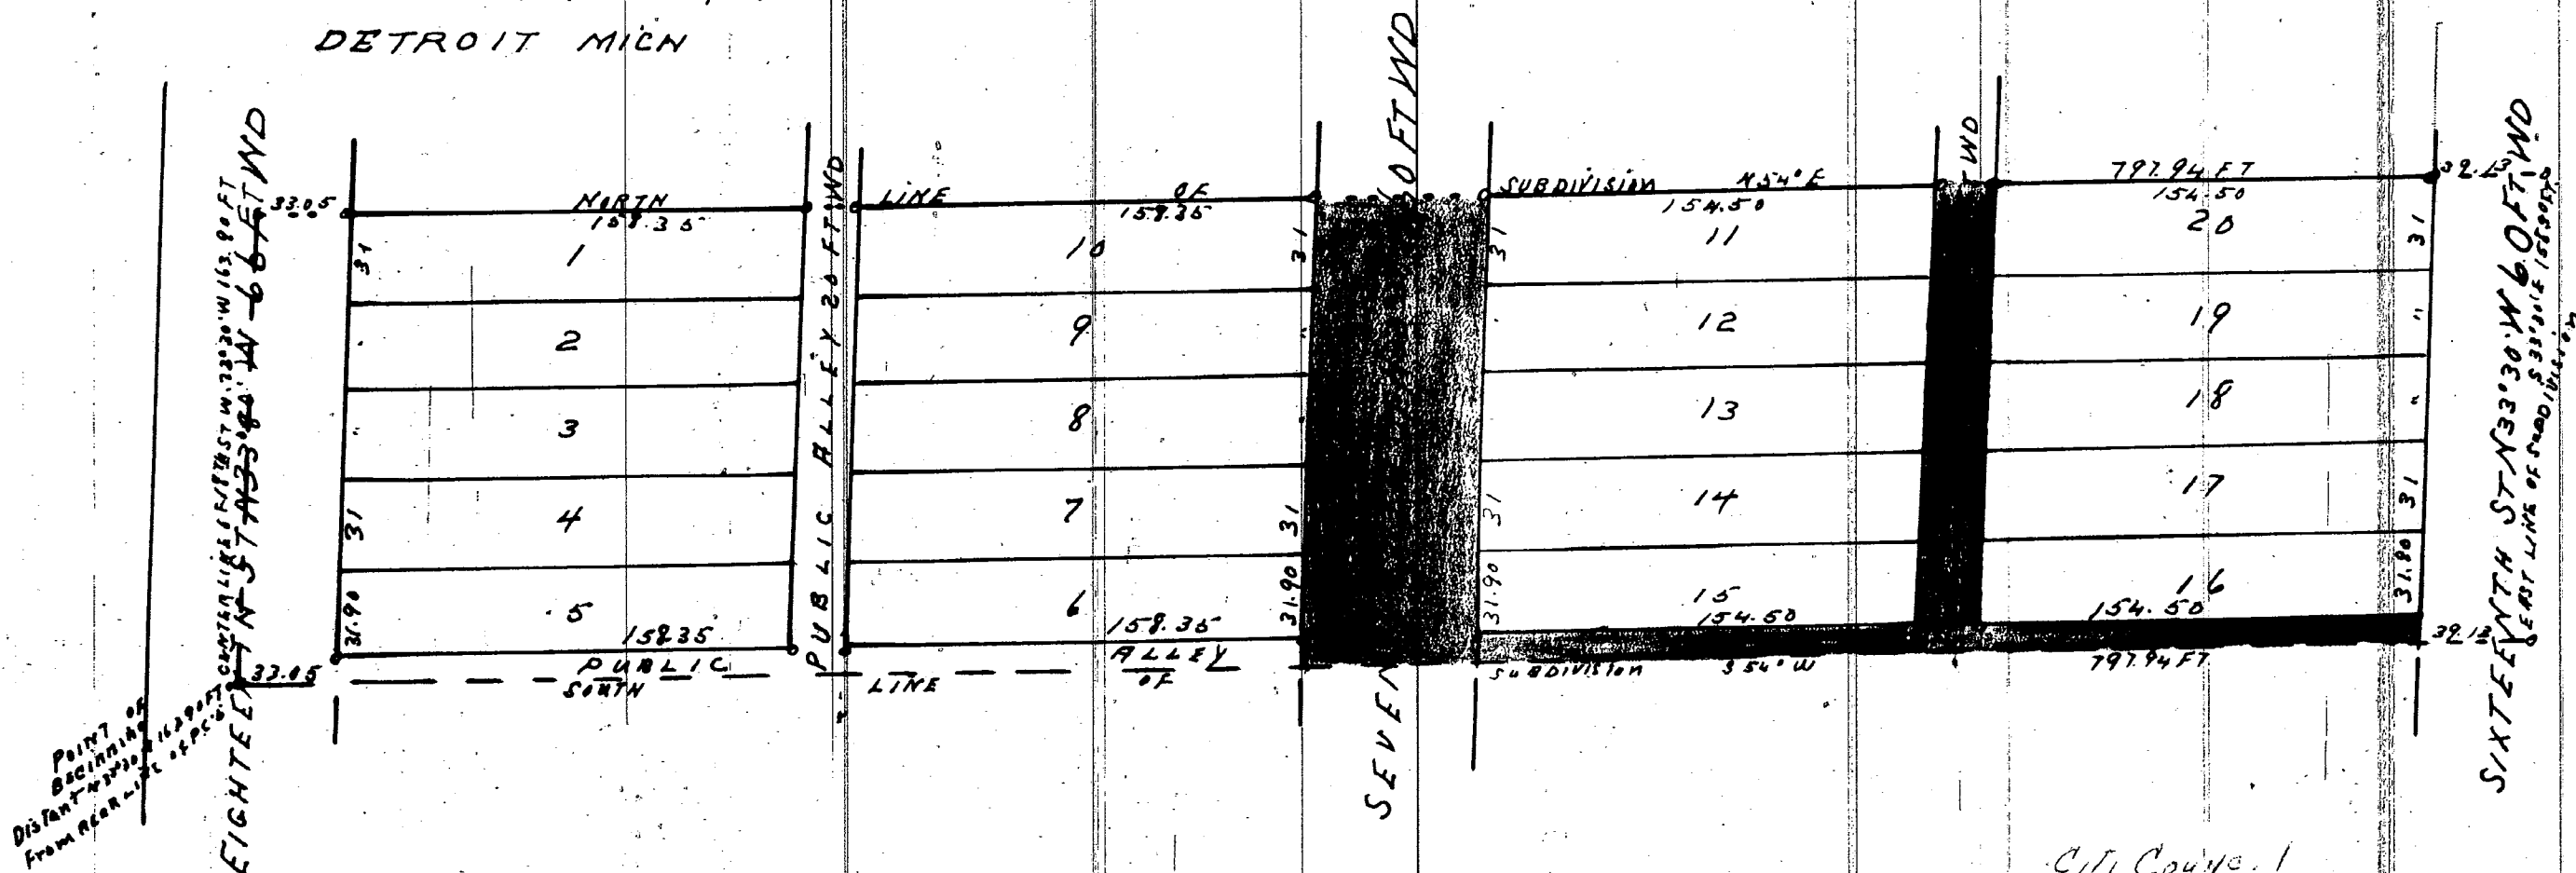

I hereby certify that the above plot is correct, and that Monuments consisting of Oak Stakes 1/4 inches square and 15 inches long have been placed in the Ground at all angles in the Boundaries and at the intersection of all Streets or Streets and Alleys as shown on plat by 0

Detroit November 19th 1890

Mason L. Brown
Engineer and Surveyor

REGISTER'S OFFICE
COUNTY OF WAYNE
Received for Record the 2nd day
of Dec. A.D. 1891 at 2 o'clock
P.M. and Recorded in Liber
15 of Plate on Page 8
Elgin A. Neames
Dep. Register

STATE OF MICHIGAN } ss
COUNTY OF Wayne

We Elgin A. Neames Dep. Register
of Deeds and Mason L. Brown Surveyor hereby
certify that we have each carefully compared this copy with the original
plat of Fordyce & Nagle subdivision of part of Frl. Sec. 1 T. 2. S. R. 11 E.
City of Detroit Wayne Co. and that it is an exact copy thereof and of
the whole of such original map or plat
Elgin A. Neames Dep. Register of Deeds
Mason L. Brown Surveyor

KNOW ALL MEN BY THESE PRESENTS, that WE Lee Fordyce
and Herman Nagle both unmarried

Have caused the land embraced in the above plat to be surveyed and
out and plotted to be known as Fordyce & Nagle Subdivision of part of Lot 105
City of Detroit Wayne Co Michigan and that the Streets and
Alleys shown on said plat are hereby dedicated to the use of the public
Witness our hands and seals this the 19th day of December
A.D. Eighteen Hundred and Ninety
In presence of
Alvin Poe
G. F. O. Wilson

Lee Fordyce E&S
Herman Nagle E&S

Beginning at a post standing in the center of Eighteenth st
on a course N 33° 30' W 163.90 feet distance from the intersection
of the rear line of Original Clarin's with said st. thence N. 33° 30' W
163.90 ft to a stake thence N 54° E 797.94 ft to a stake thence
S 33° 30' E. 163.90 ft to a stake thence S 54° W 797.94 ft to the place
of beginning

approved January 27 1891
Jacob Gutthand } Board of Public Works
M. J. Griffin } City of Detroit

Examined and approved
December 30 - 1890
H. R. Pratt
Deputy Auditor General

STATE OF MICHIGAN } ss
COUNTY OF Wayne
On this the 19th day of December 1890, before
me a Notary Public in and for said county, personally appeared the
above named Lee Fordyce and Herman Nagle
both unmarried
known to me to be the same persons who executed the above dedication
and who acknowledged the same to be their free act and deed
Gilbert F. O. Wilson Notary Public
Wayne County Michigan

I hereby certify that this plat is a correct copy of the plat now on
record in the Register of Deeds office being made under the supervision
of the Auditor General by tracing the plat on record and affixing
thereto a carefully compared copy of the dedication and certificates
dated this 21st day of Sept 1910

John B. La Fountain
Clark and Gen. Supt