11030

A.T. FISCHER'S
Sub^n of part of
FRACTIONAL SECTION 28
T1S R12E HAMTRAMCK WAYNE COUNTY MICH.

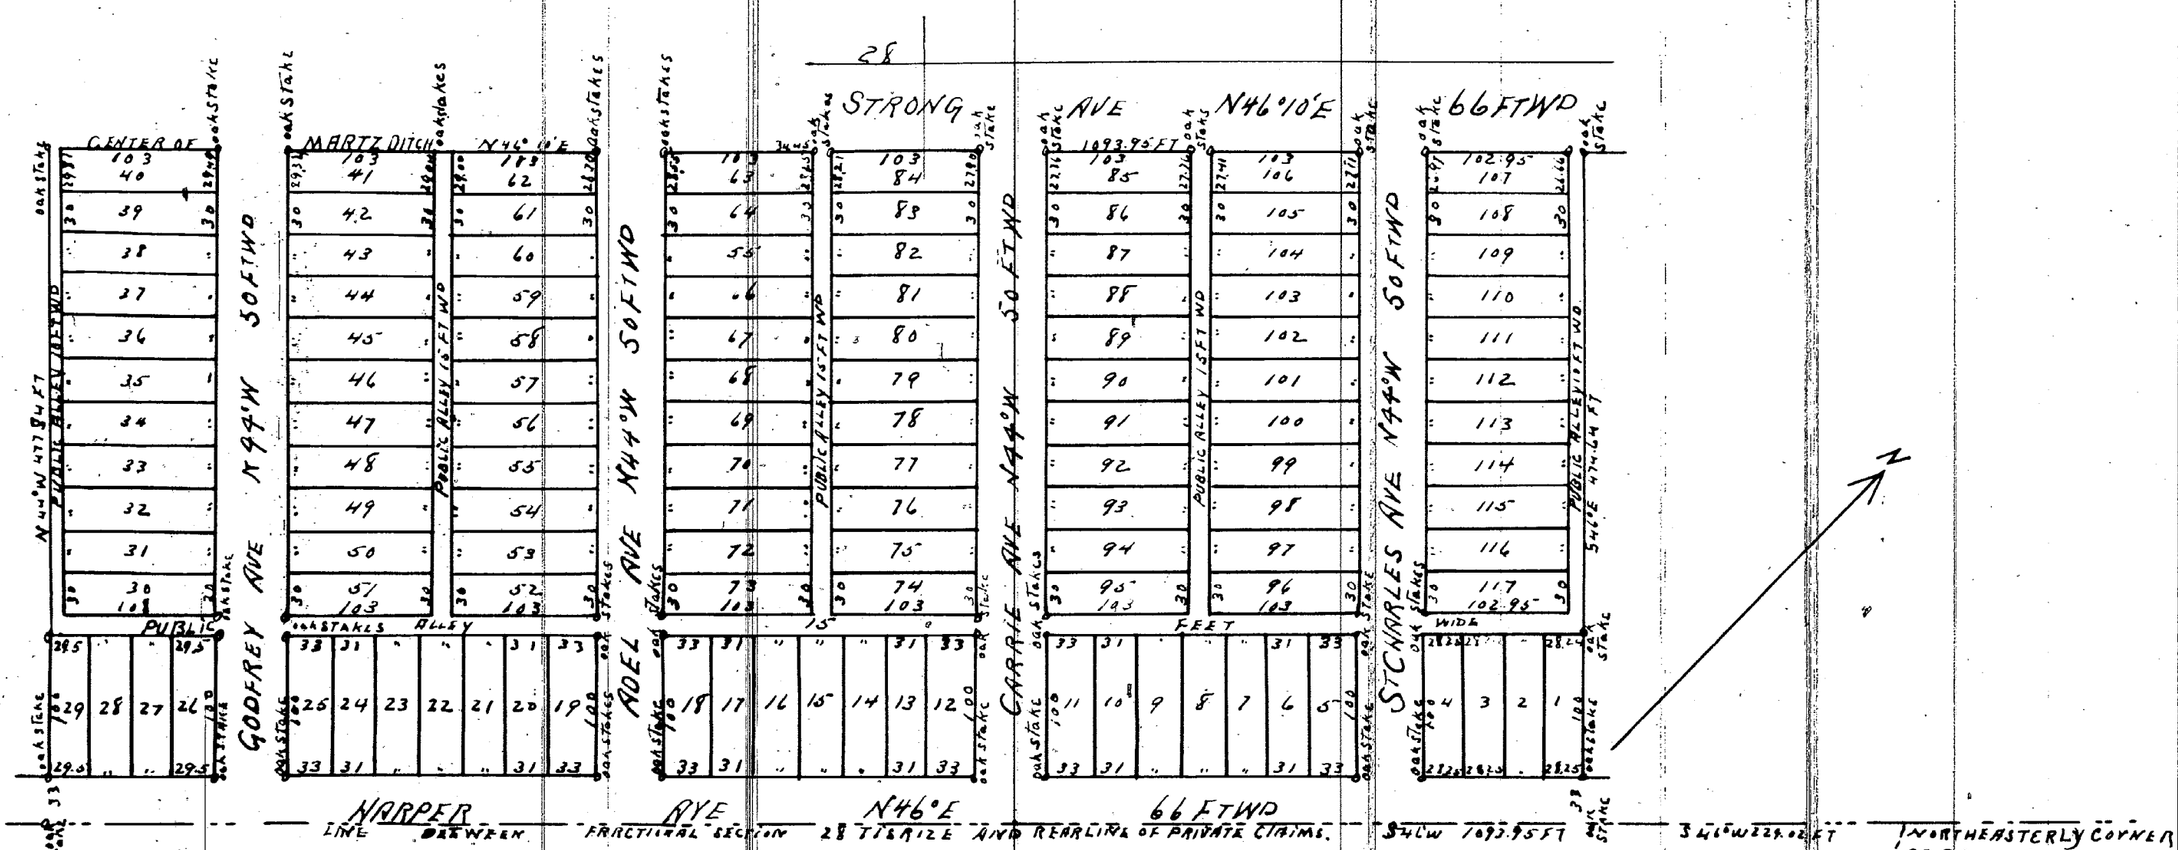

LINE BETWEEN FRACTIONAL SECTION 28 T1S R12E AND REAR LINE OF PRIVATE CLAIMS.

We hereby certify the above plat to be correct & that Oak stakes one and ¼ inches Square by 15 inches long have been planted in the ground at all angles in the Boundary lines of the above plat and also at the intersections of all the Streets and alleys as shown on the above plat.
Detroit October 11th 1887
Jerome & Daly Surveyors

Know all men by these presents that Alexander T Fischer and Mary Fischer his wife of Detroit Wayne County Michigan do hereby dedicate to the Public the perpetual use of the streets and alleys (when not already dedicated) as represented on the annexed plat of A. T. Fischer's Subdivision of part of Fractional Section Twenty eight T1S R12E Hamtramck Wayne County Michigan and described as follows to Wit (Beginning at a post standing on the line between Fractional section 28 T1S R12E and Rear line of Private Claims on a course South 46 West 229.02 feet distant from the north easterly corner of Private Claim 678. thence South 46 West along the line between said Fractional section and Private Claims 1093.95 feet to a post thence North 44° West 477.84 feet to a post in the center of the Martz Ditch thence along the center of said ditch North 46°10' East 1093.95 feet to a post, Thence South 44° East 474.64 feet to the place of beginning Reserving to ourselves our heirs and assigns the reversion thereof whenever the same may be discontinued according to law.
In presence of Witness our hands and Seals this 13th day of October A.D. 1887

Adam Schultz
Lange Fuller

Alexander T Fischer [L.S.]
Mary Fischer [L.S.]

State of Michigan } SS
County of Wayne }

On this 13th day of October A.D. 1887 before me the subscriber a Notary Public in and for said County personally appeared The above named Alexander T Fischer and Mary Fischer his wife proprietors and James W Daly for Jerome & Daly Surveyors to me known to be the persons described in and who executed the above instrument and Surveyors certificate and acknowledged the same to be their free act and deed.

Adam Schultz Notary Public
Wayne County
Michigan

State of Michigan } SS
County of Wayne }

We M.P. Raulo Register of Deeds and Jerome & Daly Surveyors hereby certify That we have each carefully compared this copy with the Original plat of A.T. Fischer's Subdivision of part of Fractional section 28 T1S R12E Hamtramck Wayne County Michigan and that it is an exact copy thereof and of the whole of such Original plat

M.P. Raulo Register
Jerome & Daly Surveyors

I hereby certify That this plat is a correct copy of the plat now on record in The Register of Deeds office being made under the supervision of the Auditor General by tracing the plat on record and affixing thereto a carefully compared copy of the dedication and certificates
Dated this 2nd day of Sept 1910

John B La Saunier
Clerk and Gen Dept

Examined and approved
October 21, 1887
N R Pratt
Deputy Auditor Genl

REGISTER'S OFFICE } SS
COUNTY OF WAYNE }
Received for Record the 19th day of March A.D. 1888 at 3 o'clock P M and Recorded in Liber 11 of Plats on Page 43
M P Raulo
REGISTER.

ClibPDF - www.fastio.com