


E. C. VAN HUSAN'S SUBDN
OF THE ELY 61.07 ACRES OF P.C. 16 BETWEEN MACK &
GRATIOT AVENUES CITY OF DETROIT AND
TOWNSHIP OF HAMTRAMCK,
WAYNE COUNTY, MICHIGAN.

APRIL 23^d 1888

MASON L. BROWN
ENGINEER & SURVEYOR
DETROIT MICH

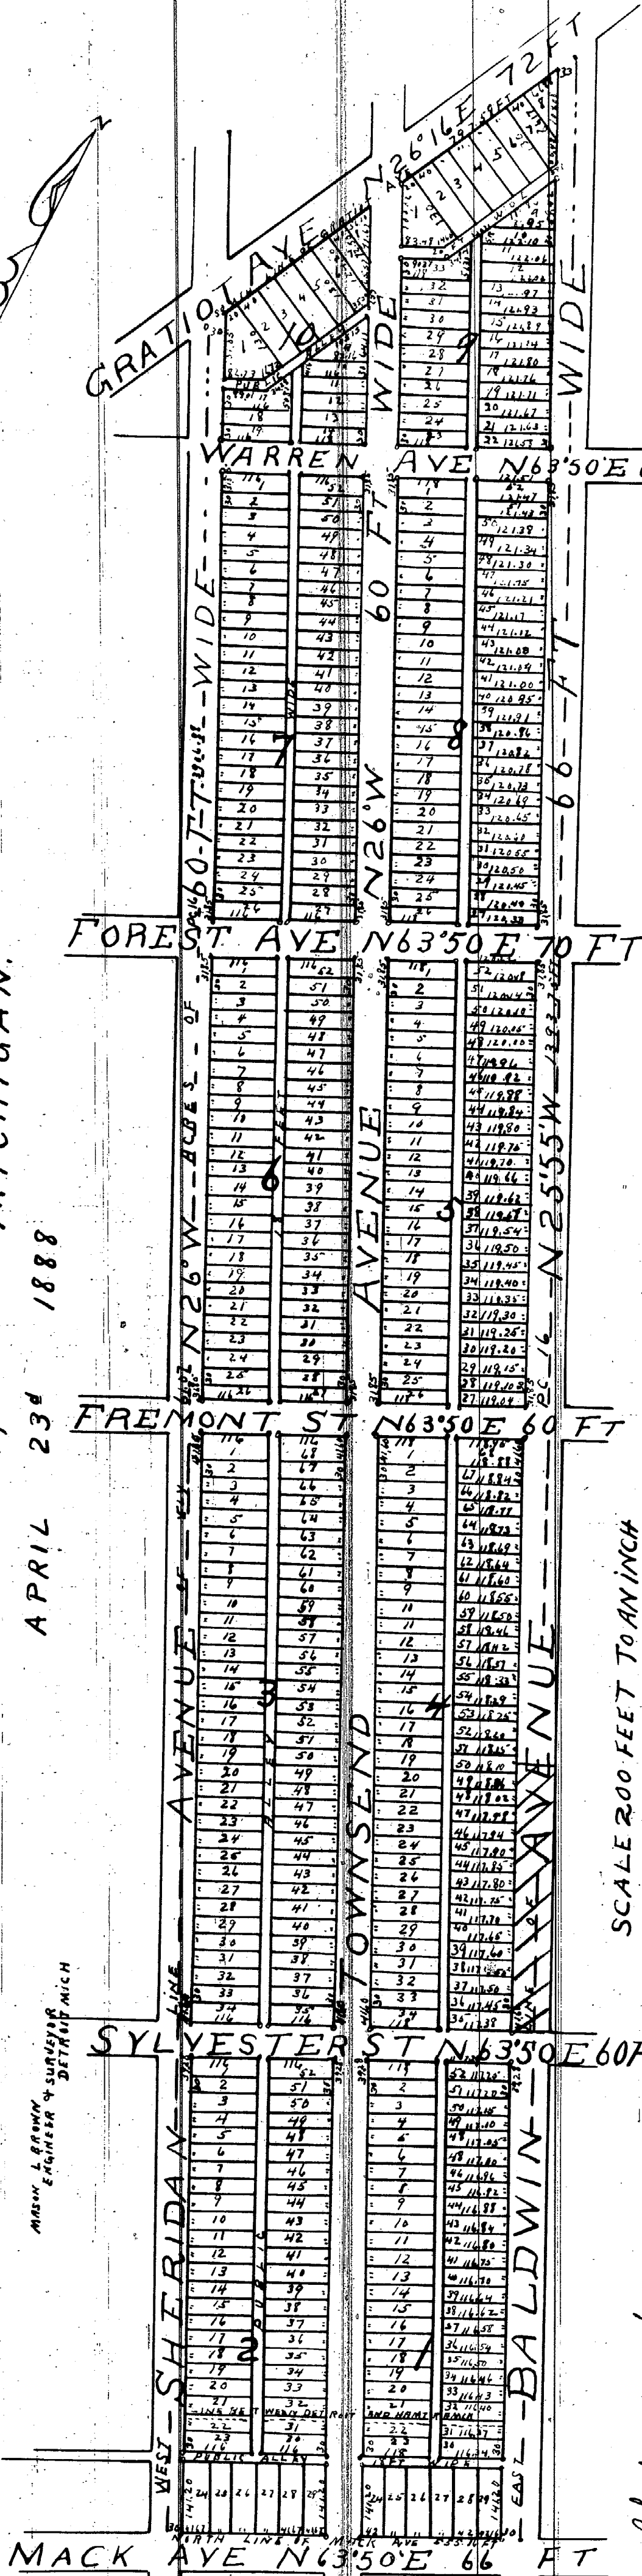

SCALE 200 FEET TO AN INCH

I hereby certify the above plat to be correct and that monuments consisting of ash stakes 1 1/4 square and 18" long have been planted at all angles in the boundaries and at the intersections of all streets and streets and alleys as shown on the plan by

Known all men by these presents that Edward C. Van Husan as proprietor and Kate M. Van Husan his wife have caused the land embraced in the annexed plat to be surveyed, laid out and plotted to be known as E. C. Van Husan Subdn of the Ely 61.07 acres of P.C. 16 between Mack & Gratiot Avenue City of Detroit and Township of Hamtramck Wayne County Michigan and that the streets and alleys shown on said plat are hereby dedicated to the use of the public.

Witness our hands and seals this twenty ninth day of April A.D. Eighteen hundred and eighty eighth

In presence of } Wm. Moore
State of Michigan } Jas. B. Young
County of Wayne }

On this the 26th day of April 1888 before me a Notary Public in and for said County, personally appeared the above named Edward C. Van Husan and Kate M. Van Husan his wife known to me to be the same persons who executed the above dedication and who acknowledged the same to be their free act and

State of Michigan }
County of Wayne }

Subdn of the Ely 61.07 Acres of P.C. 16 between Mack and Gratiot Avenue City of Detroit and Township of Hamtramck and that it is a true and correct copy thereof and of the whole of and original map on plat.

I hereby certify that this plat is a correct copy of the plat now on record in the Register of Deeds office being made under the supervision of the Auditor General by tracing the plat on record and affixing thereto a carefully compared copy of the dedication and certificate.

Dated this 2nd day of Sept 1910

Mason L. Brown Engineer & Surveyor

Examined and Approved

May 2-1888

N. R. Pratt

Deputy Auditor Genl.

REGISTERS OFFICE
County of Wayne
Received for Record the 14th day
of May 1888 at 8:00
o'clock P.M. and Recorded in Liber
11 of Date on Page 13

John B. La Fountain
Clerk and Gen. Supt.

Common Council
July 25-1910
280-61