10486

11033

GLOVER & DWIGHT'S
Subdivision of the South Part of Park Lot 42
South of Palmer Avenue
CITY OF DETROIT

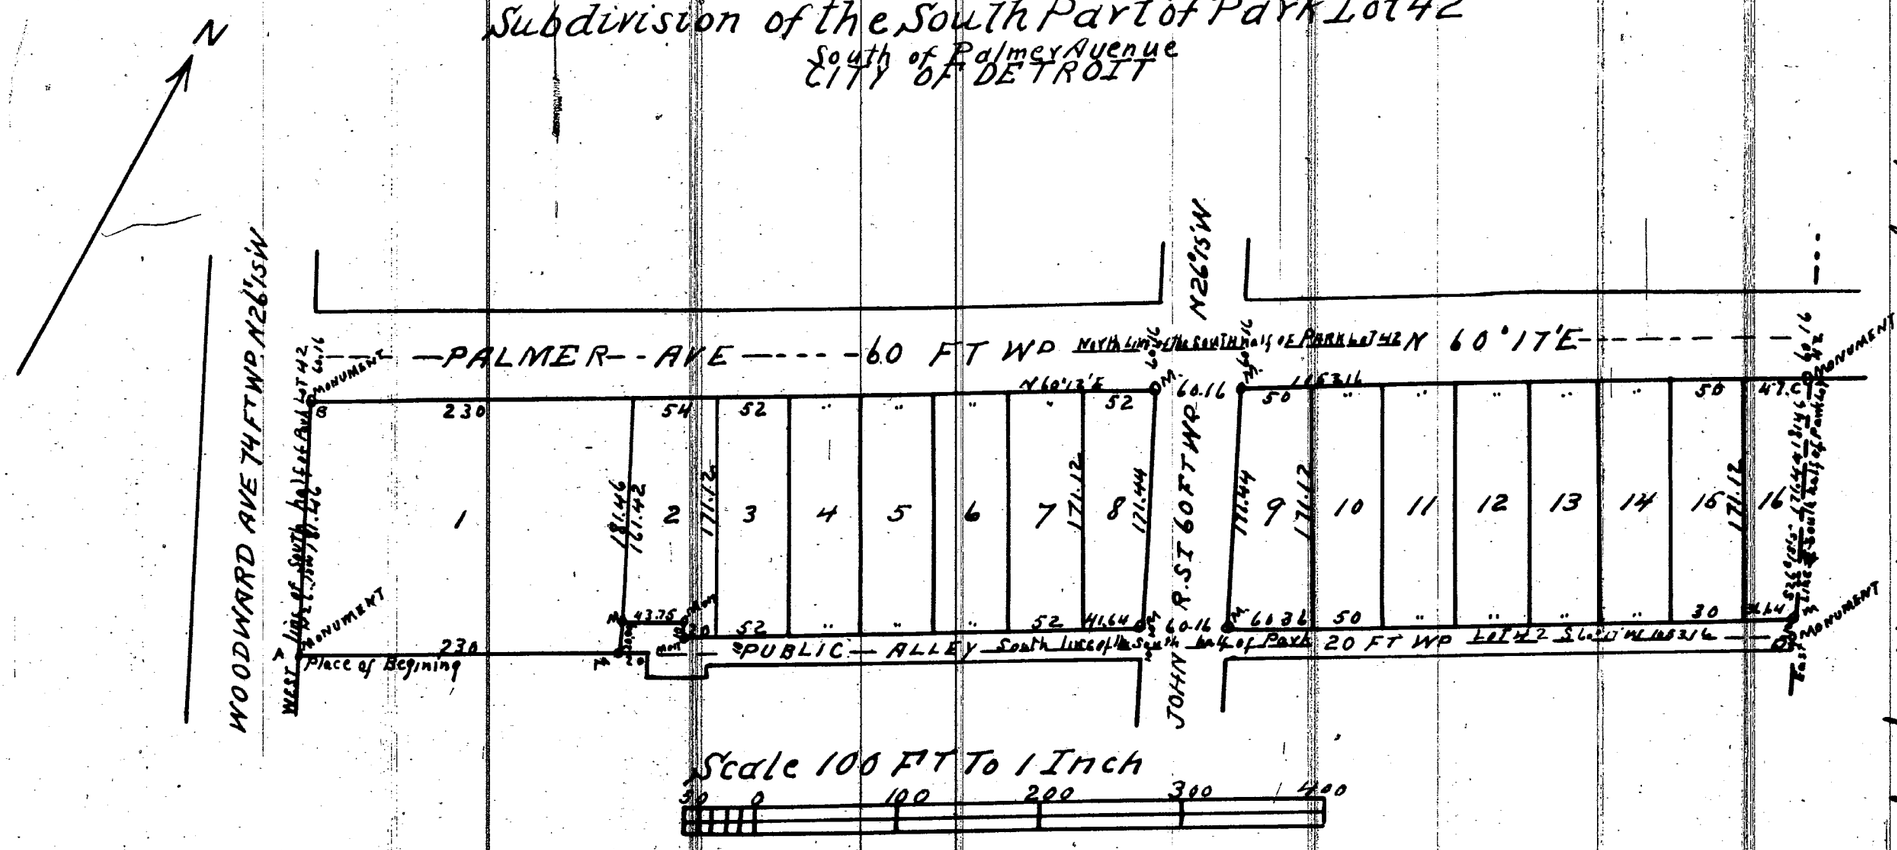

I hereby certify the above plat to be correct and that monuments consisting of White oak stakes 1¼ inches square and 16 inches long have been planted at the points indicated thereon and at all angles in the boundaries of the land platted and at all intersections of streets or streets and alleys

Detroit Oct 31" 1887

Eugene Robinson
Surveyor

Description

Commencing at the intersection of the South line of Park Lot 42 with the east line of Woodard Avenue (A) and running thence N 26°15' W. 181 46/100 feet (B) thence N 60°17' E 1053 16/100 feet (C) thence S 26°15' E 181 46/100 feet (D) thence S 60°17' W. 1053 16/100 feet to place of beginning

Approved December 22nd 1887
William H Langley
Thomas McGrath
Alexander Chapoton
} Board of Public Works City of Detroit

State of Michigan } SS
County of Wayne }

We Michael P Raule Register of Deeds and Eugene Robinson Surveyor hereby certify that we have each carefully compared this copy with the original plat of Glover and Dwights subdivision of the south part of Park Lot 42 south of Palmer avenue city of Detroit and that it is an exact copy thereof and of the whole of such original plat

M P Raule Register
Eugene Robinson
Surveyor

REGISTER'S OFFICE } SS
COUNTY OF WAYNE

Received for Record the 10 day of January A.D. 1888 at 30 min o'clock P M and Recorded in Liber 11 of Plats on Page 28

M. P. Raule
REGISTER

Examined & Approved
Dec 29 - 1887
By N. P. Pratt
Deputy Auditor Genl

I hereby certify that Detroit Dec. 19th 1887 records of this office all taxes city of Detroit for Carpets plat & date hereon

B P Lunny
Deputy City Treas.

Know all men by these presents that we Henry Glover, Imogene B Glover his wife Alfred A Dwight and Laura A Dwight his wife have caused the above plat of Glover & Dwights Subdivision of the South half of Park Lot 42 City of Detroit and we do hereby dedicate to the perpetual use of the public the streets and alleys as shown thereon reserving to ourselves the right of ingress and egress to and from the same

Witness our hands and seals this 31st day of October A. D. Eighteen hundred and eighty seven

Henry Glover
Imogene B Glover
Alfred A Dwight
Laura A Dwight

In presence of William M Dwight
Adah Noble witness to the signatures of Henry & Imogene B Glover
Mary A C Mc Clan witness to the signatures of Alfred A & Laura A Dwight

State of Michigan } SS
County of Wayne }

On this 31st day of October A. D. 1887 before me the subscriber a Notary Public in and for said County personally came Henry Glover Imogene B Glover his wife Alfred A Dwight and Laura A Dwight his wife to me known to be the same persons who executed the above instrument and who acknowledged the same to be their free act and deed

William M. Dwight
Notary Public Wayne Co Mich

I hereby certify that this plat is a correct copy of the plat now on record in the Register of Deeds office being made under the supervision of the undersigned by tracing the plat on record and affixing the seal of the Register of Deeds to the said copy by the direction and certification of the Auditor General

John B Lunny
Clerk and Ex Officio Deputy Auditor Genl

Dated this 2nd day of Sept 1910

ClibPDF - www.fastio.com