


TAIT & HARBAUGH'S  
ADDITION TO THE VILLAGE OF DELRAY  
OF PART P.C. 11 & PART P.C. 45  
SPRINGWELLS, WAYNE COUNTY, MICHIGAN

11034

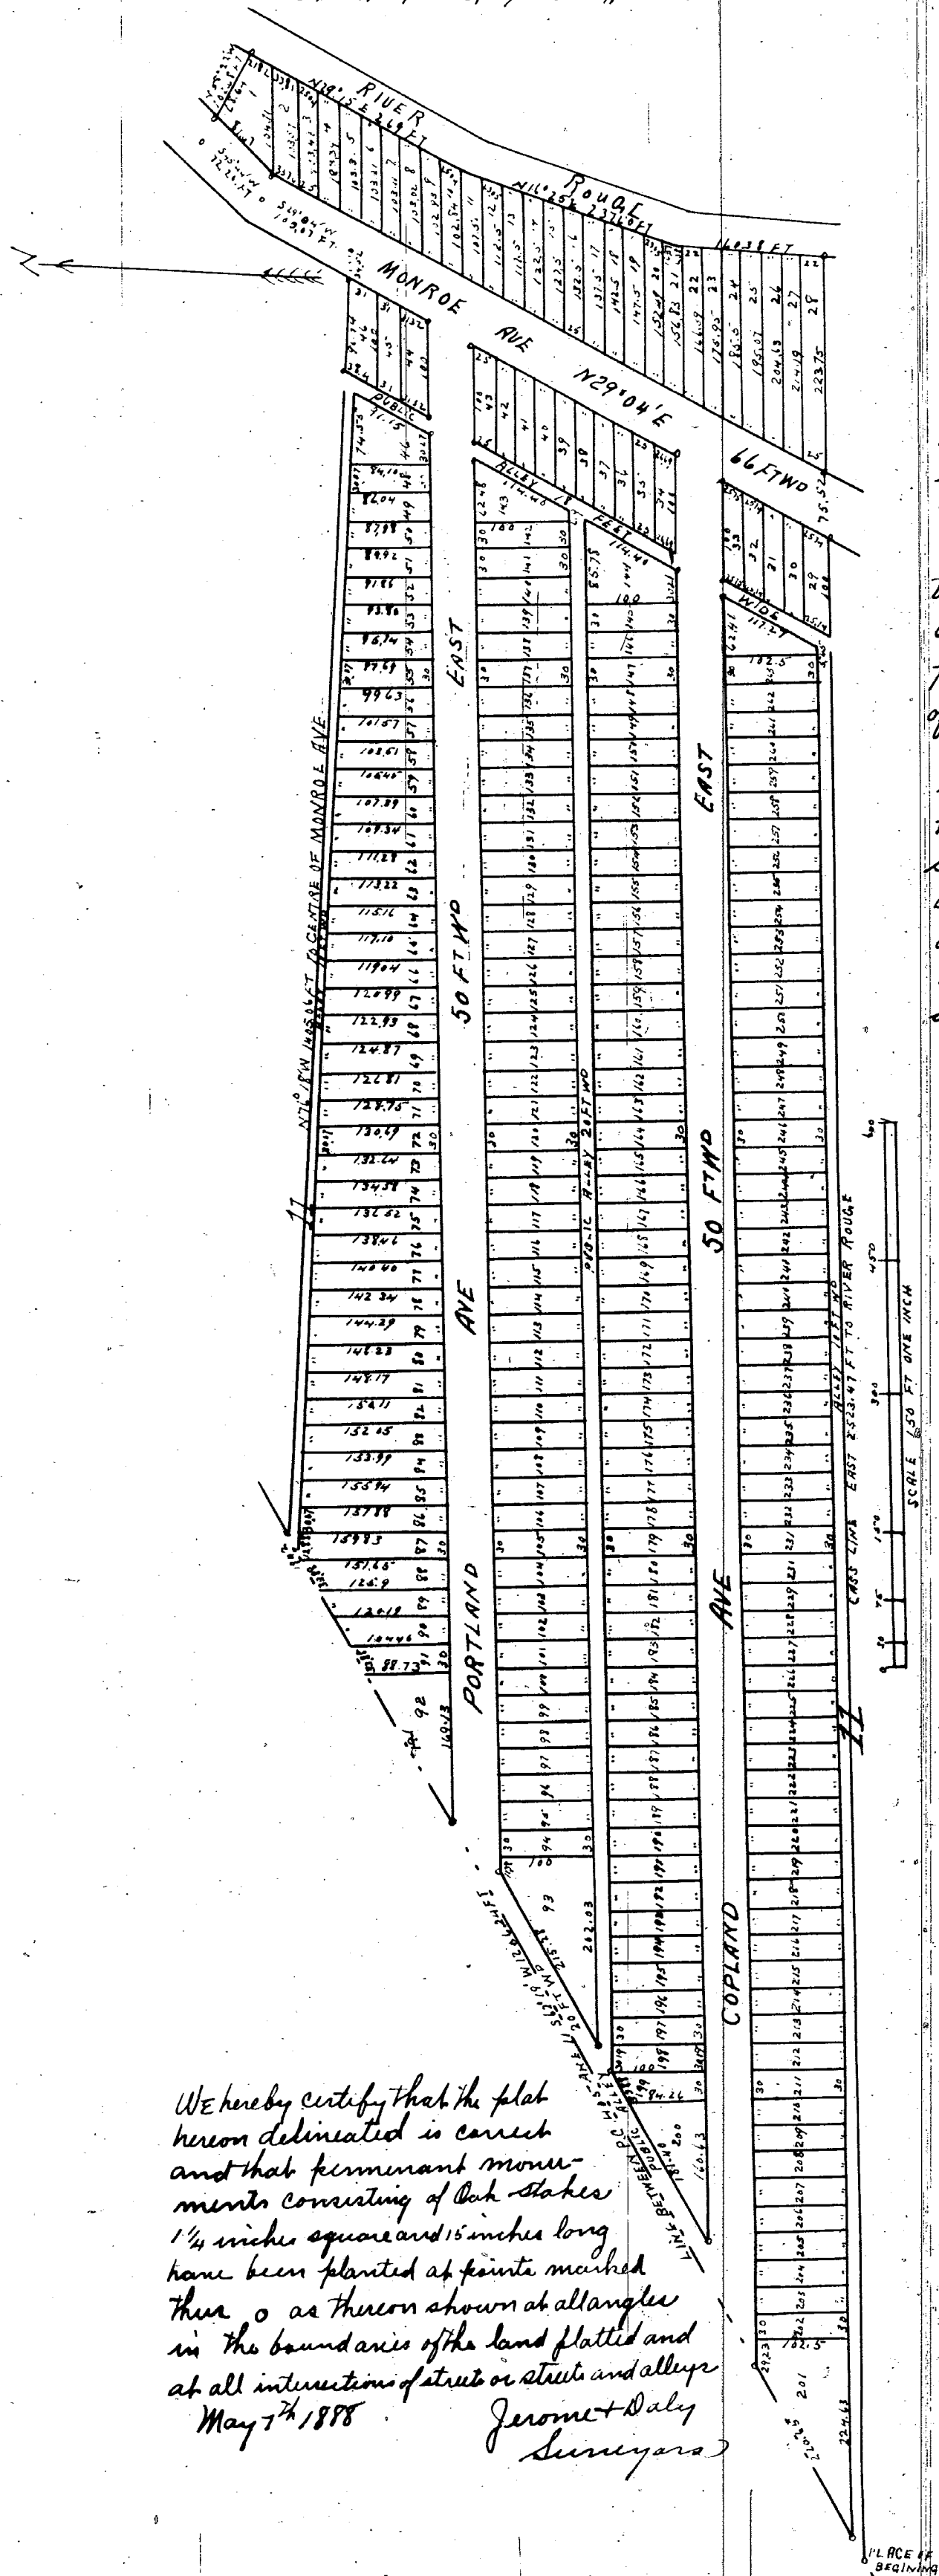

Know all men by these presents that Henry W. Skinner (who is single) and William Tait and Sarah A. Tait his wife and Lewis D. Harbaugh and Addie M. Harbaugh his wife of Detroit Wayne County Michigan do hereby dedicate to the Public the perpetual use of the streets and alleys (where not already dedicated) as represented on the annexed plat of Tait and Harbaugh's Addition to the Village of Delray of part of Private Claim eleven in rear of private claim 405 as confirmed to Lewis D. Harbaugh being more particularly described as follows to wit: Beginning at a point standing on the line between private claim 405 and eleven as above described on a course North 62° 19' East 444 and 1/100 feet from the Northwesterly corner of private claim 569 thence east along the base line (as called) 12523 and 47/100 feet to the border of the river Rouge thence along the border of said river down stream North 84° 45' East 160 and 23/100 feet thence North 18° 35' East down stream 237 and 6/100 feet thence down stream North 29° 15' East 264 feet thence North 58° 28' West 112 and 6/100 feet to the center of Monroe Avenue thence along the center of said avenue South 45° 44' West 78 and 20/100 feet thence along the center of said avenue South 29° 04' West 145 and 7/100 feet thence North 86° 18' West 1402 and 1/100 feet to the line between said Private Claim 405 and 11 thence along said Private Claim line South 62° 19' West 1291 and 27/100 feet to the place of beginning being in the Township of Springwells Wayne County Michigan reserving to ourselves our heirs and assigns the reservation thereof whenever the same may be discontinued according to law. Witness our hands and seals this 19 day of May A.D. 1888

In presence of  
Alex T. Hurst  
Elias Abert

Henry W. Skinner  
Wm. Tait  
Lewis D. Harbaugh  
Sarah A. Tait  
Addie M. Harbaugh

State of Michigan } ss  
County of Wayne }

On this 19 day of May A.D. 1888 before me the subscriber a Notary Public in and for said County personally appeared the above named Henry W. Skinner William Tait and Sarah A. Tait and Lewis D. Harbaugh and Addie M. Harbaugh to me known to be the persons described in and who executed the above instrument and acknowledged the same to be their free act and deed

Alex T. Hurst  
Notary Public  
Wayne County  
Michigan

State of Michigan } ss  
County of Wayne }

WE M.P. Rails register of Deeds and Jerome & Daly Surveyors hereby certify that we have each carefully compared their copy with the original plat of Tait and Harbaugh's Addition to the Village of Delray of part of P.C. 11 in rear of P.C. 45 Springwells Wayne County Michigan and that it is an exact copy thereof and of the whole of such original plat

M.P. Rails Register  
Jerome & Daly Surveyors

Examined and approved  
May 24 1888  
H.P. Pratt  
Deputy Auditor General

I hereby certify that this plat is a correct copy of the plat now on record in the Register of Deeds office being made under the supervision of the Auditor General by tracing the plat on record and affixing thereto a carefully compared copy of the dedication and certification dated this 8th day of Sept 1910

John B. La Fountaine  
Clerk and Gen. Supt

REGISTER'S OFFICE } ss  
COUNTY OF WAYNE }  
Received for Record the 9th day  
of June A.D. 1888 at 3  
o'clock P.M. and Recorded in Liber  
11 of Chas. on Page 81  
M.P. Rails  
REGISTER

We hereby certify that the plat hereon delineated is correct and that permanent monuments consisting of Oak stakes 1 1/4 inches square and 15 inches long have been planted at points marked thereon as thereon shown at all angles in the boundaries of the land platted and at all intersections of streets or streets and alleys  
May 7th 1888  
Jerome & Daly  
Surveyors

TEMPORARY  
COPY OF P.C. 569

By Councilman Eberhard:

RESOLVED, That all that part of Copland Avenue, 50 feet wide, between and abutting the westerly line of the 18 foot wide north-south public alley first westerly of Jefferson Avenue and the easterly line of Beaumont Avenue, 60 feet wide; also

All that part of Copland Avenue, 50 feet wide, between and abutting the westerly line of Leigh Avenue, 50 feet wide, and a line being 20 feet southerly of and parallel to the southerly line extended westerly of the 20 foot wide vacated public alley which extends from Copland Avenue to Portland Avenue; also

All that part of Portland Avenue, 50 feet wide, between and abutting the westerly line of the 18 foot wide north-south public alley first westerly of Jefferson Avenue and the easterly line of Beaumont Avenue, 60 feet wide; also

All that part of Portland Avenue westerly of Leigh Avenue, 50 feet wide, more particularly described as: Beginning at a point, said point being S 28 deg. 04 min. E., 40.0 feet from the intersection of the westerly line of Leigh Avenue, 50 feet wide, as opened, with the northwesterly line of Tait and Harbaugh's Addition to the Village of Delray of part of Private Claim 11 in rear of Private Claim 45, Springwells, Wayne County, Michigan, as recorded in Liber 11, Page 81, Plats, Wayne County records; thence southeasterly along a line 40 feet southerly of and parallel to said northwesterly line of the above mentioned subdivision, 71.16 feet to a point in the southerly line of Portland Avenue; thence easterly along the southerly line of Portland Avenue, 50 feet wide, to the southwesterly corner of the intersection of Leigh Avenue, 50 feet wide, and Portland Avenue, 50 feet wide; thence to the point of beginning; also

All that part of Harbaugh Avenue, 50 feet wide, as opened between and abutting the northerly line of Portland Avenue and the southerly line of Pulaski Avenue; also

All that part of the east-west alley, 20 feet wide in the block bounded by Beaumont, West Jefferson, Copland and Portland Avenue; also

All that part of the east-west alley, 16 feet wide, in the block bounded by Beaumont, Harbaugh, Portland and Pulaski; also

All that part of the east-west alley, 16 feet wide, in the block bounded by Harbaugh, West Jefferson, Portland, and Pulaski;

All of the above appear in the following subdivisions:

"Tait and Harbaugh's Addition to the Village of Delray" of part of Private Claim 11 in rear of Private Claim 45, Springwells, Wayne County, Michigan, as recorded in Liber 11, Page 81, Plats, Wayne County records,

"Tait and Harbaugh's Addition to Delray on the Rouge" of McGregor's

Subdivision of part of Private Claim 11 in rear of Private Claim 45, Springwells, Wayne County, Michigan, as recorded in Liber 16, Page 83, Plats, Wayne County records,

Be and the same are hereby vacated as public streets and alleys to become a part and parcel of the abutting property, and be it further RESOLVED, That the following described property is hereby dedicated for street purposes and shall be named Portland Avenue:

Land in the City of Detroit, Wayne County, Michigan, being a part of lots 201 to 204, lots 92 and 93, lots 197 to 200, also the 20 foot wide vacated alley southeasterly of and abutting the northwesterly line of Tait and Harbaugh's Addition to the Village of Delray as recorded in Liber 11, Page 81, Plats, Wayne County records, more properly described as: Beginning at a point, said point being S. 28 deg. 04 min. E., 40.0 feet from the intersection of the westerly line of Leigh Avenue, 50 feet wide, as opened, with the northwesterly line of the above mentioned subdivision; thence S. 62 deg. 17 min. W., 725 feet; thence N. 28 deg. 04 min. W., 40.0 feet; thence N. 62 deg. 17 min E., 725 feet; thence S. 28 deg. 04 min. E., 40.0 feet to the point of beginning all being part of Tait and Harbaugh's Addition to the Village of Delray as recorded in Liber 11, Page 81, Plats, Wayne County records; and be it further

RESOLVED, That the Detroit Metro Water Department is hereby authorized and directed to make the necessary arrangements for the relocation of the public and private utilities from the streets and alleys vacated to streets in the area consistent with the public health, safety, convenience, and general welfare.

Adopted as follows:  
Yeas — Councilmen Browne, Eberhard, Henderson, Hood, Levin, Rogell, and President Ravitz — 7.  
Nays — None.

MAP ATTACHED

Li: 18558

Pa: 256

Rec: 8-3-73

Wayne  
11034  
24475

STATE OF MICHIGAN)  
CITY OF DETROIT) ss.

SHORT FORM--TRUE COPY CERTIFICATE

I, GEORGE C. EDWARDS, CITY CLERK of the City of Detroit, do hereby certify that the annexed paper is a True Copy of a Resolution

adopted by the Common Council on July 24, 1973

And approved by the Mayor on July 31, 1973


as appears from the Journal of said Common Council, on file in my office.

IN WITNESS WHEREOF, I have hereunto set my hand and affixed the Corporate Seal of said City, at Detroit, on

August 2, 1973

George C. Edwards  
City Clerk

PETITION NO. 6080  
DETROIT METRO WATER DEPT.  
ATT: MR. CHAS. GRAY  
PHONE 962-5550 EXT. 281

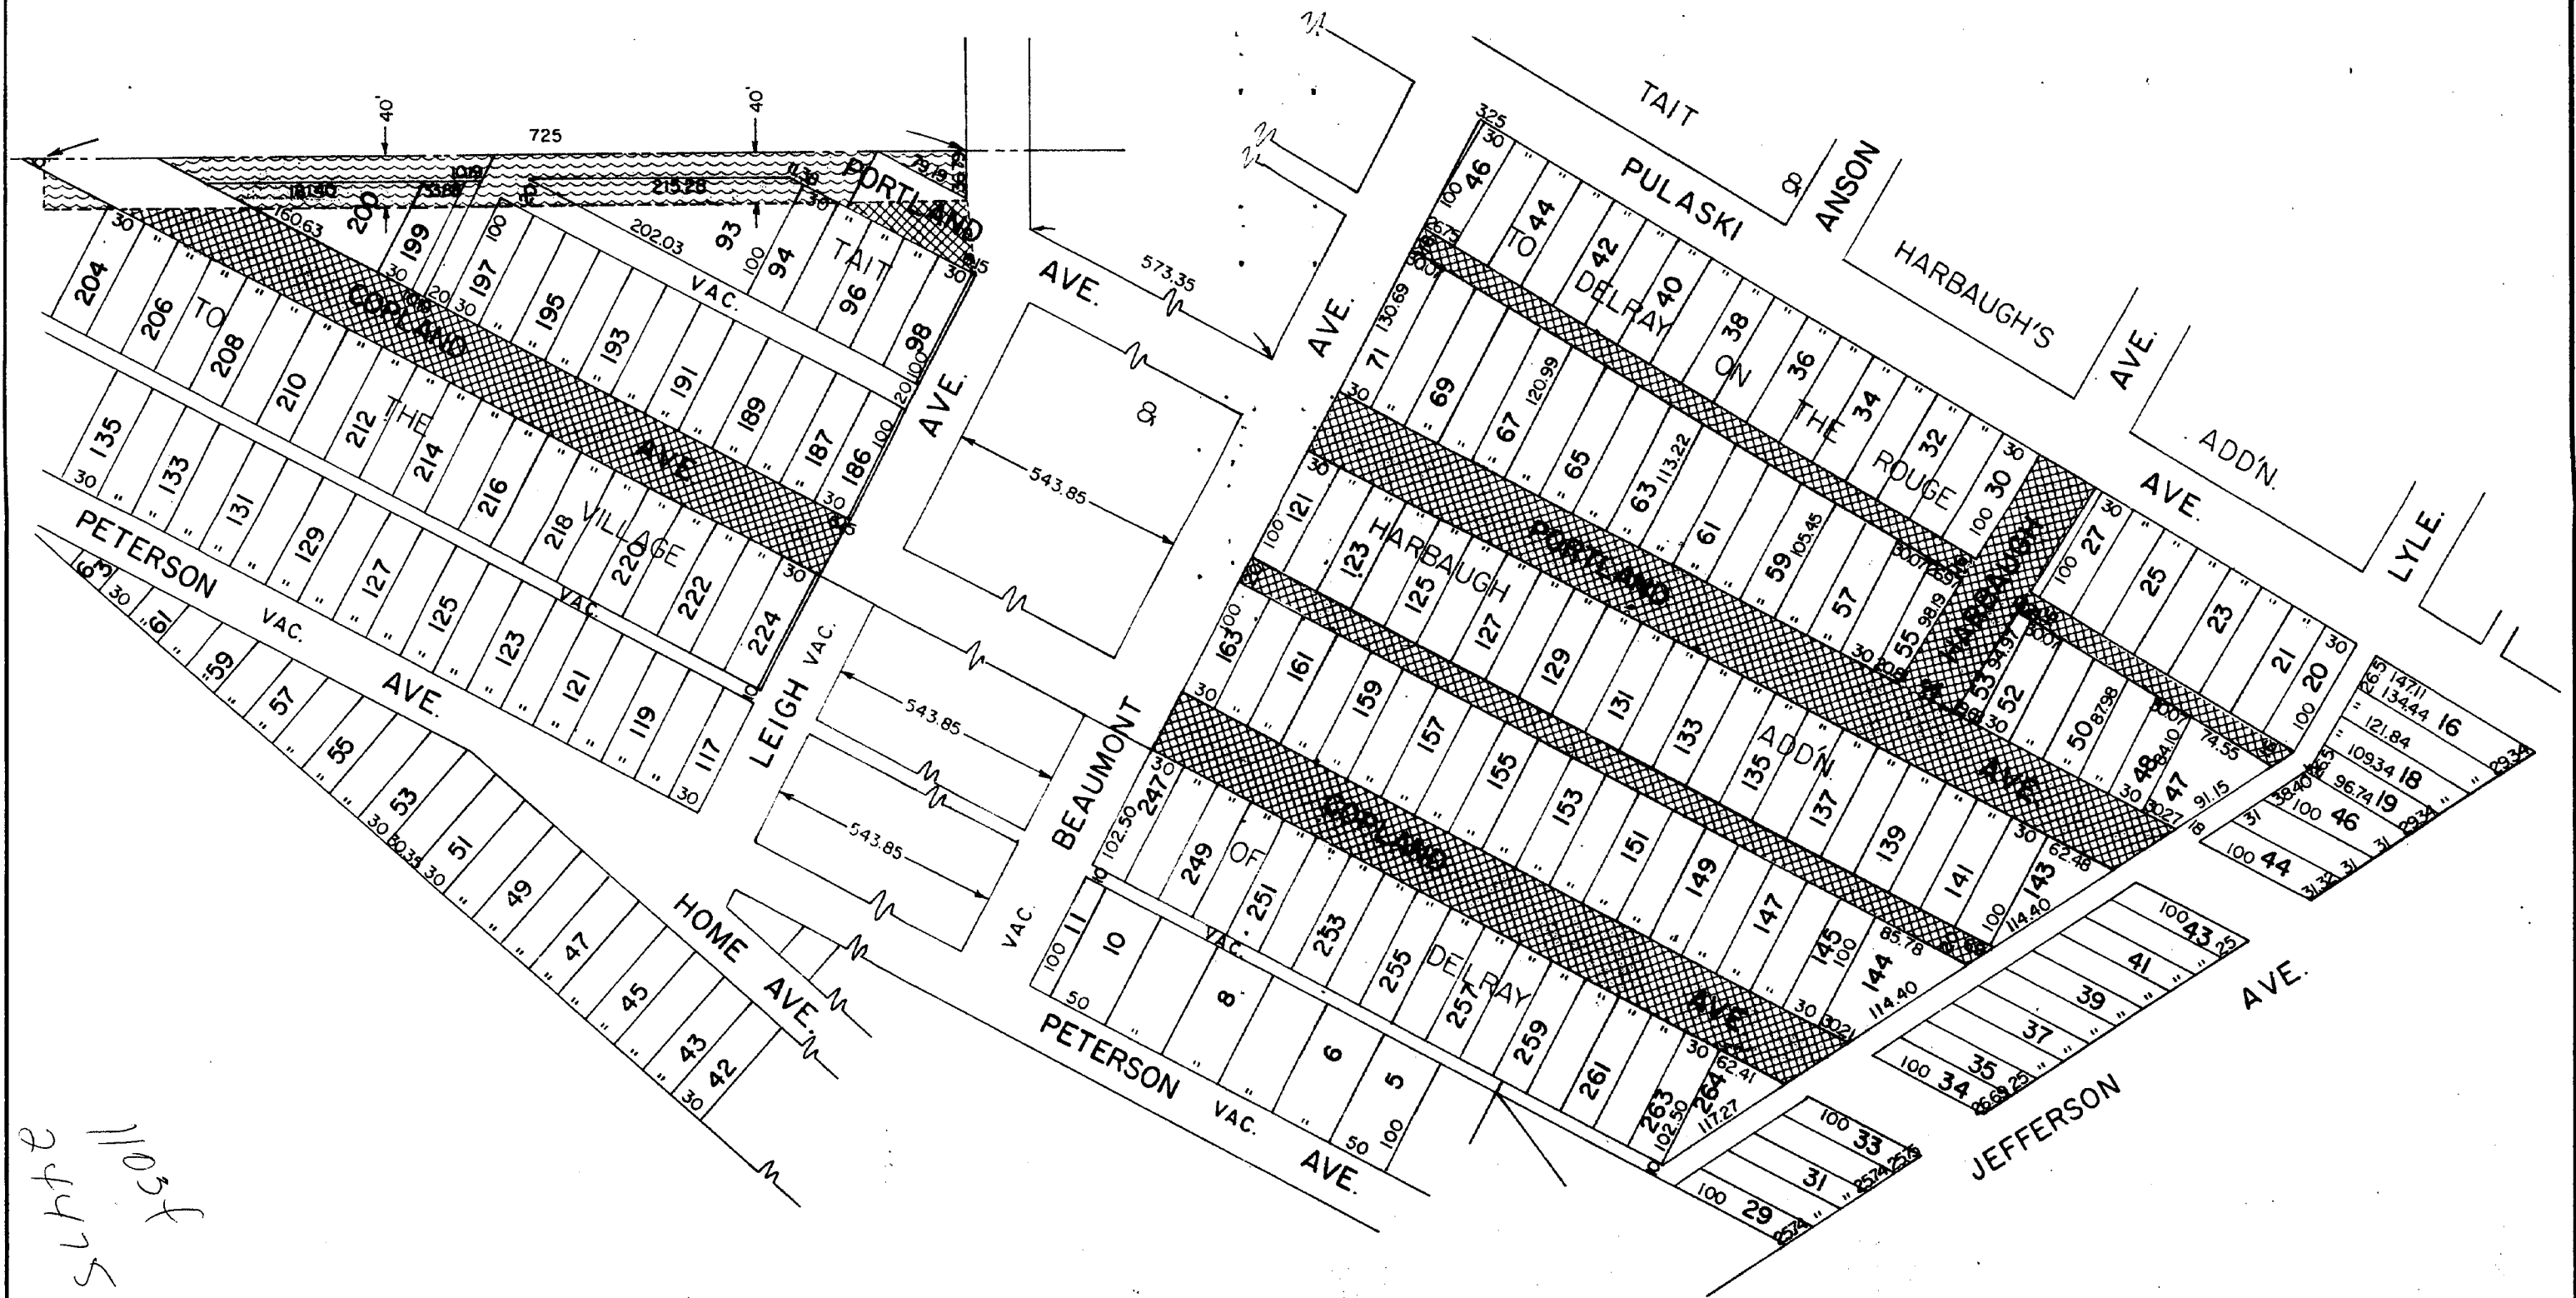

Sheet 11037

|                       |  |  |  |  |                  |               |                                                                               |                      |  |                                                                |
|-----------------------|--|--|--|--|------------------|---------------|-------------------------------------------------------------------------------|----------------------|--|----------------------------------------------------------------|
| F                     |  |  |  |  | DESIGNED BY      | APPROVED      | <b>CITY OF DETROIT</b><br>DEPARTMENT OF PUBLIC WORKS<br>CITY ENGINEERS OFFICE | REQUESTED VACATION   |  | SHEET _____ OF _____ SHTS.<br>JOB NO. 1(1)<br>DRWG. NO. X-6080 |
| E                     |  |  |  |  | DRAWN BY PLUNGIS |               |                                                                               | REQUESTED DEDICATION |  |                                                                |
| D                     |  |  |  |  | TRACED BY        |               |                                                                               |                      |  |                                                                |
| C                     |  |  |  |  | CHECKED BY ER    |               |                                                                               |                      |  |                                                                |
| B                     |  |  |  |  |                  |               |                                                                               |                      |  |                                                                |
| A                     |  |  |  |  |                  |               |                                                                               |                      |  |                                                                |
| DESCRIPTION REVISIONS |  |  |  |  | DRW CKD APR DATE | CITY ENGINEER | BOOK NO. PG. NO. SCALE 1" = 100' DATE 2-16-73                                 |                      |  |                                                                |