


"FISCHER'S"
Subⁿ of the North part of Lot 25
South part of Lot 26
LEIB FARM PC15
DETROIT, WAYNE COUNTY MICHIGAN

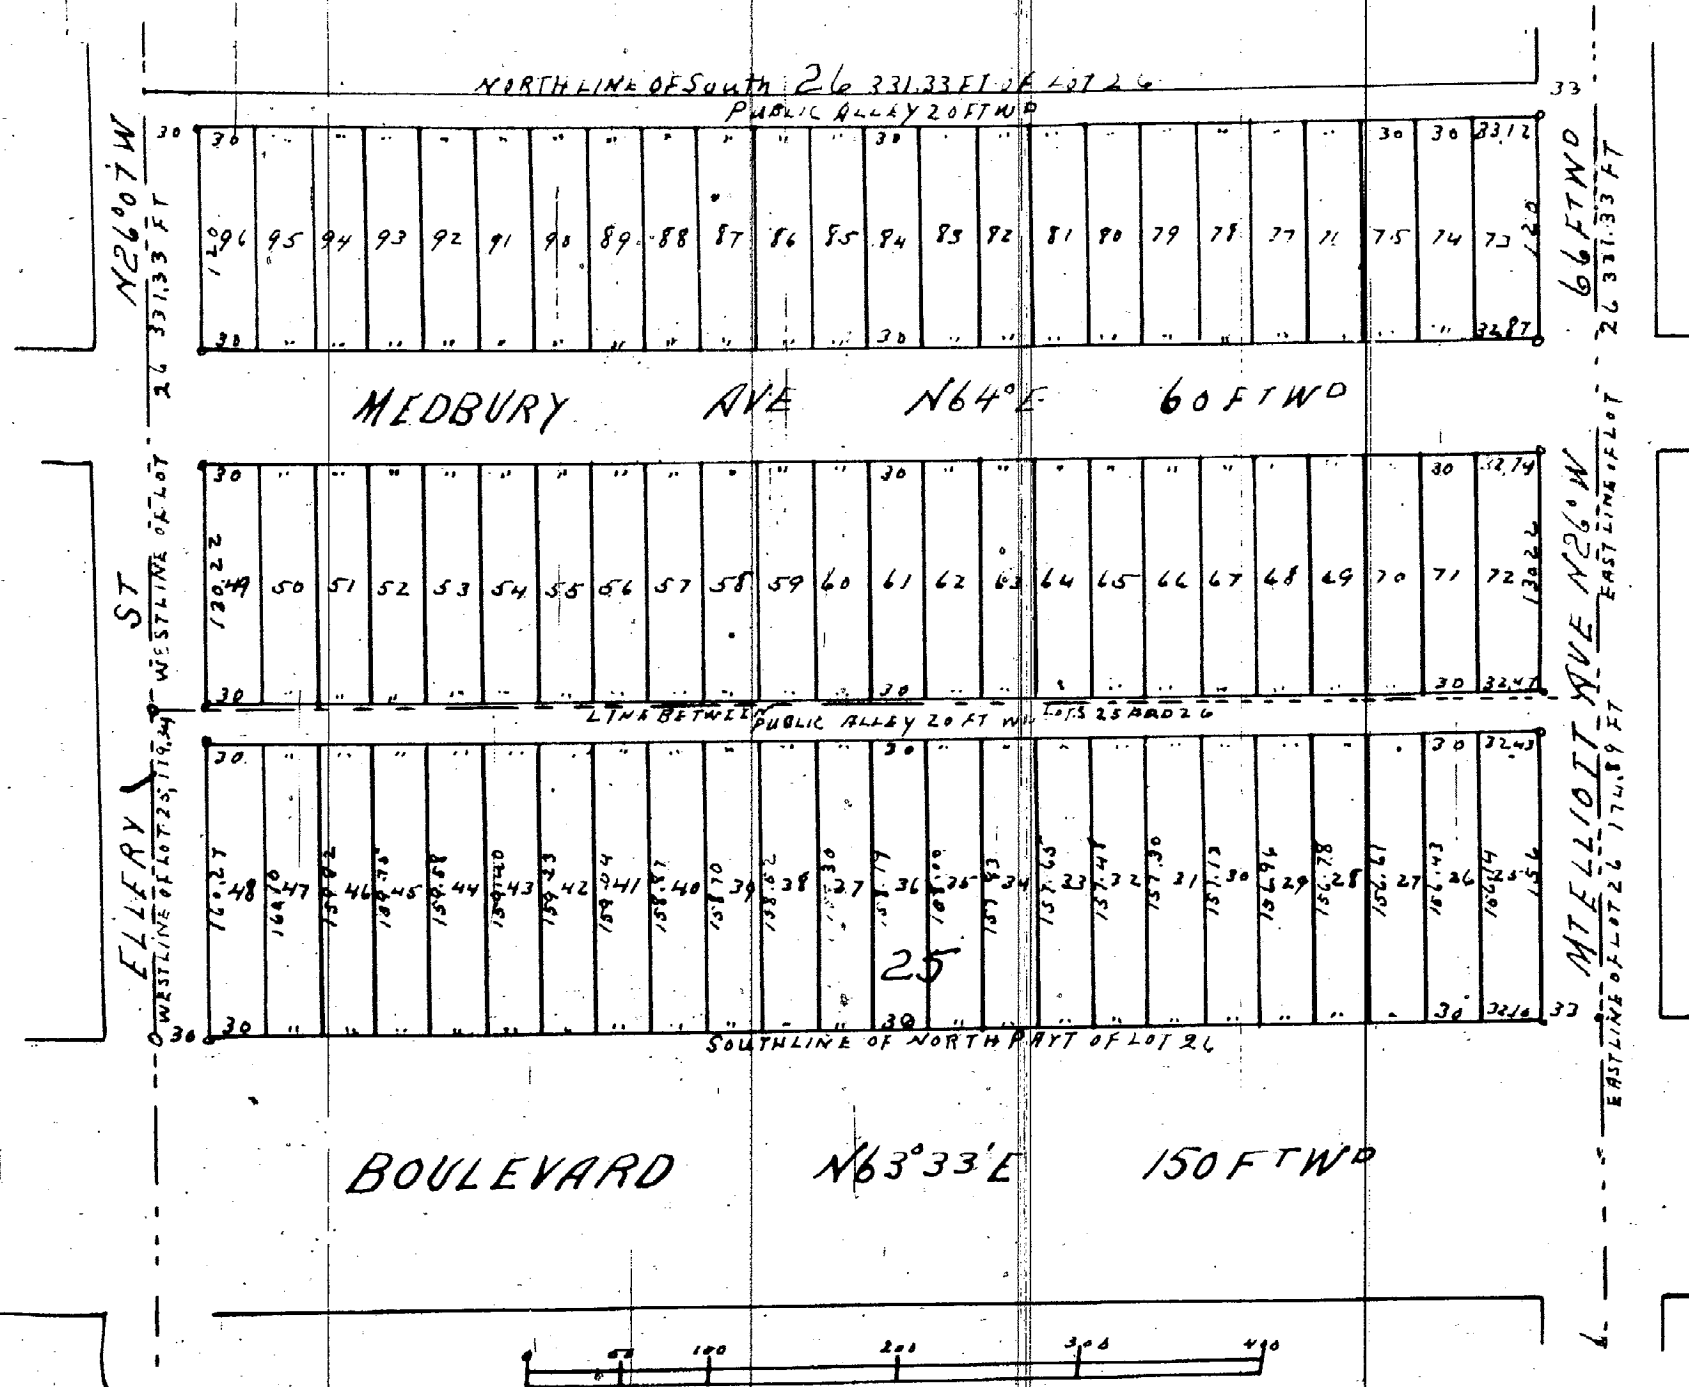

We hereby certify that the plat herein delineated is correct
 and that permanent Monument consisting of Oak stakes
 1 1/4 inches square and 15 inches long have been planted at
 all points marked thus o as thereon shown at all angles
 in the boundaries of the land platted and at all inter-
 sections of streets or streets and alleys
 Detroit Feb 4th 1885 Jerome & Daly Surveyors.

Know all men by these presents that William Fischer Jr and Elizabeth Fischer his wife and Alexander T Fischer and Mary Fischer
 his wife of Detroit Wayne County Michigan do hereby dedicate to the Public the perpetual use of the streets and alleys (when not already
 dedicated) as represented on the annexed plat of Fischer's subdivision of the north part of Lot 25 and south part of Lot 26 Leib Farm Pri-
 vate Claim in Detroit Wayne County Michigan being more particularly described as follows to wit: The south 33 1/3 feet of Lot 26 and
 and the north part of Lot 25 being 179 and 3/4 feet on the west side and 114 and 3/4 feet on the east side of said Lot 25 of the Subⁿ of the above named
 farm reserving to ourselves our heirs and assigns the reversion thereof whenever the same may be discontinued according to
 law. Witness our hands and seals this 9th day of March A.D. 1885

In presence of
 Adam Schulte
 Lloyd Telfelt

W. Fischer Jr. LS
 Elizabeth Fischer LS
 Alexander T Fischer LS
 Mary Fischer LS

State of Michigan }
 County of Wayne }

On this 9th day of March A.D. 1885 before me the subscriber a Notary Public in and for said County personally appeared
 the above named William Fischer Jr and Elizabeth Fischer his wife and Alexander T Fischer and Mary Fischer his wife to me
 known to be the persons described in and who executed the above instrument and acknowledged the same to be their free act and deed

Adam Schulte
 Notary Public
 Wayne County Michigan

State of Michigan }
 County of Wayne }

We M. P. Raulo Register of Deeds and Jerome & Daly Surveyors hereby certify that we have each carefully compared this
 copy with the original plat of Fischer's Subⁿ of the North part of Lot 25 and South part of Lot 26 Leib Farm Private Claim in Detroit Wayne
 County Michigan and that it is an exact copy thereof and of the whole of such original Plat

M. P. Raulo,
 Jerome & Daly Surveyors

Approved March 31-1888 Board of
 William H Langley
 Thomas McBrath
 James Hawley

Examined and approved
 March 14. 1888
 N R Pratt
 Deputy Auditor Genl

I hereby certify that this plat is a correct copy of the plat now on
 record in the Register of Deeds office being made under the super-
 vision of the Auditor General by tracing the plat on record and
 affixing here to a carefully compared copy of the dedication and
 certificates

Dated this 1st day of Sept. 1910

John B La Fontaine
 Clerk Aud Genl

REGISTER'S OFFICE
 COUNTY OF WAYNE
 Received for Record the 7th day
 of April A.D. 1885 at 3
 o'clock P.M. and Recorded in Liber
 11 of Platagon Page 48
 M. P. Raulo
 REGISTER