


CLAIREVIEW PARK
Being PLAT of George S. Davis' SUBDIVISION
of the front of Private Claims 620, 621 and 393
on Lake St. Clair Grosse Pointe
Wayne County, Michigan.

I hereby certify that the plat herein delineated is a correct one
and that permanent stone monuments have been planted at points marked thereon
(stone monuments) and set fast at all points marked thereon as thereon
shown at all angles in the boundaries of the land platted and all
intersections of streets and alleys.

11040

F. B. Howard
Civil Engineer & Surveyor

Scale 200 feet = 1 inch

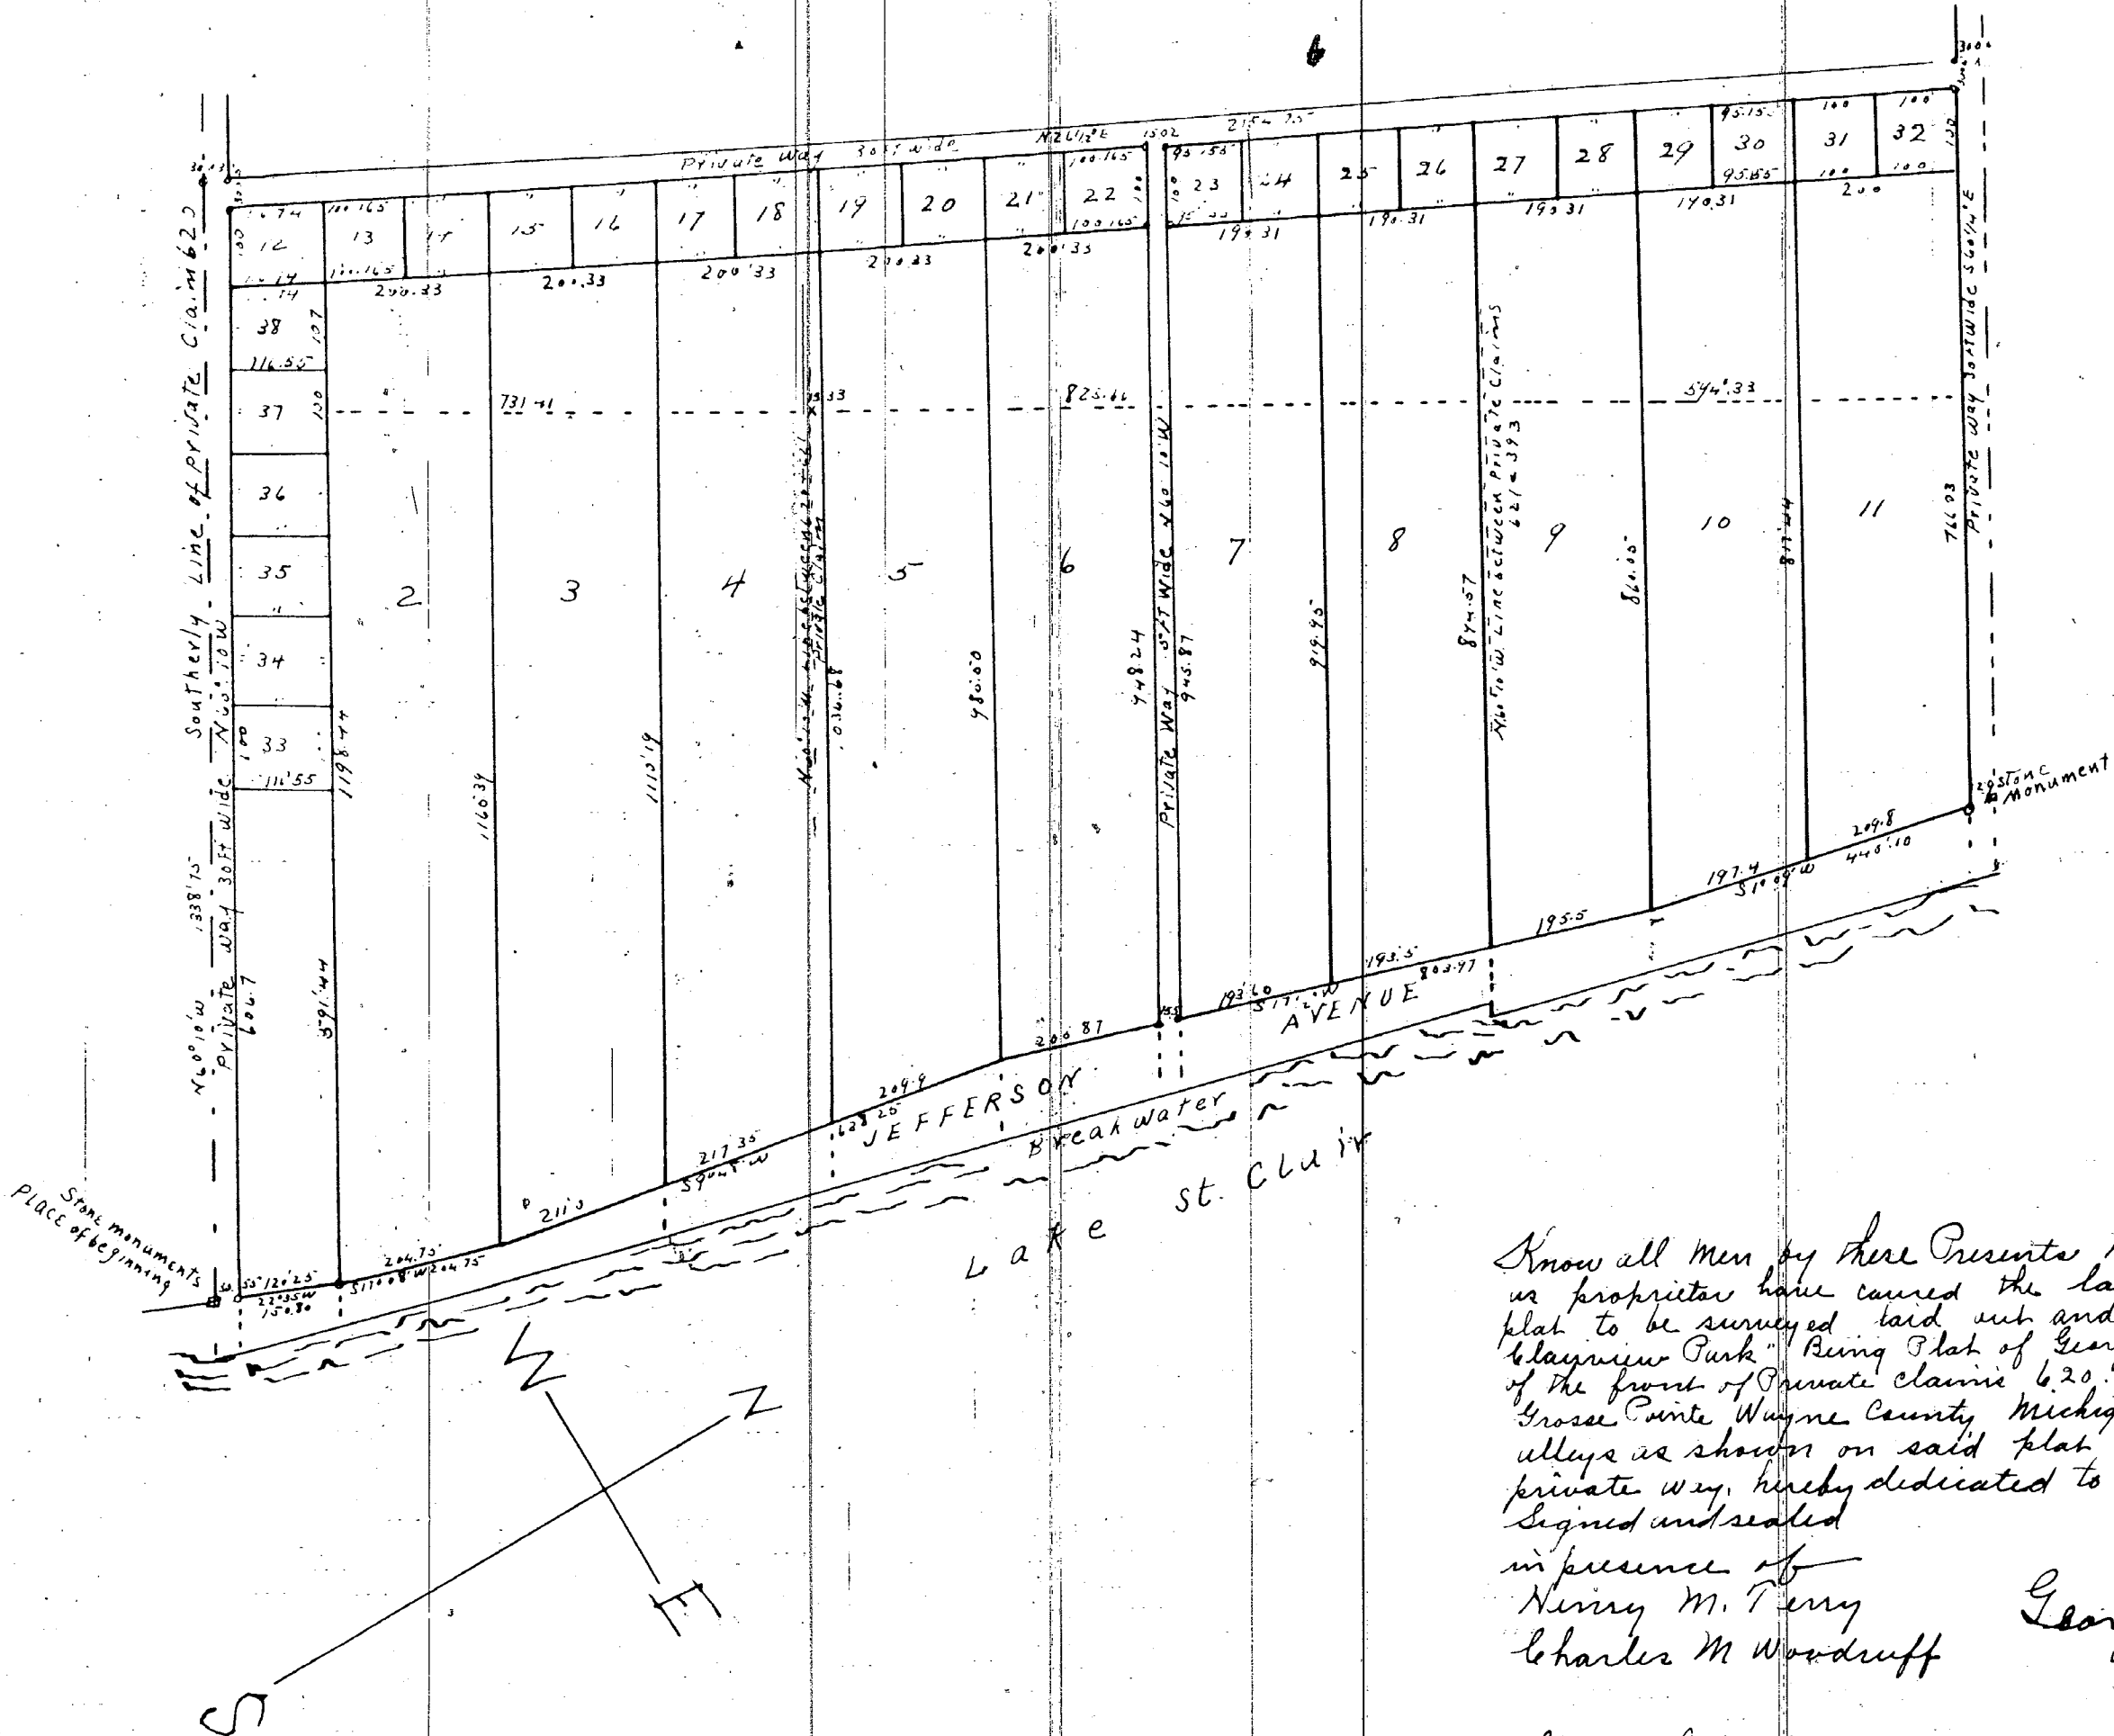

The land embraced in this plat is described as follows:
Commencing on the southerly line of Private Claim 620
at the center of a stone monument on the west line of Jefferson Avenue
which monument is 64 feet westerly from face of the breakwater
on Lake St. Clair measured on said claim line
thence north 60° 15' 15" W. 1338.75 feet along said claim line thence North 26 1/2° East
2154.75 feet to the northerly line of Private Claim 393 thence S. 60 1/2° East
887.5 feet along said claim line to a stone monument on the west
line of Jefferson Avenue thence South 1° 54' West 440.10 feet thence South 17 1/2° West
533.47 feet thence South 9° 45' West 638.25 feet thence South 17° 08' West 204.75 feet
thence South 22° 35' West 150.50 feet to the place of beginning

Examined and Approved
June 21st 1888
N. P. Pratt
Deputy Auditor General

I hereby certify that this plat is a correct copy of the Plat now on record
in the Register of Deeds office being made under the supervision
of the Auditor General by tracing the plat on record and affixing
thereto a carefully compared copy of the dedication and
certificates
Dated this 4th day of Sept. 1910

John B. LaSaurain
Clerk and Gen. Supt.

Know all Men by these Presents that I George S. Davis (Bachelor)
as proprietor have caused the land embraced in the annexed
plat to be surveyed laid out and platted to be known as
"Claireview Park" Being Plat of George S. Davis' subdivision
of the front of Private Claims 620, 621 and 393 on Lake St. Clair
Grosse Pointe Wayne County Michigan and that the streets and
alleys as shown on said plat are with exceptions of those marked
private way, hereby dedicated to the use of the public
Signed and sealed
in presence of
Henry M. Terry George S. Davis (LS)
Charles M. Woodruff

State of Michigan }
County of Wayne } SS On this Eighteenth day of June 1888
before me a Notary Public in and for said county personally
came the above named George S. Davis, known to me to be
the person who presented the above dedication and acknowledged
the same to be his free act and deed
Charles M. Woodruff
Notary Public Wayne County Michigan

State of Michigan }
County of Wayne } SS WE
I, F. B. Howard, Civil Engineer & Surveyor hereby certify that we
have each carefully compared this copy with the original plat of
"Claireview Park" Being Plat of George S. Davis' subdivision
of the front of Private Claims 620, 621 and 393 on Lake St. Clair
Grosse Pointe Wayne County Michigan and that it is an exact copy
thereof and of the whole of such original map or plat
James H. Vreger Dep. Register of Deeds
F. B. Howard Civil Engineer & Surveyor

REGISTER'S OFFICE }
COUNTY OF WAYNE }
Received for Record the 25th day
of June A.D. 1888 at 3
o'clock P.M. and Recorded in Liber
61 of Plats on Page 93
James H. Vreger
Dep. Register