


"TYLER'S SUBN."
 "Of part of Lot 3 Holbrook's Subn of Lots 16, 17 & 18."
 "1/4 SEC 41, 10000 ACRE TRACT."
 "HAMTRONCK, WAYNE COUNTY, MICHIGAN"

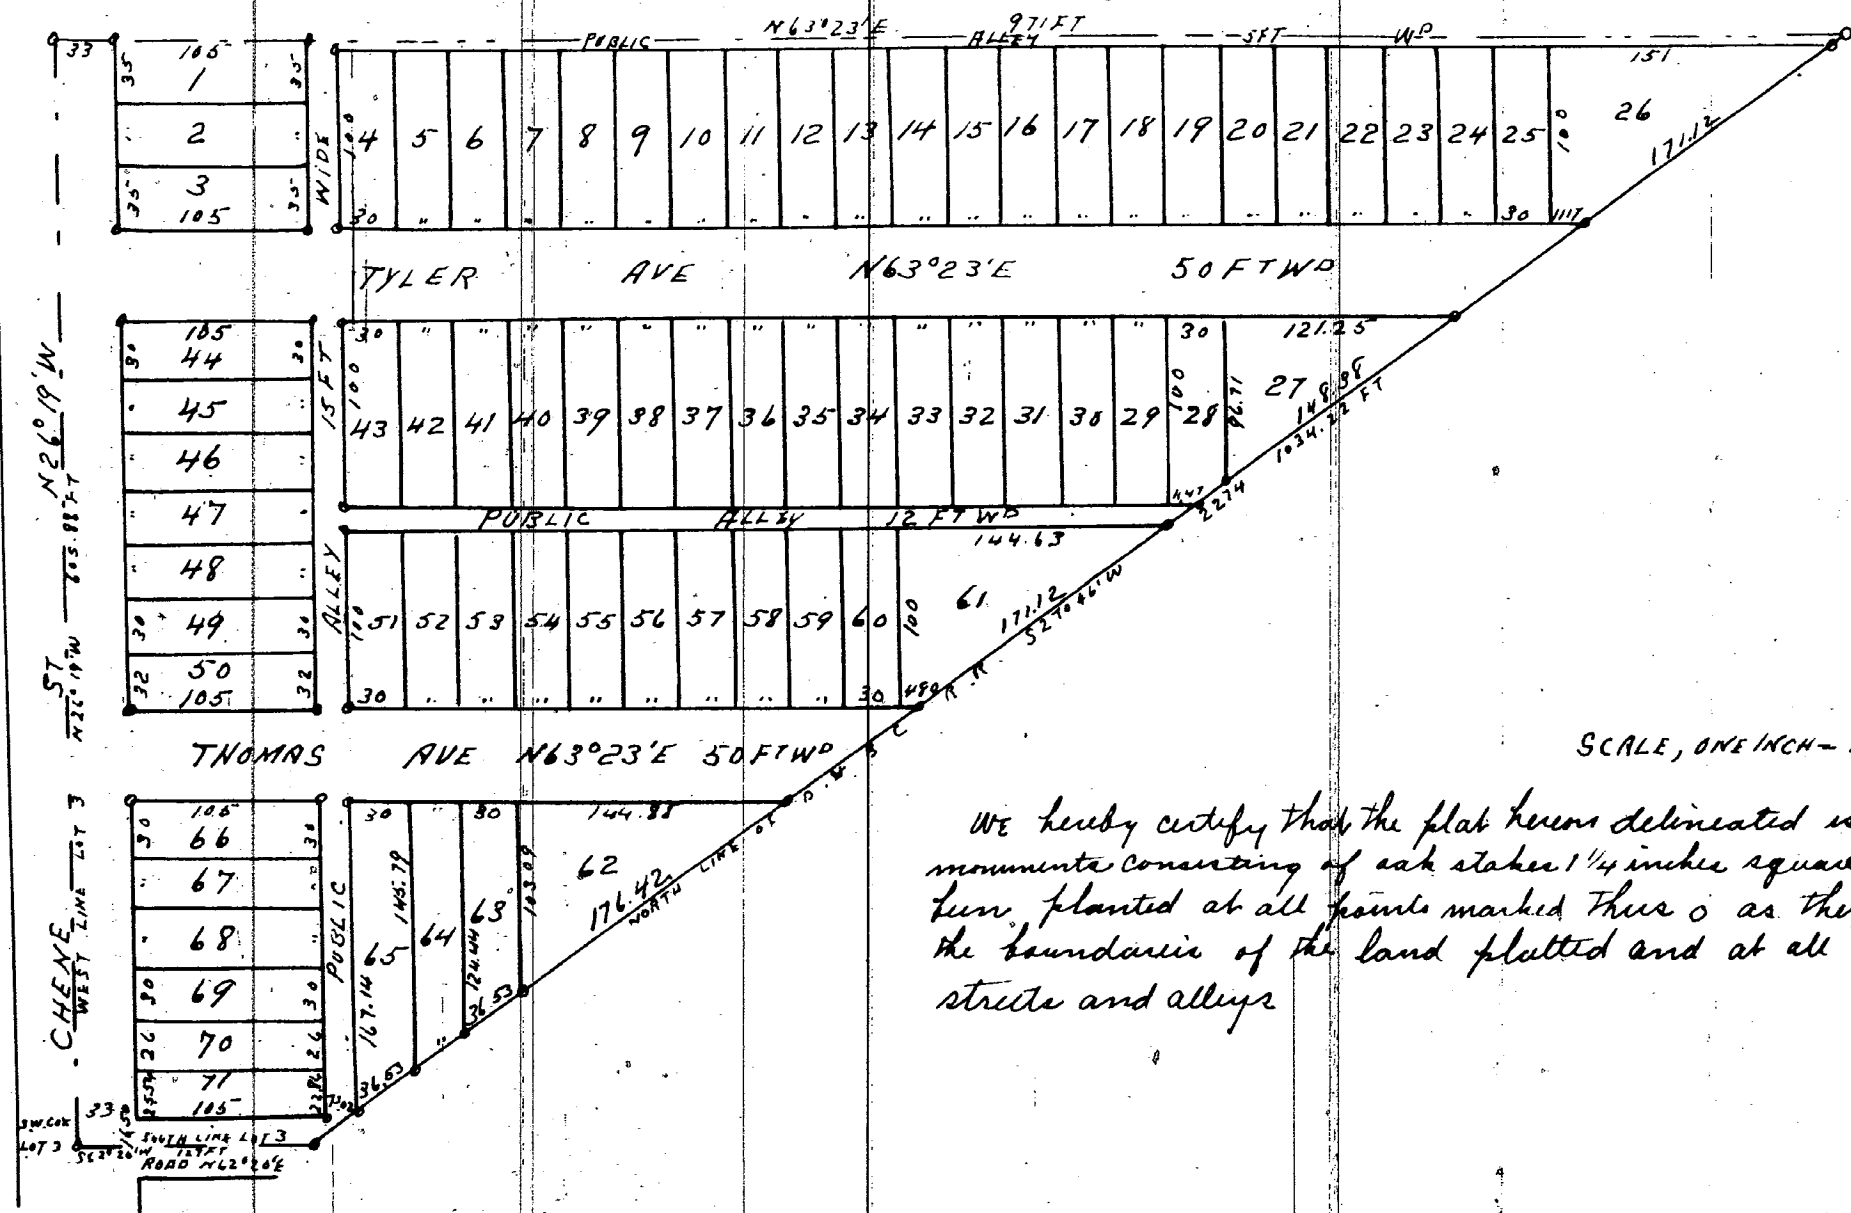

Know all men by these presents that I, Mary N. E. Tyler of Detroit Wayne County Michigan do hereby dedicate to the public the perpetual use of the streets and alleys (where not already dedicated) as represented on the annexed plat of Tyler's subdivision of part of lot Three Holbrook's subdivision of lots sixteen seventeen and eighteen, Quarter Section Forty one Ten thousand acre Tract Hamtronnck Wayne County Michigan more particularly described as follows: Commencing at the south westerly corner of said lot Three, thence North 26 degrees and 19 minutes west 605.88 feet thence North 63 degrees and 23 minutes East 971 feet thence South 27 degrees and 40 minutes west 1034.75 feet thence South 62 degrees and 20 minutes west 127 feet to the place of beginning reserving to myself my heirs and assigns the reversion thereof whenever the same may be discontinued by law. Witness my hand and seal this 5th day of May A.D. 1888

In presence of
 Geo W Walther }
 R E Tyler }

Mary N Tyler [LS]

State of Michigan } ss
 County of Wayne }

On this 5th day of May A.D. 1888 before me the subscriber a notary public in and for said County personally appeared the above named Mary N. E. Tyler proprietor to me known to be the person described in and who executed the above instrument and acknowledged the same to be her free act and deed

Geo W Walther
 Notary Public
 Wayne Co Mich

State of Michigan } ss
 County of Wayne }

We M P Raulo Register of Deeds and Frank H Jerome Surveyors hereby certify that we have each carefully compared this copy with the original plat of Tyler's Subdivision of part of lot Three, Holbrook's subdivision of lots sixteen seventeen and eighteen Quarter Section Forty one Ten thousand acre Tract Hamtronnck Wayne County Michigan and that it is an exact copy thereof and of the whole of such original plat

Examined and Approved
 MAY 14 1888
 H R Pratt
 Deputy Auditor General

M P Raulo Register
 Jerome & Daly Surveyors

I hereby certify that this plat is a correct copy of the plat now on record in the Register of Deeds office being made under the supervision of the Auditor General by tracing the plat on record and affixing thereto a carefully compared copy of the dedication and Certification
 Dated this 3rd day of Sept 1910

John B La Fountaine
 Clerk And Gen Dept

REGISTERS OFFICE } ss
 COUNTY OF WAYNE }
 Received for Record the 18 day
 of May A D 1888 at 3
 o'clock PM and Recorded in Liber
 11 of Plate on Page 68
 M P Raulo
 REGISTER