11043

A W KELLY'S

Sub'n of LOTS 508 to 517 inclusive

Of J. W. Johnston's

SUB'N OF THE PORTER & CAMPAU FARMS

North of Chicago Ave & Detroit Wayne Co Mich.

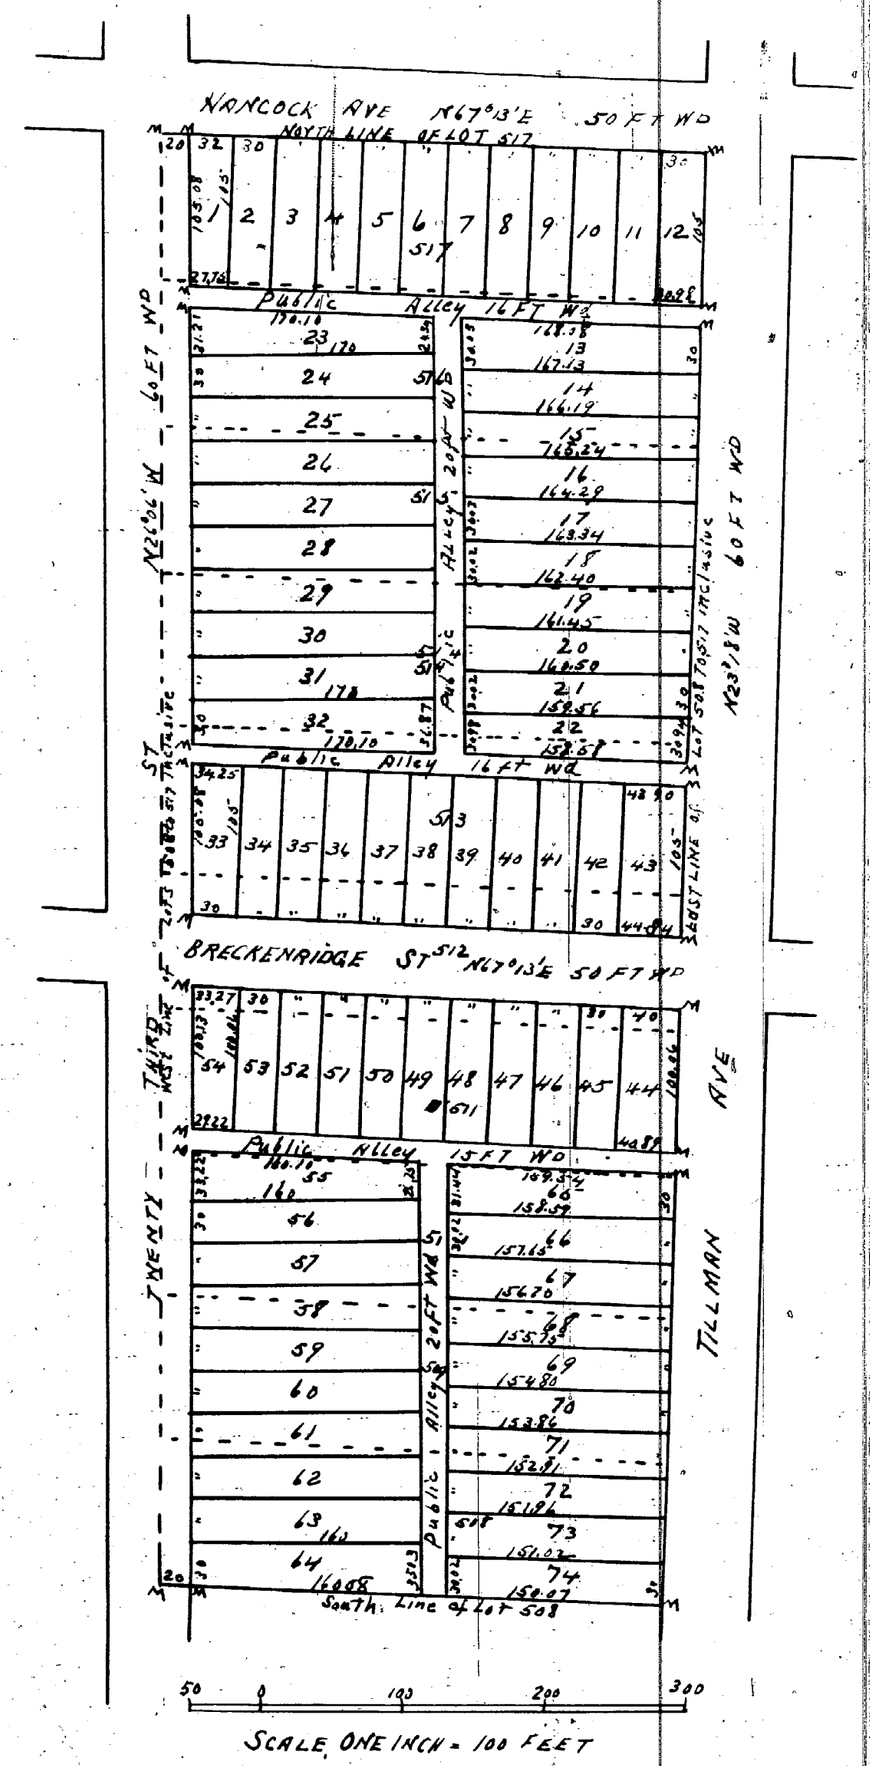

We hereby certify that the plat hereon delineated is a correct one and that permanent monuments consisting of white oak stakes have been planted at points marked "M" as hereon shown at all angles in the boundaries of the land platted and at all intersections of streets in streets and alleys

John Mc Laughlin
and Thomas Campau

Approved July 7 1888
William N Langley
Thomas Mc Grath
James N anley
Board of Public works City of Detroit

Know all men by these presents that I Andrew W Kelly (unmarried) have caused to be made for Record this Map of A W Kelly's Subdivision of lots 508 to 517 inclusive of J. W. Johnston's Subdivision of the Porter and Campau farms north of the Chicago Road in Detroit Wayne County Michigan by Mc Laughlin and Campau Surveyors and I hereby adopt the same for record and dedicate the streets and alleys shown for the use of the Public

In presence of
Thomas Spencer Jerome
John W. Derby

Witness my hand and seal this 29 day of June A. D. eighteen hundred and eighty eight

Andrew W Kelly [L.S.]

State of Michigan } SS
County of Wayne }

On This 29th day of June A. D. Eighteen hundred and eighty eight before me the subscriber a Notary Public in and for said county personally appeared Andrew W Kelly known to me to be the same person who executed the above instrument and who acknowledged the same to be his free act and deed

Thomas Spencer Jerome
Notary Public Wayne Co Mich.

State of Michigan } SS
County of Wayne }

We James a Visger Deputy Register of Deeds John Mc Laughlin and Thomas Campau Surveyors hereby certify that we have each carefully compared this copy with the original plat of A W Kelly's subdivision of lots 508 to 517 inclusive of J. W. Johnston's subdivision of the Porter and Campau farms north of the Chicago Road in Detroit Wayne County Michigan and that it is an exact copy thereof and of the whole of such original Map or plat

James R Visger Deputy Register of Deeds
John Mc Laughlin
and Thomas Campau } Surveyors

Examined and Approved
July 3 1888
N. P. Pratt
Dep. Auditor General

I hereby certify that this plat is a correct copy of the plat made on record in the Register of Deeds office being made under the supervision of the Auditor General by tracing the plat on record and affixing thereto a carefully compared copy of the dedication and certificates
Dated this 8th day of Sept 1910

John B. La Fountain
Clerk And Ex Officio

REGISTER'S OFFICE } SS
COUNTY OF WAYNE
Received for Record The 10th day of July A. D. 1888 at 3 o'clock P M and Recorded in Liber N of Plats on Page 95
James N Visger
Deputy REGISTER

ClibPDF - www.fastio.com