


TRAUGOTT SCHMIDT'S

Sub of Lots 19 and 20

Sub of the MELDRUM FARM

Of the Sub of the BEAUFAIT FARM, lying East of said lots 19 & 20.
City of Detroit Wayne Co Mich

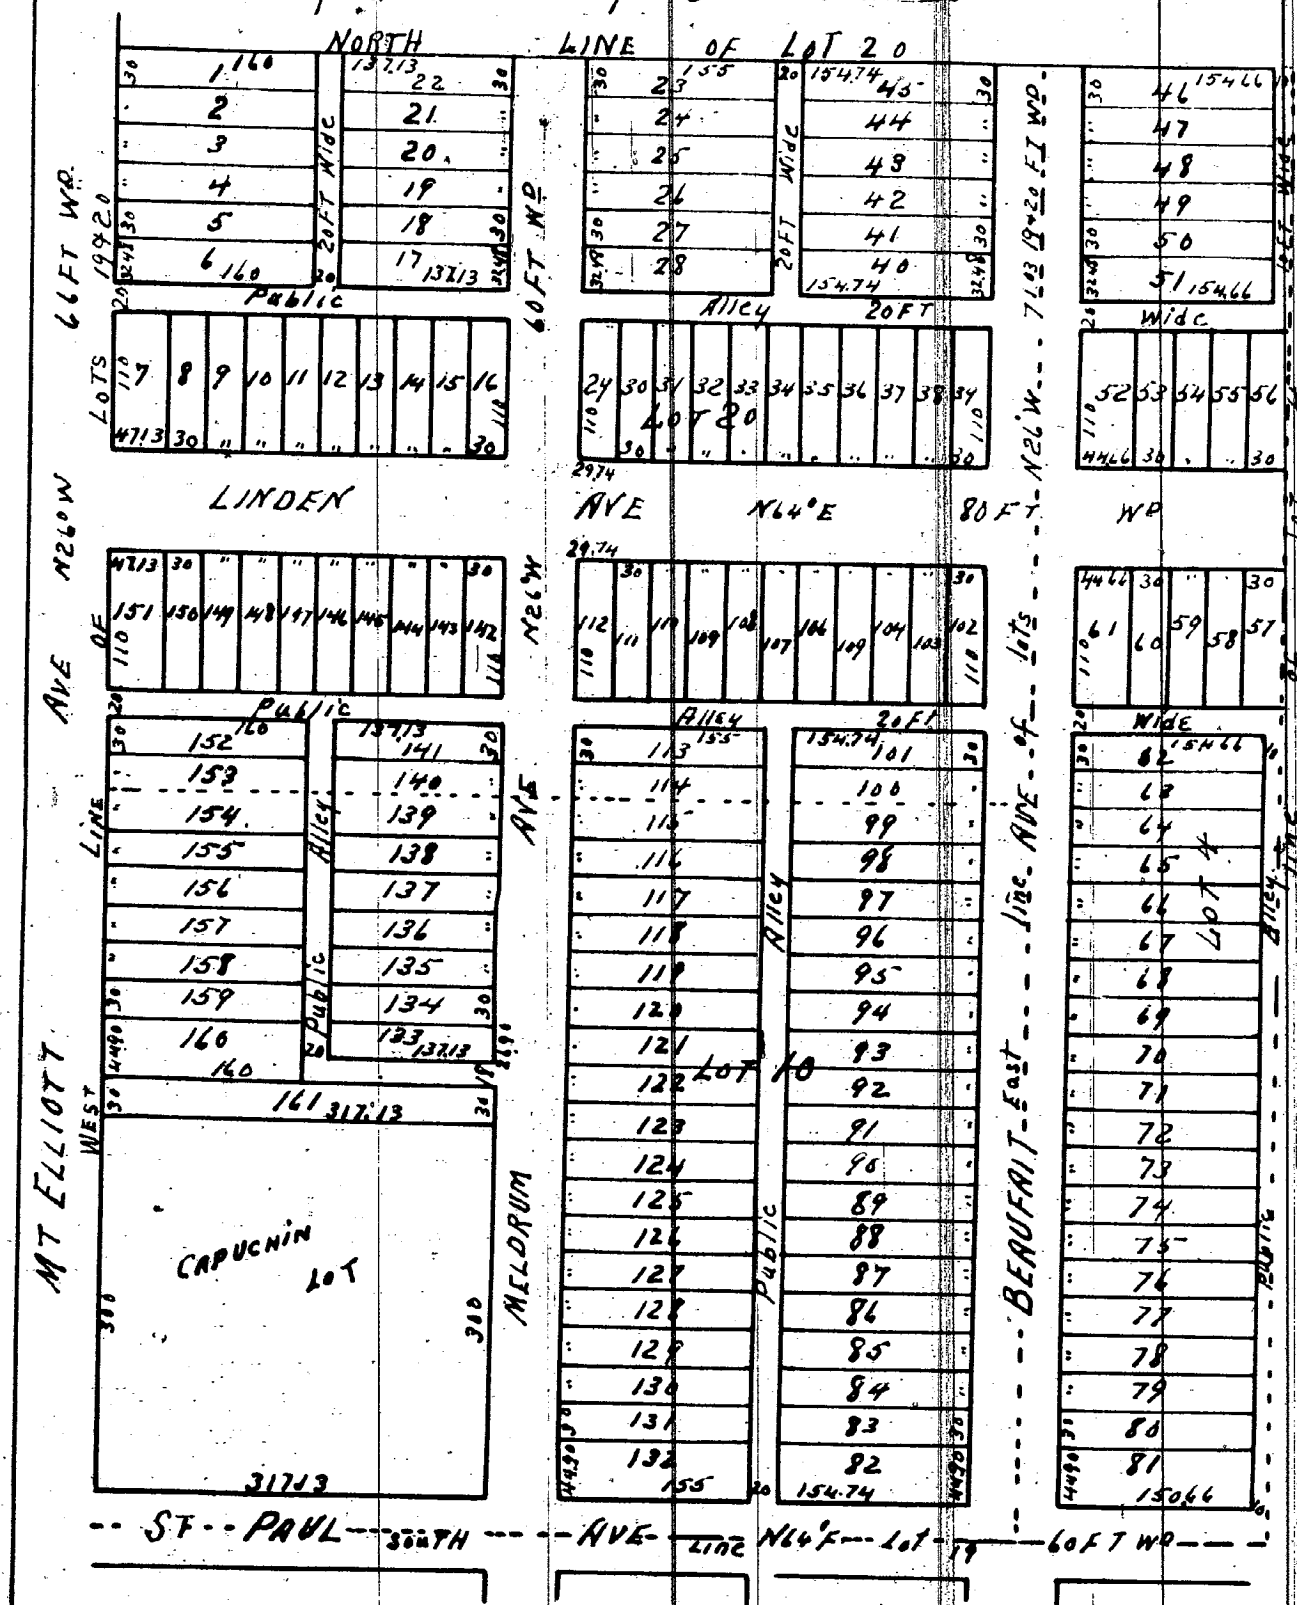

SCALE ONE INCH 150 FEET

We certify this Plat to be correct
Detroit March 31st 1886
John McLaughlin
and Thomas Campau
Surveyors

State of Michigan }
County of Wayne }

On this 14th day of June A.D. eighteen hundred and eighty six
before me the subscriber a Notary Public in and for said County personally appeared John
McLaughlin and Thomas Campau, Surveyors who executed the above plat and survey
and acknowledged the same to be their free act and deed

John J. Tuitt
Notary Public Wayne Co. Mich

State of Michigan }
County of Wayne }

We Charles M. Rousseau Register of Deeds John McLaughlin and Thomas
Campau Surveyors, hereby certify that we have separately carefully compared this
duplicate plat with the original plat of Traugott Schmidt's subdivision of lots
nineteen and twenty of the subdivision of the Meldrum farm and all that part of lot
four of the subdivision of the Beaufait farm lying east of said lots 19 and 20 City
of Detroit Wayne County Michigan and that it is an exact duplicate thereof of
the whole of such map or plat

Chas M Rousseau Register of Deeds
John McLaughlin
and Thomas Campau } Surveyors

I hereby certify that this plat is a correct copy of the plat now on record
in the Register of Deeds office being made under the supervision
of the Auditor General by tracing the plat on record and affixing
thereof to a carefully compared copy of the dedication and
certificates
Dated this 30th day of August 1910

John B La Fontaine
Clerk and Gen. Supt

Approved June 14th 1886
Alexander Chapoton Board of
William H Langley Public Works
Thomas McGrath City of Detroit

Know all men by these presents that I Traugott Schmidt, have caused
to be made for Record this map of Traugott Schmidt subdivision
of lots nineteen and twenty of the subdivision of the Meldrum farm
and all that part of lot four of the subdivision of the Beaufait farm
lying east of said lots 19 and 20 City of Detroit Wayne County Michigan
by McLaughlin and Campau Surveyors and I hereby adopt the same
and dedicate the streets and alleys shown thereon to the use of the Public
In presence of
Carl E Schmidt }
Bryant Walker }
Witness my hand and seal this Third
day of April A.D. eighteen hundred and eighty six
Traugott Schmidt
Mary R Schmidt

State of Michigan }
County of Wayne }

On this Third day of April A.D. eighteen hundred and
eighty six before me the subscriber a Notary Public in and for said County
personally appeared Traugott Schmidt and Mary R Schmidt, his wife
known to me to be the
same persons who executed the above instrument and who acknowledged
the same to be their free act and deed

Bryant Walker
Notary Public
Wayne Co Mich.

Examined and Approved
June 16-1886
H. R. Pratt
Dep Auditor Genl.

REGISTER'S OFFICE }
COUNTY OF WAYNE }

Received for Record The 23rd
day of June AD 1886
at 8 o'clock A.M. and
Recorded in Liber 9
Plate on page 86
Chas M Rousseau