


ALEX. FISCHER'S
Subⁿ of Lots 1st 2 of the Subⁿ of Lots 2nd 3rd

BACK CONCESSION
OF THE BEAUFAIT FARM.
DETROIT, WAYNE COUNTY, MICHIGAN.

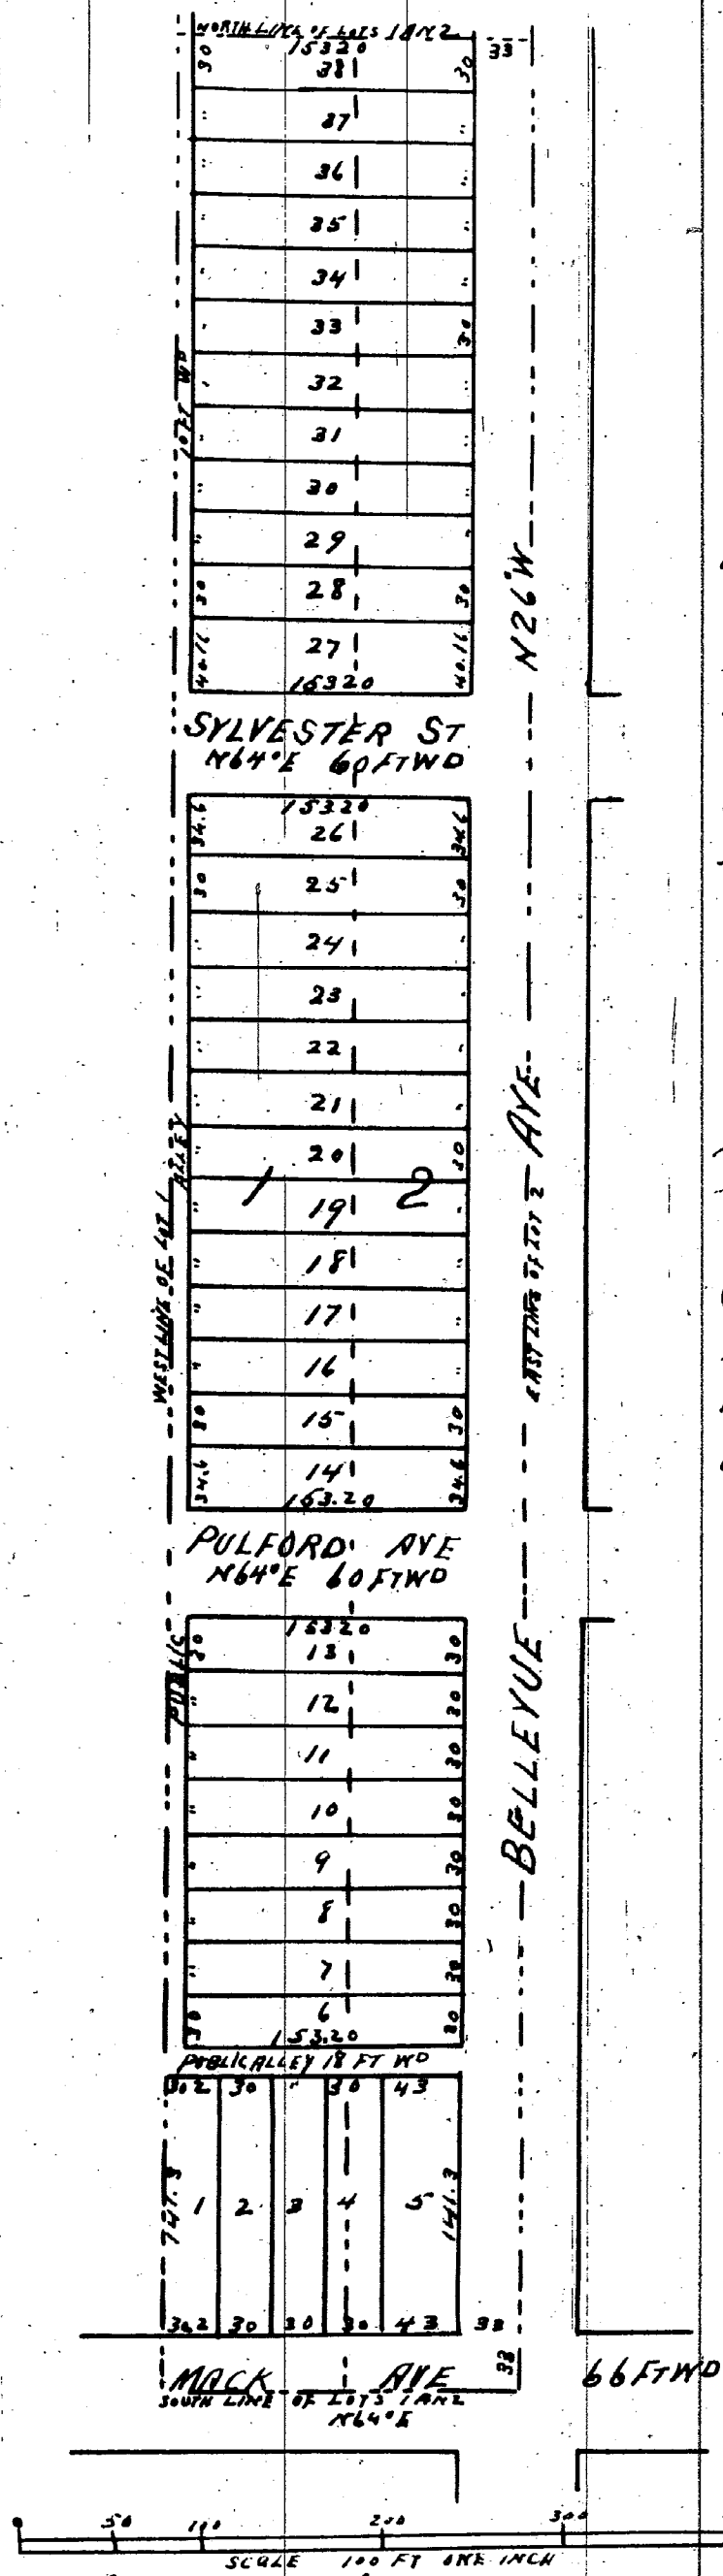

Know all men by these presents that Alexander F. Fischer and Mary Fischer his wife of Detroit Wayne County Michigan do hereby dedicate to the Public the perpetual use of the streets and alleys as represented on the annexed plat of Alex. F. Fischer's Subdivision of Lots One and Two of the Subdivision of Lots Two and Three of the Subdivision of the Back Concession of the Beaufait farm Private claim 19 Detroit Wayne County Michigan Reserving to ourselves our heirs and assigns the Reversion thereof when ever the same may be discontinued according to law Witness our hands and seals this 7th day of May A.D. 1887

In presence of
Adam Schutte
Imigul Zgubler

Alexander F. Fischer
Mary Fischer

State of Michigan } ss
County of Wayne }

On this 7 day of May A.D. 1887 before me the subscriber a Notary Public in and for said County personally appeared the above named Alexander F. Fischer and Mary Fischer his wife proprietors and James W. Daly for Jerome & Daly Surveyors to me known to be the persons described in and who executed the above instrument and Surveyors certificate and acknowledged the same to be their free act and deed.

Adam Schutte
Notary Public
Wayne County Michigan

State of Michigan } ss
County of Wayne }

We James H. Vinger Dep. Register of Deeds and Jerome & Daly Surveyors hereby certify that we have separately carefully compared this duplicate plat with the Original plat of Alex. F. Fischer's Subdivision of Lots 1 and Two of the Subdivision of Lots 2 and 3 Back Concession of the Beaufait farm Private claim 19 Detroit Wayne County Michigan and that it is an exact duplicate thereof and of the whole of such plat

Examined and Approved
May 9 1887
H. R. Pratt
Deputy Auditor Genl.

Jerome & Daly Surveyors

REGISTER'S OFFICE } ss
COUNTY OF WAYNE }

Received for Record the 3rd day
of October A.D. 1887 at 3
o'clock P.M. and Recorded in Liber
11 of Plats on Page 8

James H. Vinger
Dep. REGISTER

I hereby certify that this plat is a correct copy of the plat now on record in the Register of Deeds office being made under the supervision of the Auditor General by tracing the plat on record and affixing thereto a carefully compared copy of the dedication and certificate

Dated this 31st day of August 1910

John B. LeSautain
Clerk and Gen. Dep.

We hereby certify the above plat to be correct
Detroit May 1st 1887 Jerome & Daly
Surveyors

Approved October 1st 1887
William H. Langley
Thomas M. Pratt
Alexander Chapoton

Board of Public Works
CITY OF
DETROIT