11052

K N O W A L L M E N by these presents that I Genevieve Furgason Proprietor has caused to be made the accompanying Map or Plat of Furgasons Subdivision of a tract being a portion of land taken from Private Claim No 114 lying South of the Rouge Range and west of the Detroit and Monroe Road in the Township of Ecorse County of Wayne and State of Michigan known and described as follows to wit Beginning at a stake standing eight hundred feet from the intersection of a fence of the south Bulkhead of the Rouge River Bridge with the west line of the Detroit and Monroe Road on a Course of south twenty eight degrees twenty minutes west and fourteen feet and forty nine hundredth of a foot North sixty one degrees west from said west line of the Detroit and Monroe road Thence North sixty one degrees west five hundred and twenty feet and forty five hundredth of a foot to a stake standing on the east line of a tract belonging to the anchor works Company, thence South twenty nine degrees West five hundred and eighty two feet to a stake thence south sixty one degrees east five hundred and twenty feet and forty five hundredth of a foot to a stakes thence North twenty nine degrees East five hundred and eighty two feet to the place of beginning containing seven acres of land and I do hereby dedicate to the perpetual use of the Public the streets and alleys shown thereon reserving to myself my heirs and assigns the reversion and reversions thereof whenever discontinued by law And I together with E. J. Goodell Surveyor hereby certify that the Plat is correct according to said Survey.

Witness our hands and seals this 4th day of August 1887

In presence of

Thomas N Somers — Genevieve Furgason — L S — Proprietor

Henry F Furgason — E. J. Goodell — L S — Surveyor

State of Michigan } ss
County of Wayne }

On this 4th day of August A D. 1887 before me the subscriber a Justice of the Peace in and for the County of Wayne personally appeared the above named Genevieve Furgason and E J Goodell Surveyor to me known to be the persons described in and who executed the foregoing instrument and acknowledged the same to be their free act and deed

Thomas N Somers
Justice of the Peace
in and for the County of Wayne

"F U R G A S O N ' S S U B D I V I S I O N"
of a portion of Private Claim No 114 South of the Rouge River and west of the Detroit and Monroe Road.

Examined and approved
August 6th 1887
N P Pratt
Deputy Auditor Genl.

State of Michigan } ss
County of Wayne }

We Michael P Raule Register of Deeds and E J Goodell Surveyor hereby certify that we have separately carefully compared this duplicate Plat with the original plat of Furgasons Subdivision and that it is an exact duplicate thereof and of the whole of such map or plat

M P Raule } Register of Deeds
E. J. Goodell } Surveyor

REGISTER'S OFFICE } ss
COUNTY OF WAYNE }

Received for Record the 17th day of September A. D. 1887 at 3 o'clock P. M. and Recorded in Liber 11 of Plats on Page 4

M P Raule
REGISTER

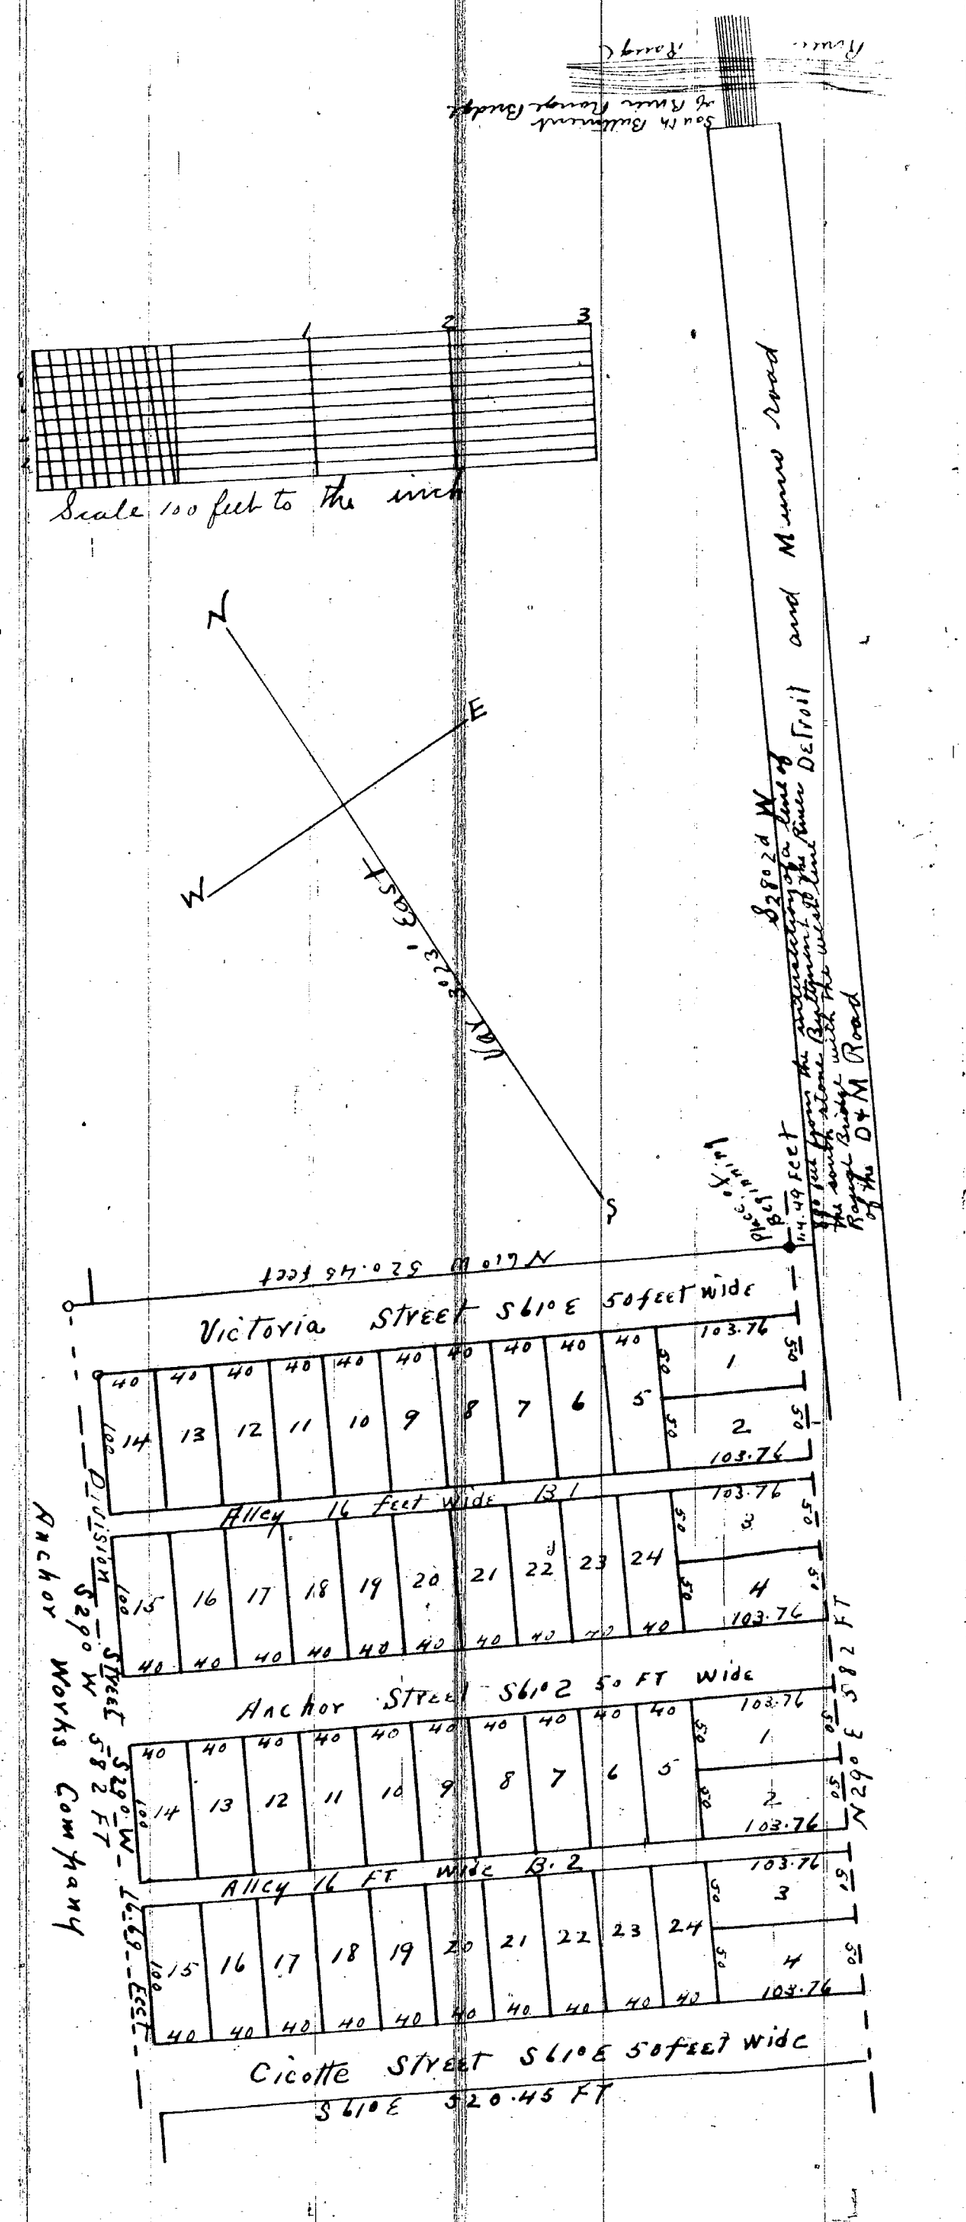

I hereby certify that this plat is a correct copy of the plat now on record in the Register of Deeds office being made under the supervision of the Auditor General by tracing the plat on record and affixing thereto a carefully compared copy of the dedications and certificates

Dated this 30th day of August 1910

John B La Fountain
Clerk Aud Gen's Dept