


Recd for Record Sept. 17, 1870 at 5 O'clock P.M.
Along Eaton Register

11054

SANDERSON'S SUBDIVISION.
OF BLOCK 25
JOSEPH CAMPAU FARM.

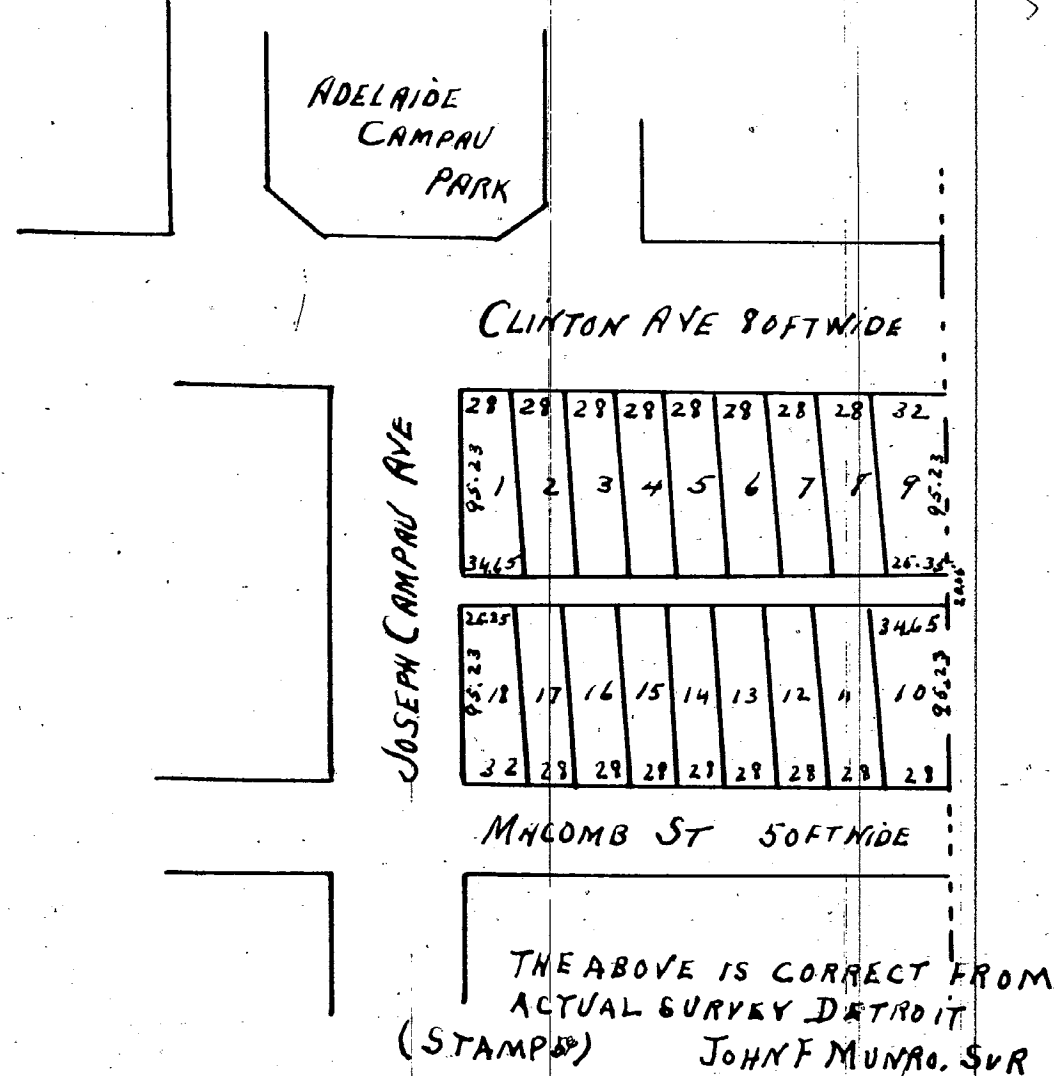

Approved Sept 14th 1870

M. F. Dickinson S. N. Ford

Know all men by these presents that I Walter Sanderson of Detroit Wayne County Michi-
gan have caused the annexed plat or map of Sanderson's Subdivision of Block No twenty
five (25) of the Joseph Campau farm Private Claim number six hundred and nine
(609) to be made by John F Munro Surveyor and do hereby a dept the same and
dedicate to the use of the Public the alley therein laid out reserving to myself the
reversion thereof whenever the same shall be discontinued by law

Witness My hand and seal this eighth day of September 1870

In presence of
Philip G Gray
Along Eaton

Walter Sanderson

State of Michigan }
County of Wayne }

On this eighth day of September A.D. 1870 before me a Notary
Public in and for said County personally came the above
named Walter Sanderson known to me to be the person who executed the above plat
and acknowledged the same to be his free act and deed

Along Eaton
Notary Public
Wayne Co Mich

This is to certify that the above plat has been
compared with the original plat of record in the
office of Register of Deeds of Wayne County and
found to be a true copy of the same
A. H. Willmarth
Surveyor

Recd for Record Sept. 1st 1870 at 4 1/2 O'clock P.M.
Along Eaton Register

Approved May 16, 1870

Geo L Frost M. F. Dickinson Commis

Jeremiah Connor of the City of Detroit do hereby adopt the within plat and dedi-
cate the use of the streets and alleys to the public as therein designated reserving
always the reversion to said Connor of the said streets and alleys should they
ever be discontinued by law

Dated September 1st A.D. 1870

Signed and sealed in presence of
John H Mc Guire
Henry Campau

Jeremiah Connor

State of Michigan }
County of Wayne }

On this 1st day of September A.D. 1870 personally appeared
before me a Notary Public in and for said County Jeremiah
Connor to me known to be the person who executed the foregoing instrument and
acknowledged the same to be his free act and deed

John H Mc Guire
Notary Public
Wayne Co Mich

I hereby certify that these plats are (Stamp 58)
correct copies of the plats now on
record in the Register of Deeds
office being made under the supervision
of the Auditor General by tracing the
plats on record and affixing thereto
carefully compared copies of the
dedications and certificates
Dated this 1st day of August 1910

Commis
on Plan

I hereby certify that these plats are correct copy of the plats now on
record in the Register of Deeds office being made under the
supervision of the Auditor General by tracing the plats on record
and affixing thereto a carefully compared copy of the dedications
and certificates

Dated this 1st day of August 1910

John B Hartman
Clerk Aud Gen Dept 1910

Approved September 5th 1870

J N Ford M F Dickinson Commissioner on Plans

Know all men by these presents that I Juliana J. W. Backus of the City of Detroit County of
Wayne and State of Michigan do hereby present for Record the Plat herewith annexed being
the Subdivision of part of Out Lot Number Eighty seven (87) of the Woodbridge farm in the City
of Detroit County of Wayne and state of Michigan and do dedicate to the perpetual use of the pub-
lic a certain street and alley laid out therein reserving to myself and heirs and assigns
the reversion thereof whenever the same may be discontinued by law

Dated at Detroit 24th September 1870

Signed & sealed in presence of

Wm W. Backus
Annex E Backus

Juliana J. W. Backus

State of Michigan }
County of Wayne }

On this 24th day of September A.D. 1870. personally appeared before me
a Notary Public in and for said County Juliana J. W. Backus
Known to me to be the person who executed the above instrument and acknowledged the same
to be her free act and deed


Wm W. Backus Notary Public
Wayne County Michigan

(Stamp 5)

I HEREBY CERTIFY THE ABOVE PLAT
TO BE CORRECT EUGENE ROBINSON
CITY SURVEYOR

11056

BACKUS SUBDIVISION.
OF PART OF OUT LOT 87
WOODBIDGE FARM.

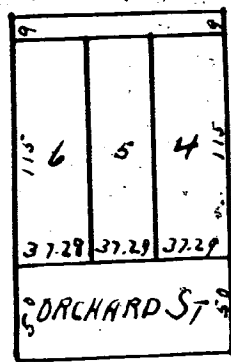


This is to certify that the above plat has been
compared with the original plat of record in the
office of Register of Deeds of Wayne County and
found to be a true copy of the same
A. H. Willmarth
Surveyor

Approved Sept 5th 1870

J N Ford
M F Dickinson

Commissioner on Plans

SUBDIVISION OF
LOTS 52 AND 53 AND THE E 1/2 OF LOT 51.
OF NESSON'S SEC OF THE
LABROSS FARM.

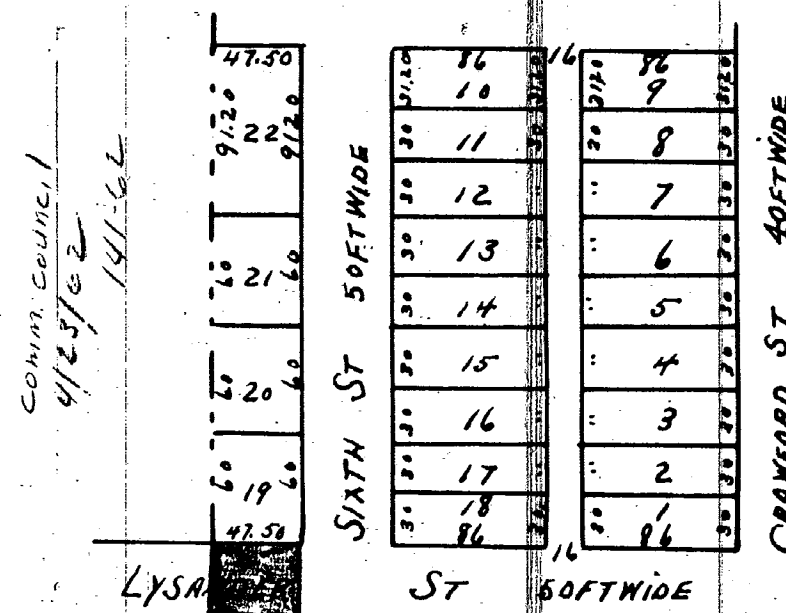

I CERTIFY THE ABOVE TO BE CORRECT
FROM CALCULATION DETROIT
JOHN F MUNRO SUR

11055

This is to certify that the above plat has been
compared with the original plat of record in the
office of Register of Deeds of Wayne County and
found to be a true copy of the same
A. H. Willmarth
Surveyor

Recd for Record September 26th 1870 at 8 3/4 O'clock A.M.
Along Eaton Register