


THE C. NEFF ESTATE
SUB OF THAT PART OF THE WEST HALF
OF P. C. 344
between Jefferson Ave and Mack Road
Grosse Pointe, Wayne Co Mich.

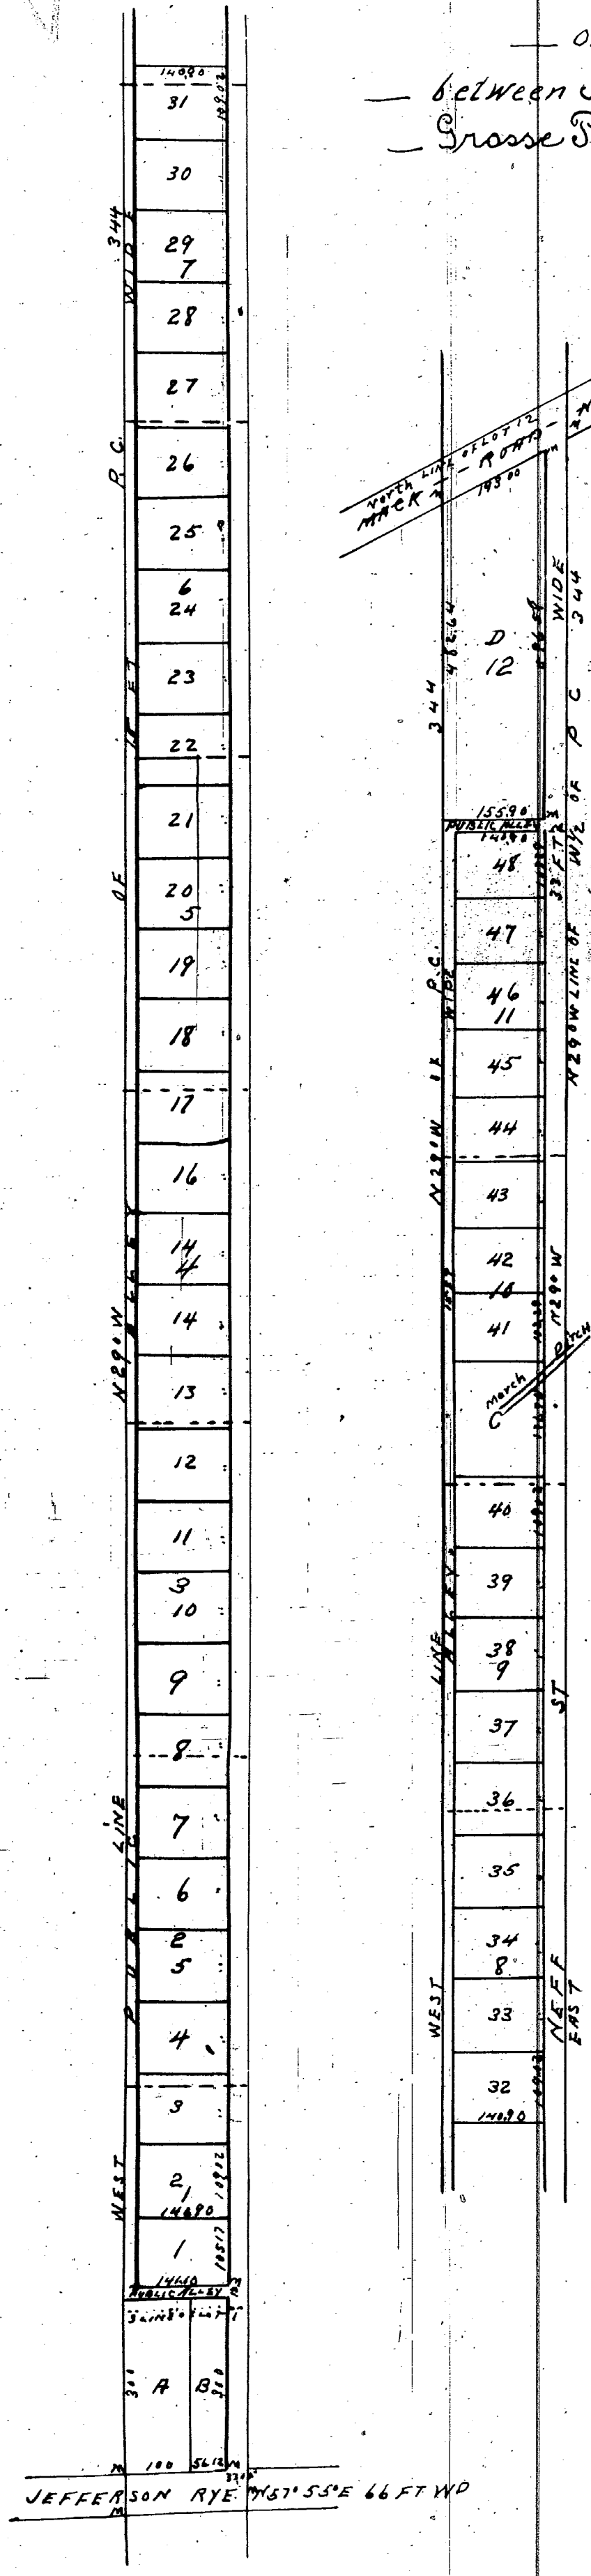

We hereby certify that the plat herein delineated is a correct one and that permanent monuments consisting of White Oak stakes have been planted at points marked 1/4" as shown shown at all angles in the boundaries of the land platted and at all intersections of streets & streets and alleys.

Thomas Campau & Son
Surveyors

State of Michigan
County of Wayne

Edwin A. Neff, Register of Deeds & Thomas Campau & Son
surveyors hereby certify that we have each carefully compared this copy with the
original plat of the C. Neff Estate subdivision of Lots 1 to 32 inclusive subdivisions of
the West Half of P. C. 344 and the Center line of said plat at that point of said
P. C. lying between the south line of Lot 1 and the Center line of Jefferson Avenue Township
of Grosse Pointe, Wayne County Michigan and that it is an exact copy thereof and of
the whole of such original plat as shown.

Edwin A. Neff, Register of Deeds
Thomas Campau & Son Surveyors

REGISTERS OFFICE
COUNTY OF WAYNE
Received by Record the 13th day
of March A. D. 1891 at 3 o'clock
P. M. and Recorded in Liber
154 Page 231

Edwin A. Neff, Register of Deeds
March 11 - 1891
Deputy Auditor General,
State of Michigan

I hereby certify that this plat is a correct copy of the plat
now on record in the Registry of Deeds office being made
under the supervision of the Auditor General by tracing
the plat on record and affixing thereto a carefully
compared copy of the dedication and certificate
Dated this 27th day of Sept 1910

John B. Le Fournier,
Clerk and Gen. Dep.

Know all men by these presents that we George Neff, John Neff, Martha
Hamilton, Amelia & Josephine Neff, William A. Neff (unmarried)
Melville Neff Lewis Neff, unmarried Edward A. Neff, unmarried
Abel Lewis & Legatee of Chrysophus Neff deceased late of the Township
of Grosse Pointe, Wayne County Michigan and Josephine Neff wife
of George Neff, Catharine Neff wife of John Neff have caused to
be made for record this map of the C. Neff Estate subdivisions
of Lots 1 to 32 inclusive subdivisions of the West Half of P. C. 344 between
Jefferson Avenue & Mack Road also that parcel of said P. C. lying
between the south line of Lot 1 and the center line of Jefferson Avenue
Township of Grosse Pointe Wayne County Michigan by Thomas
Campau & Son Surveyors and we hereby adopt the same and dedicate
the streets and alleys shown for the use of the public
Witness our hands & seal this seventh day of
March A. D. 1891 at 3 o'clock P. M.

In presence of
George Neff
Josephine Neff
John Neff
Catharine Neff
Martha Hamilton
Amelia A. Hamilton
William A. Neff
Melville Neff
Abel Lewis
Edward A. Neff

On this seventh day of March A. D. 1891 at 3 o'clock P. M.
and thirty one before me the undersigned Notary Public in and for said
County personally appeared George Neff and Josephine Neff his wife
John Neff Catharine Neff his wife Martha Hamilton Amelia A. Hamilton
William Neff, Melville Neff, Abel Lewis Neff, Edward A. Neff known
to me to be the same persons who executed the above instrument and
who severally acknowledged the same to be their free act and deed

Robert Crombley
Notary Public Wayne Co Mich