


L. GRANDY'S

Sub of LOTS 63 & 65

JOSEPH CAMPAN FARM.

P.C. 609.

DETROIT, WAYNE COUNTY, MICHIGAN

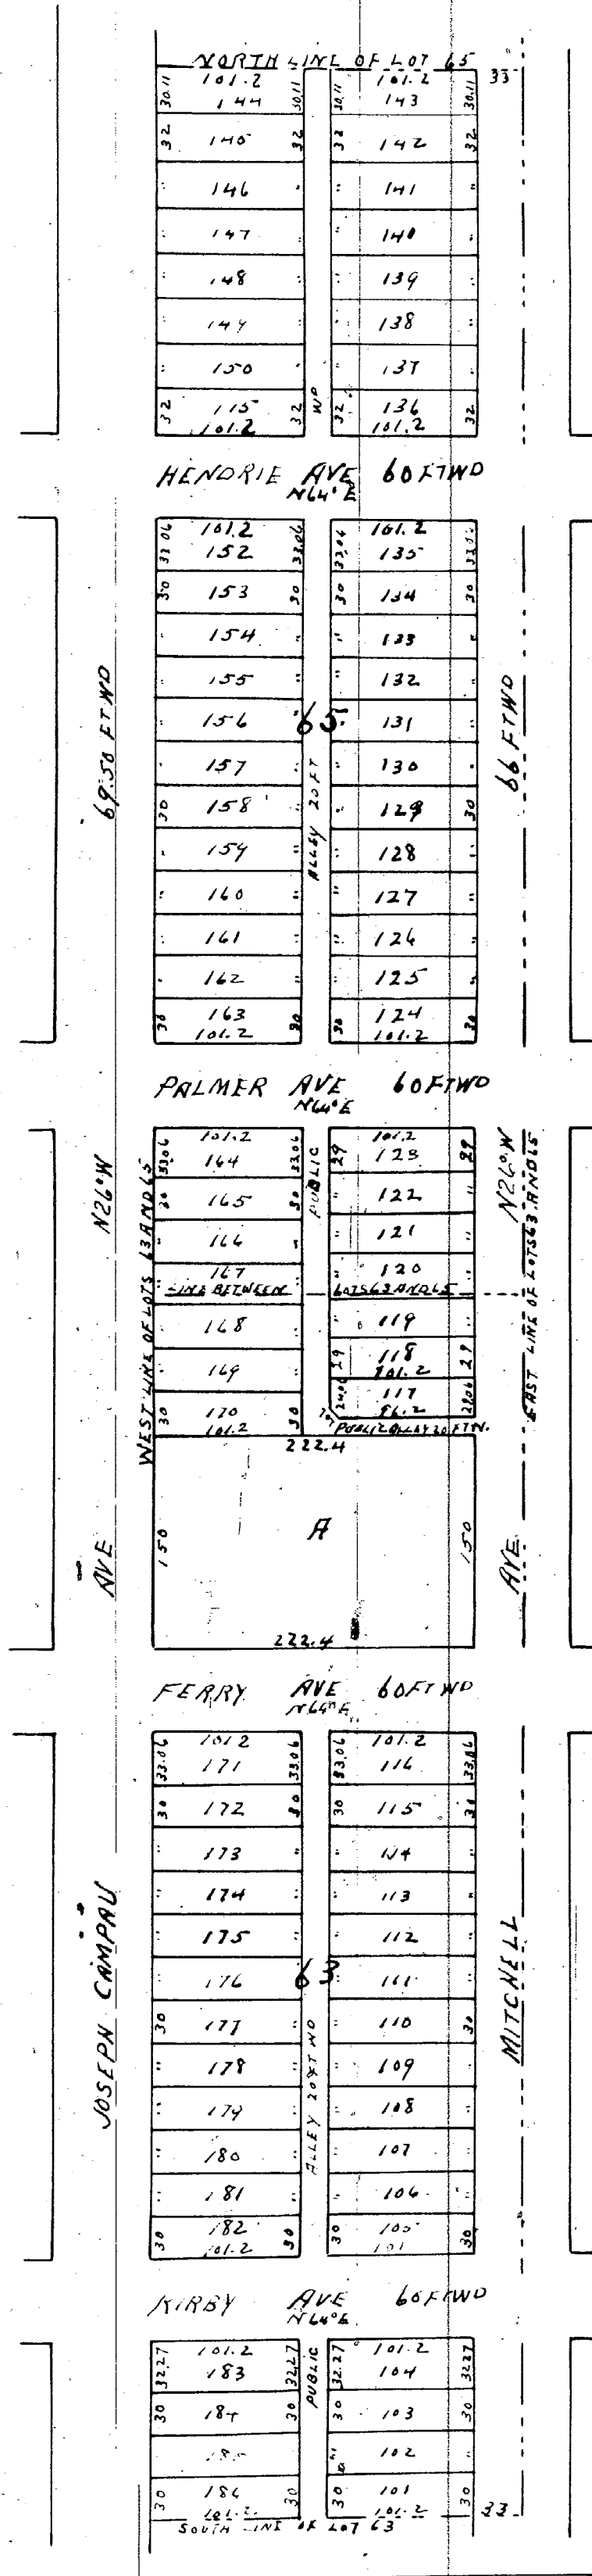

We hereby certify the above plat to be correct
 Detroit September 24th 1887 Jerome & Daly
 Surveyors

Know all men by these presents that Levi Grandy and Mary J. Grandy his wife of Detroit Wayne County Michigan do hereby dedicate to the Public the perpetual use of the streets and alleys (when not already dedicated) as represented on the annexed plat of L. Grandy's Subdivision of Lots sixty Three and sixty Five of the Subdivision of the Joseph Campan Farm Private Claim 609, Detroit Wayne County Michigan reserving to ourselves our heirs and assigns the reversion thereof whenever the same may be discontinued according to law Witness our hands and seals this 26th day of September A.D. 1887.

In presence of
 William Stoll
 Herman Stoll

Levi Grandy
 Mary J. Grandy

State of Michigan }
 County of Wayne }

On this 26th day of September A.D. 1887 before me the Subscriber a Notary Public in and for said county personally appeared the above named Levi Grandy and Mary J. Grandy his wife proprietors and James W. Daly for Jerome & Daly Surveyors to me known to be the persons described in and who executed the above instrument and Surveyors certificate and acknowledged the same to be their free act and deed.

William Stoll
 Notary Public
 Wayne Co
 Mich

State of Michigan }
 County of Wayne }

We M P Rauls Register of Deeds and Jerome & Daly Surveyors hereby certify that we have separately carefully compared this duplicate plat with the Original plat of L. Grandy's Subdivision of Lots 63 and 65 of the Subdivision of the Joseph Campan Farm P.C. 609 Detroit Wayne County Michigan and that it is an exact duplicate thereof and of the whole of each plat.

M P Rauls Register
 Jerome & Daly Surveyors

Examined and approved
 September 27 1887
 H B Pratt
 Deputy Auditor Genl

Approved October 18 1887
 William H Langley
 Thomas Mc Grath
 Alexander Chapaton
 Board of Public
 Works of the
 City of Detroit

I hereby certify that this plat is a correct copy of the plat now on record in the Register of Deeds office being made under the supervision of the Auditor General by tracing the plat on record and affixing thereto a carefully compared copy of the dedication and certificates Dated this 31st day of August 1910

REGISTER'S OFFICE }
 COUNTY OF WAYNE }
 Received for Record the 24th day
 of October A.D. 1887 at 3.06
 o'clock P. M. and Recorded in Liber
 11 of Plats on Page 10
 M P Rauls
 REGISTER

John B La Lantaine
 Clerk and Gen Rept