


Lockerman's Subdivision

of 5.22 Acres in Private Claim No 340

Springwells, Wayne County, Michigan

T. 2. S., R. 11, E.

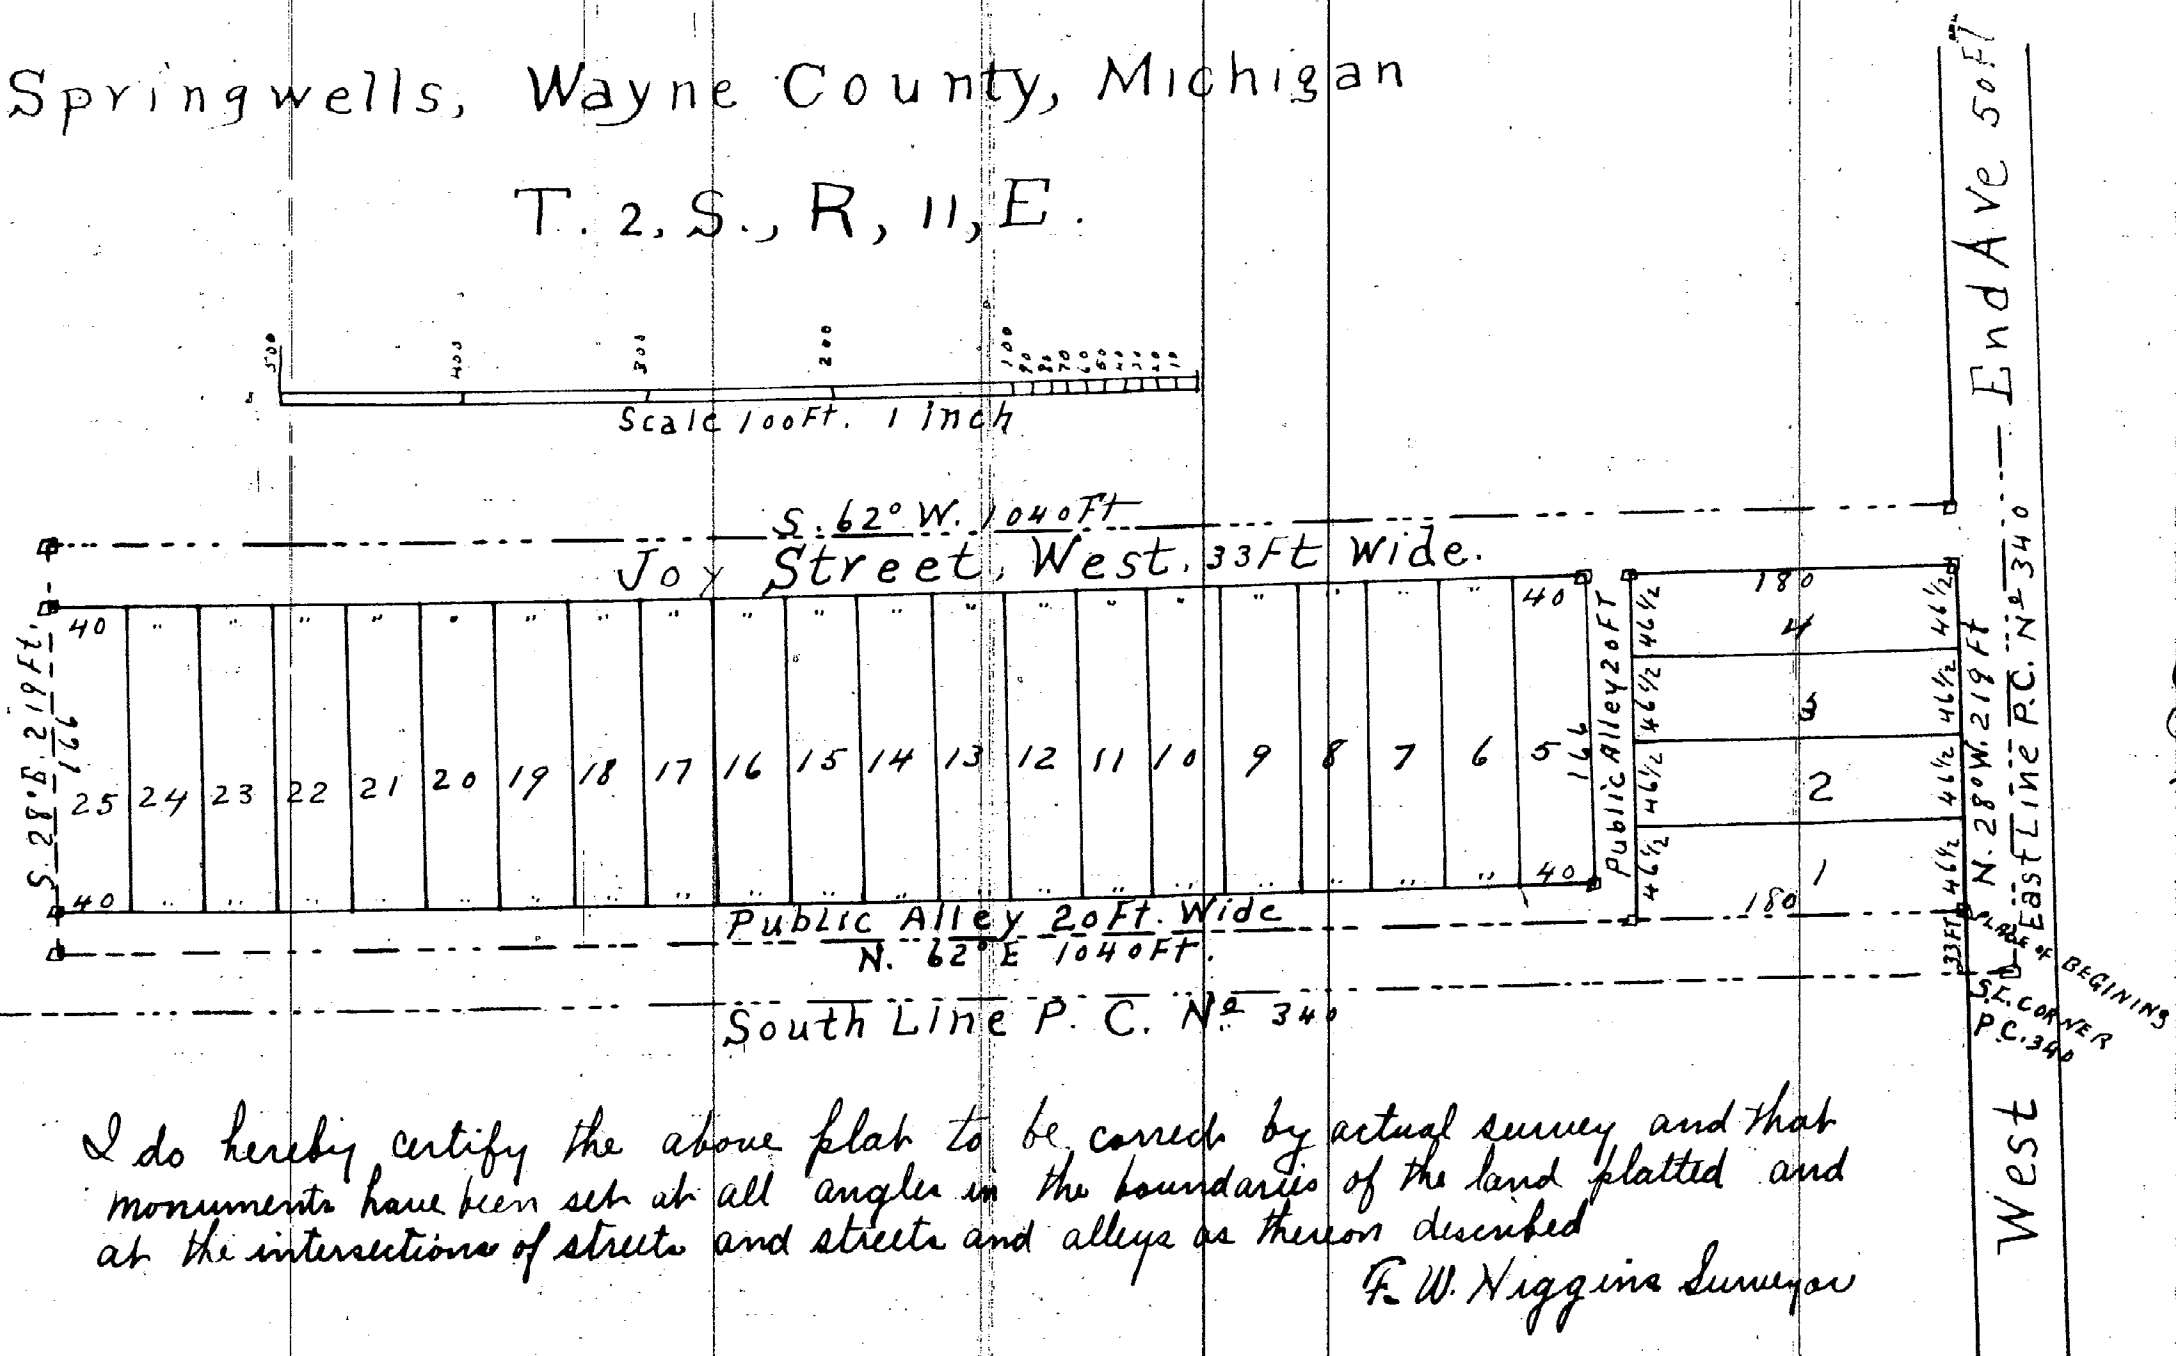

Permanent Monuments consisting of cedar Posts six inches in diameter, with six inch iron spikes driven into upper end at each point of intersection of lines have been located in the ground at all angles in the boundaries of the land platted, and at all the intersections of streets or streets and alleys as shown on the plat at points marked o

I do hereby certify the above plat to be correct by actual survey and that monuments have been set at all angles in the boundaries of the land platted and at the intersections of streets and streets and alleys as thereon described

F. W. Higgins Surveyor

Know all men by these presents that we Gustave Lockerman and Henrietta Lockerman his wife of the township of Springwells Wayne County Michigan have caused a survey and subdivision to be made of the land embraced in this Plat which comprises a part of Private Claim No 340 Township of Springwells Wayne County Michigan commencing on the westerly line of West end Avenue as heretofore laid out 53 feet northward from the south line of said Private Claim 340 thence north 28° West along the westerly line of said West end Avenue 219 feet thence south 62° West 1040 feet thence south 28° East 219 feet thence North 62° East 1040 feet to place of beginning said Subdivision and Plat thereof to be known as Lockerman's Subdivision of 5.22 Acres in Private Claim No 340 Springwells Wayne County Michigan T. 2. S. R. 11. E. and we do hereby dedicate to the public the perpetual use of the streets and alleys thereon laid down to be used as such and for no other whatever, reserving to ourselves our heirs successors or assigns the reversion thereof whenever the same may be discontinued by law

In presence of
Frank Higgins
Ella L. Higgins

Gustave Lockerman
Henrietta Lockerman

State of Michigan } SS
County of Wayne }

On this 23d day of December A. D. 1887 before me a Notary Public in and for said County personally appeared Gustave Lockerman and Henrietta Lockerman his wife of Springwells, Wayne County, Michigan to me known to be the same persons who executed the foregoing instrument who severally acknowledged the same to be their free act and deed

Fredrick W. Higgins
Notary Public Wayne County Michigan

Examined and approved
December 30, 1887
H. P. Pratt Deputy Auditor Gen'l

State of Michigan } SS
County of Wayne }

We M. P. Paulo Register of Deeds and F. W. Higgins Surveyor, hereby certify that we have each carefully compared this copy with the original plat of Lockerman's Subdivision of five and twenty two hundredths (5.22) acres in Private Claim Number three hundred and forty (340) Township of Springwells Wayne County Michigan T. 2 S R 11 E and that it is an exact copy thereof and of the whole of such original Map or Plat

M. P. Paulo Register of Deeds
F. W. Higgins Surveyor

I hereby certify that this plat is a correct copy of the plat now on record in the Register of Deeds office being made under the supervision of the Auditor General by tracing the plat on record and affixing thereto a carefully compared copy of the dedication and certificate

Dated this 1st day of Sept 1910

John B. La Fountain
Clerk and Gen. Supt

REGISTER'S OFFICE } SS
COUNTY OF WAYNE }
Received for Record the 7th day
of June A. D. 1888 at 3:06
P. M. and Recorded in Liber
49
Plat Book Page 49
M P Paulo
REGISTER