


11061

FICK AND HARVEY'S
Sub of Lot 4 of Haggerty's Sub of
part of PC 343 and Lots 14 & 15 of
P.C. 60. — SPRINGWELLS WAYNE CO. MICH. —

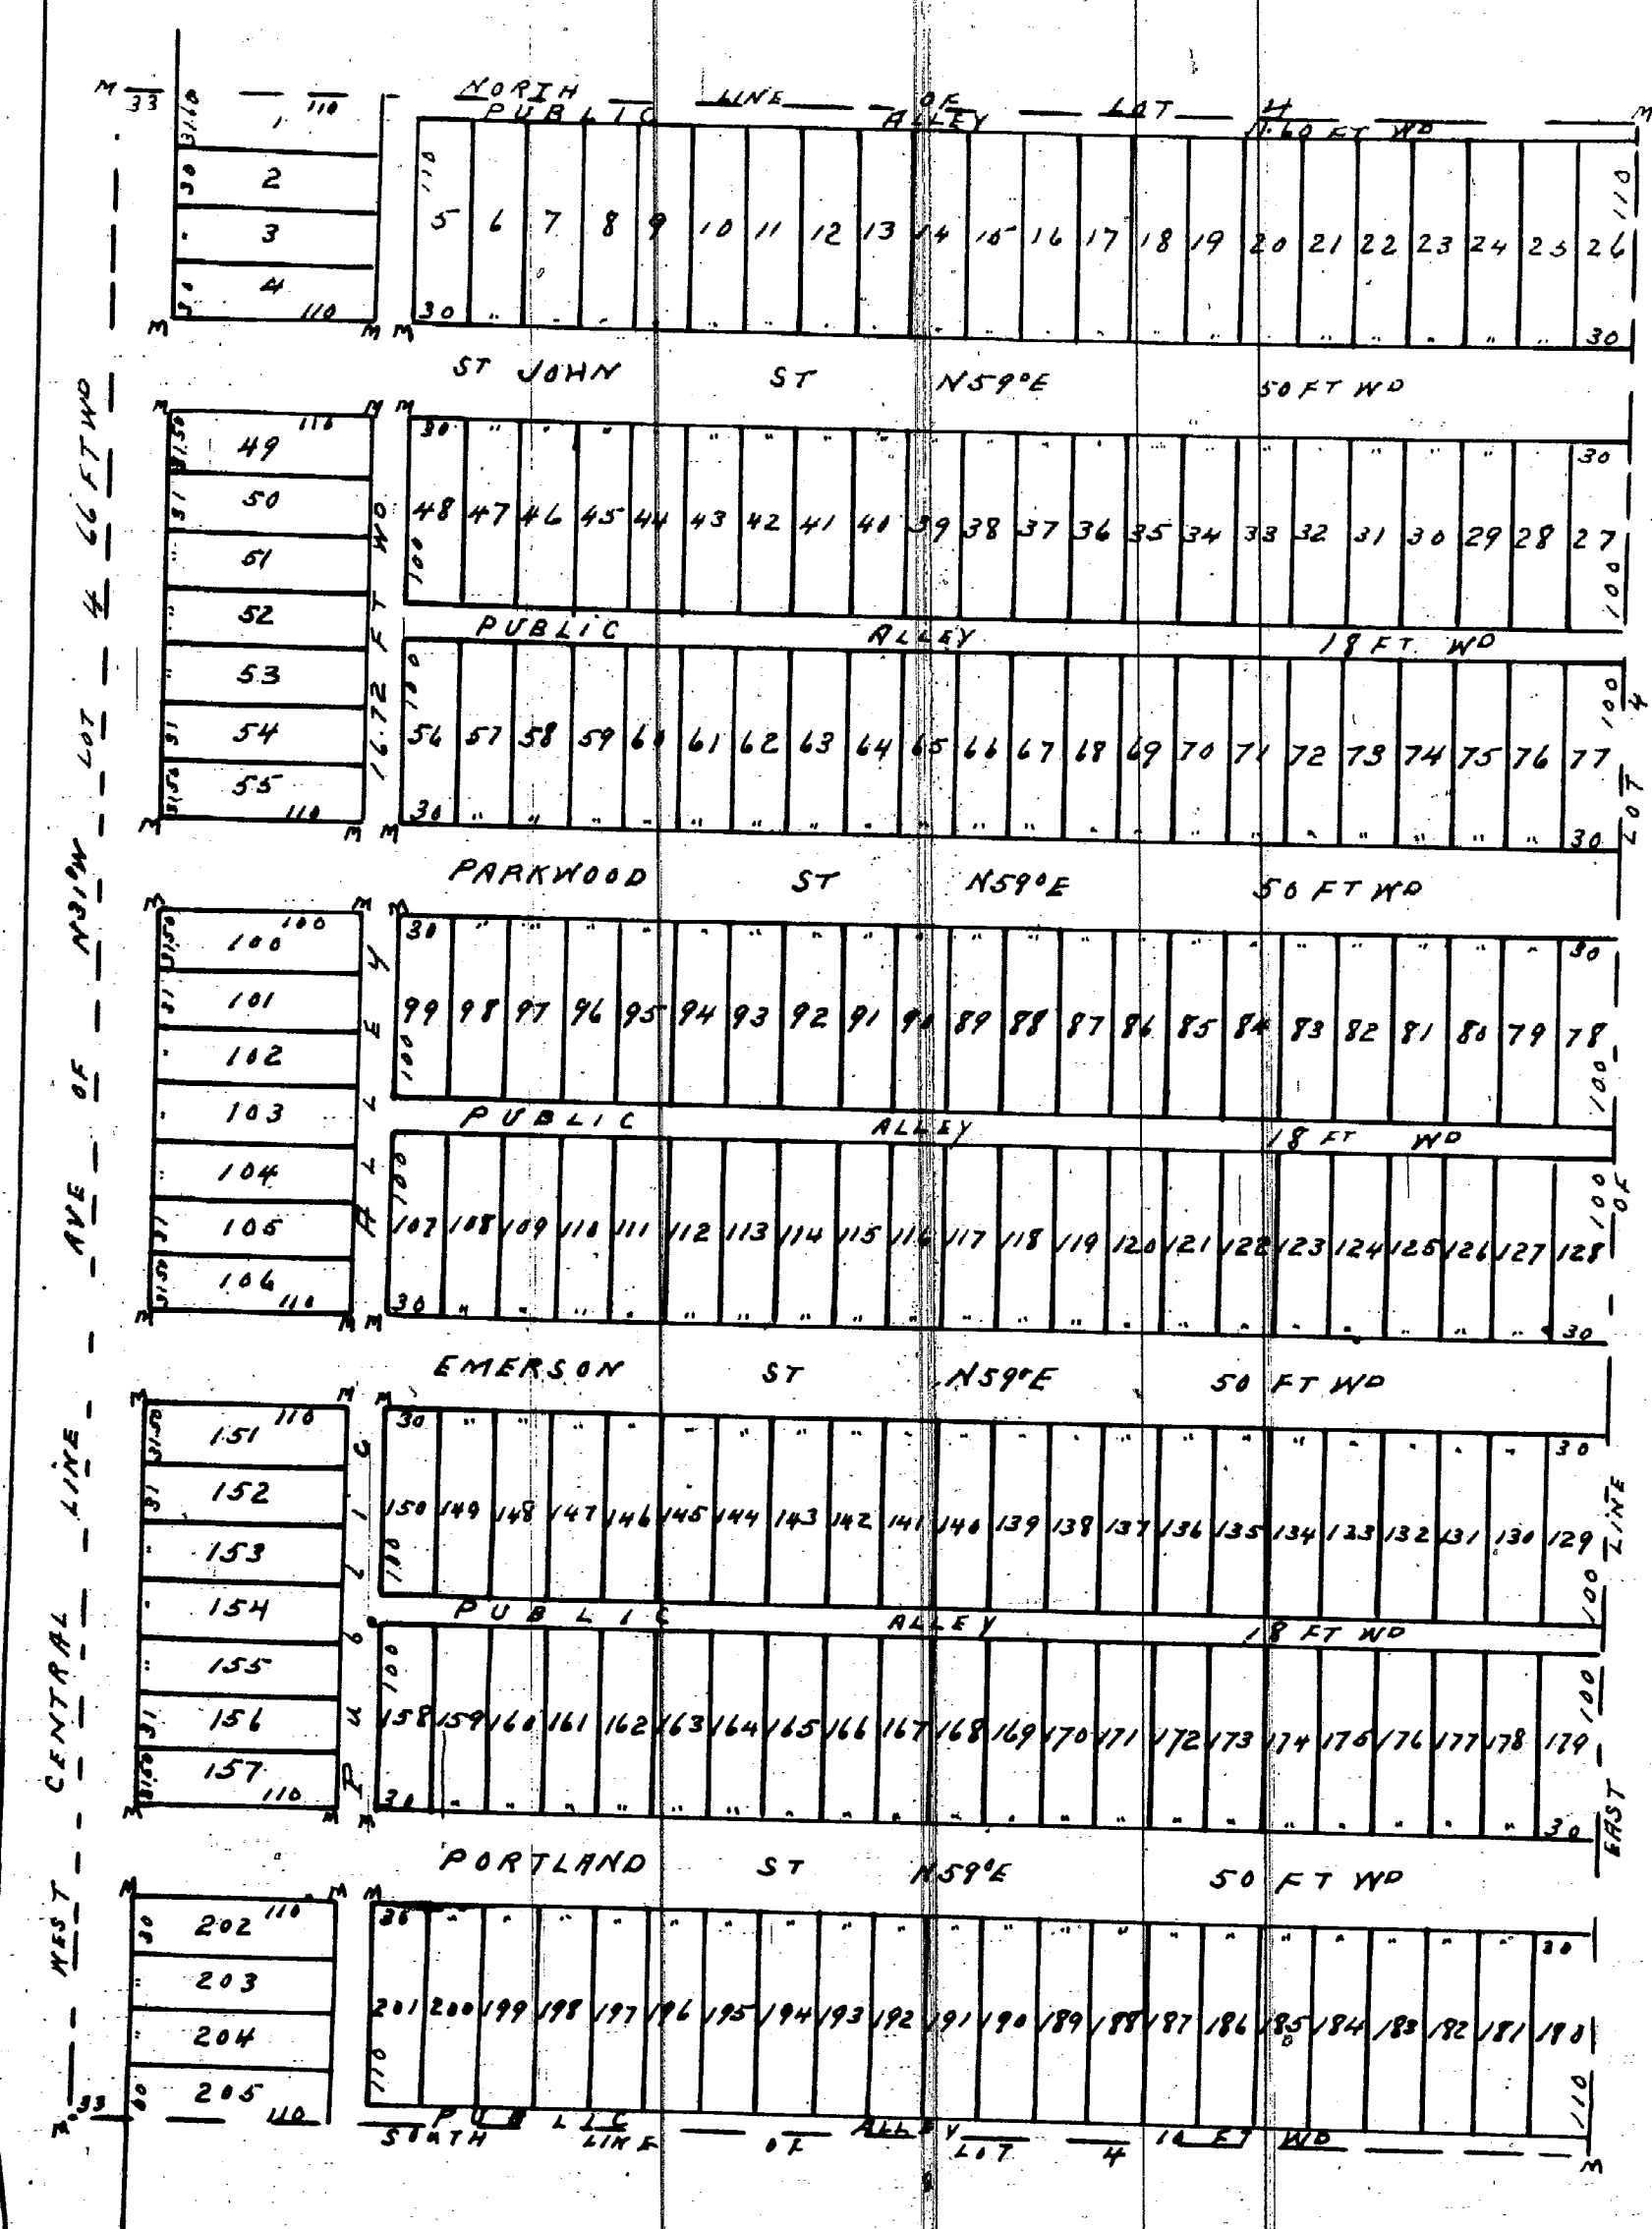

SCALE ONE INCH = 100 FEET

I hereby certify that this plat is a correct copy of the plat now on record in the Registry of Deeds office being made under the supervision of the Auditor General by tracing the plat on record and affixing there to a carefully compared copy of the dedication and certificates
Dated this 26th day of Sept 1910

John B La Fountaine
Clerk And Gen. Supt

I hereby certify that the plat hereon delineated is a correct one & that permanent monuments consisting of White Oak stakes have been planted at points marked "M" as thereon shown at all angles in the boundaries of the land planted at all intersections of streets or streets & alleys
John McLaughlin
Surveyor

State of Michigan }
County of Wayne } ss

We Elgin A Heames Dep Registrar of Deeds & John McLaughlin Surveyor hereby certify that we have each carefully compared this copy with the original map or plat of Fick & Harvey's subdivision of lot four (4) of Haggerty's subdivision of part of Private Claim 543 & lots fourteen (14) & fifteen (15) of Private Claim 60 Springwells Wayne County Michigan & that it is an exact copy thereof & of the whole of such original map or plat
Elgin A Heames Dep Registrar of Deeds
John McLaughlin Surveyor

Examined & Approved
February 16 1891
N. P. Pratt
Deputy Auditor General

Know all men by these presents that we Lem J Fick and Elizabeth S Fick his wife, Edward E Harvey and Henrietta S Harvey his wife have caused to be made for record this map of Fick and Harvey's subdivision of lot four (4) of Haggerty's subdivision of part of Private Claim 543 and lots fourteen (14) & fifteen (15) of Private Claim 60 Springwells, Wayne County Michigan by John McLaughlin Surveyor & we hereby adopt the same for record & dedicate the streets & alleys shown for the use of the public
In presence of
C K Latham
E C Harvey
Witness our hands & seals this
twenty seventh day of January
A.D. Eighteen hundred & ninety one
Lem J Fick
Elizabeth S Fick
Edward E Harvey
Henrietta S Harvey

State of Michigan }
County of Wayne } ss
On this twenty seventh day of January
A.D. Eighteen hundred & ninety one before me the
subscriber a Notary Public in and for said County
personally appeared Lem J Fick & Elizabeth S
Fick his wife Edward E Harvey & Henrietta S
Harvey his wife known to me to be the same
persons who executed the above instrument & who
acknowledged the same to be their free act & deed
C K Latham
Notary Public Wayne Co Mich

REGISTER'S OFFICE }
COUNTY OF WAYNE } ss
Received for Record the 20th day
of Feb A.D. 1891 at 3²²
o'clock P.M. and Recorded in Liber
15 of Plate on Page 13
Elgin A Heames
Dep. Register