


11065

10516

SHEAHAN'S
 SUB^d OF LOTS 532, 533, 534 AND 535
 of J.W. Johnston's Sub^d
 of part of the
PORTER & CAMPAN FARMS
 North of Michigan Ave
 DETROIT WAYNE CO. MICH.

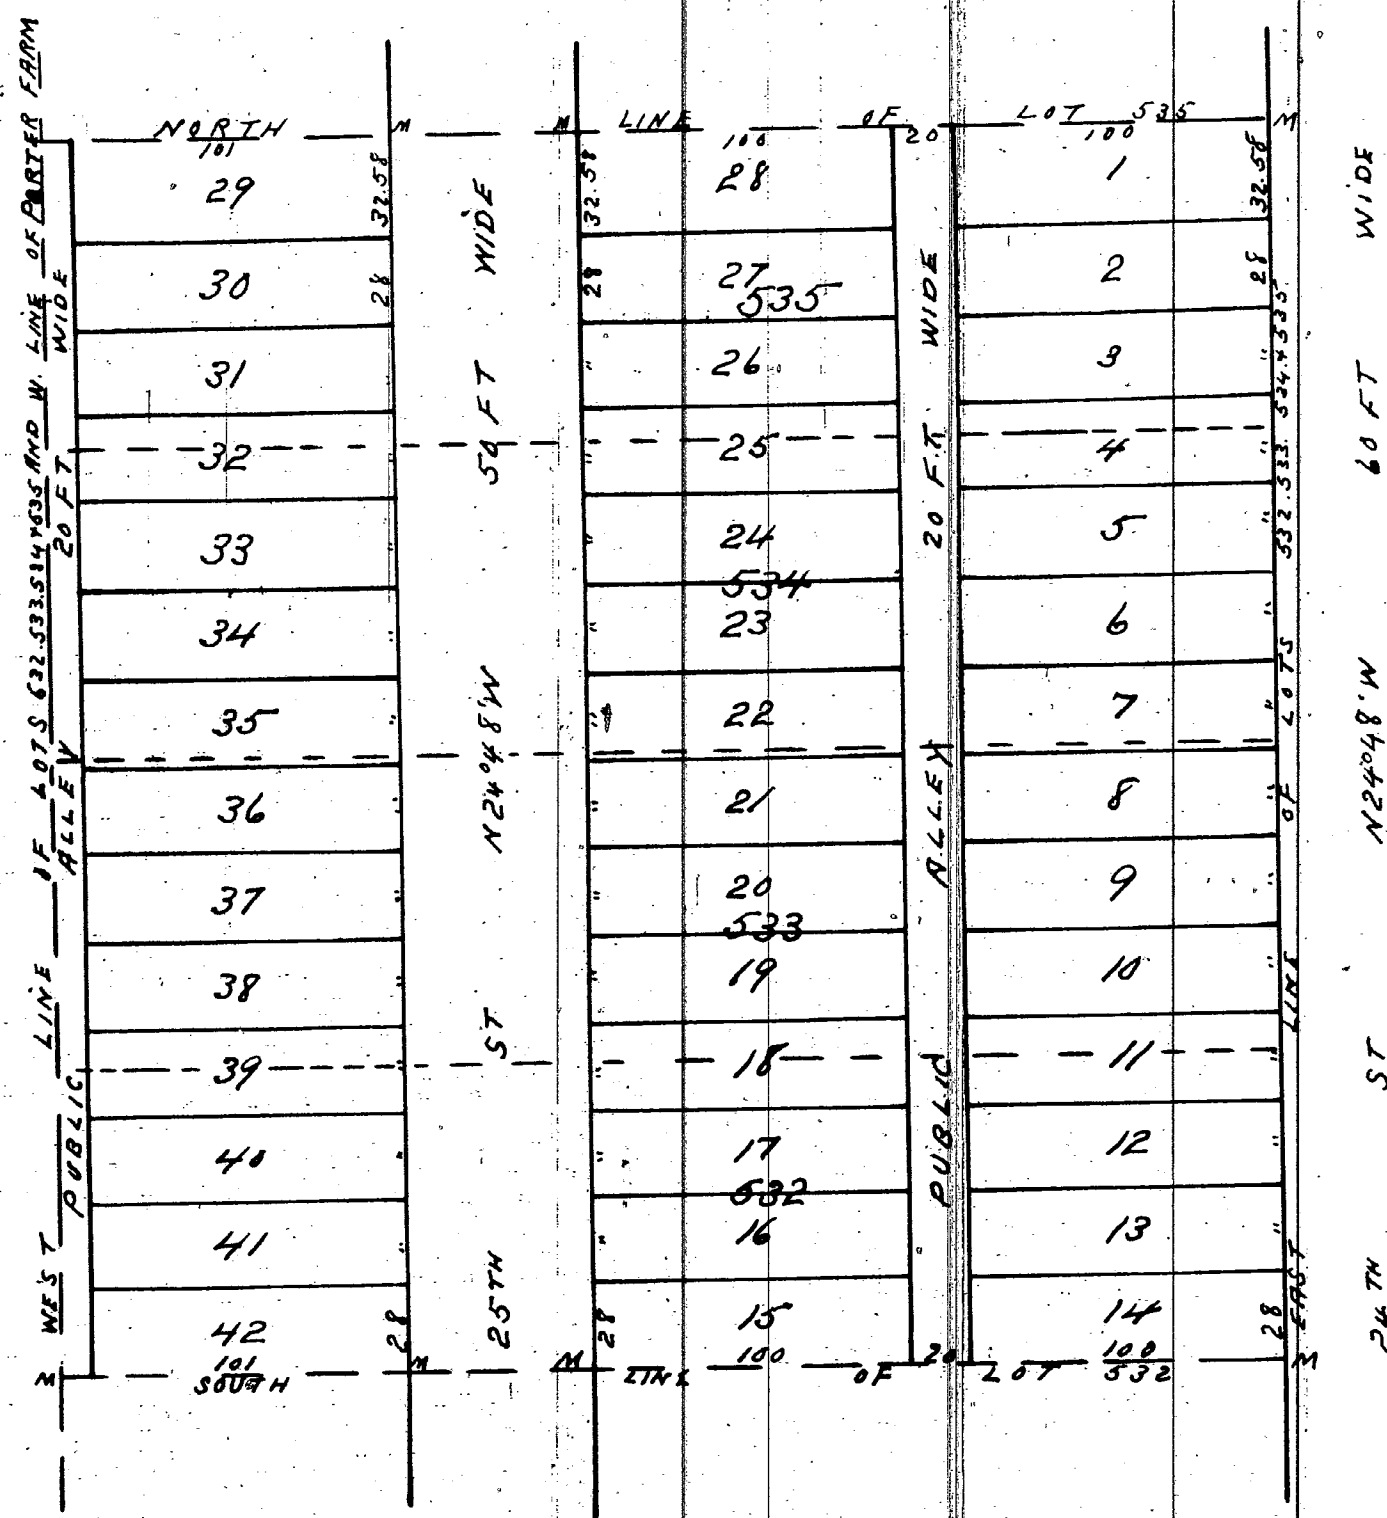

SCALE ONE INCH = 60 FT

I hereby certify that the plat herein delineated is a correct one and that permanent monuments consisting of White Oak stakes have been planted at points marked 'm' as thereon shown at all angles in the boundaries of the land platted and at all intersections of streets or streets and alleys
 Thomas Campan Surveyor

I hereby certify that this plat is a correct copy of the plat now on record in the Register of Deeds office being made under the supervision of the Auditor General by tracing the plat on record and affixing thereto a carefully compared copy of the dedications and certificates Dated this 28th day of Sept 1910

John B La Fountaine
 Clerk and Gen. Dep't

REGISTERS' OFFICE }
 County of Wayne }
 Received for Record the 24th day
 of March A.D. 1891 at 3^o
 o'clock P.M. and Recorded in Liber
 15 of Plate on Page 29
 Elgin A. McNamee
 Dep. REGISTER

Examined & Approved
 March 5 - 1891

Approved March 24th 1891
 Jacob Guthard } Board of
 M. J. Griffin } Public Works
 J. Belliveau } City of Detroit

H. R. Pratt
 Deputy Auditor General

Know all men by these presents that we Thomas Sheahan and Francis Sheahan his wife have caused to be made for record this map of Sheahan's Subdivision of Lots 532, 533, 534 and 535 of J.W. Johnston's subdivision of part of the Porter & Campan Farms North of Michigan Avenue Detroit Wayne County Michigan by Thomas Campan Surveyor & we hereby adopt the same and dedicate the streets & alleys shown for the use of public
 Witness our hands and seals this Third day of March A.D. eighteen hundred and ninety one
 In presence of
 Edward Thorne
 Anthony Grosfield
 Thomas Sheahan L.S.
 Francis Sheahan L.S.

State of Michigan }
 County of Wayne }

On this Third day of March A.D. eighteen hundred and ninety one before me the subscriber a Notary Public in and for said County personally appeared Thomas Sheahan and Francis Sheahan his wife known to me to be the same person who executed the above instrument and who acknowledged the same to be their free act and deed

Anthony Grosfield
 Notary Public Wayne Co.
 Mich

State of Michigan }
 County of Wayne }

McElgin A. McNamee Dep. Register of Deeds & Thomas Campan Surveyor hereby certify that we have each carefully compared this copy with the original plat of Sheahan's Subdivision of Lots 532, 533, 534 & 535 of J.W. Johnston's subdivision of part of the Porter & Campan Farms North of Michigan Avenue Detroit Wayne County Michigan and that it is an exact copy thereof and of the whole of such original map or plat
 Elgin A. McNamee Dep. Register of Deeds
 Thomas Campan Surveyor