


VISGER & SPRAGUE'S SUB
OF LOTS 21 & 22 OF WM B. MORAN'S SUBDIVISION OF A PART
OF REAR CONCESSION OF P.C. 152
HAMTRAMCK WAYNE CO.
MICHIGAN

MASON L. BROWN
ENGINEER & SURVEYOR
22 & 23 HODGES BLOCK
DETROIT MICHIGAN

FEB 27 1891
SCALE 60 FT PER INCH

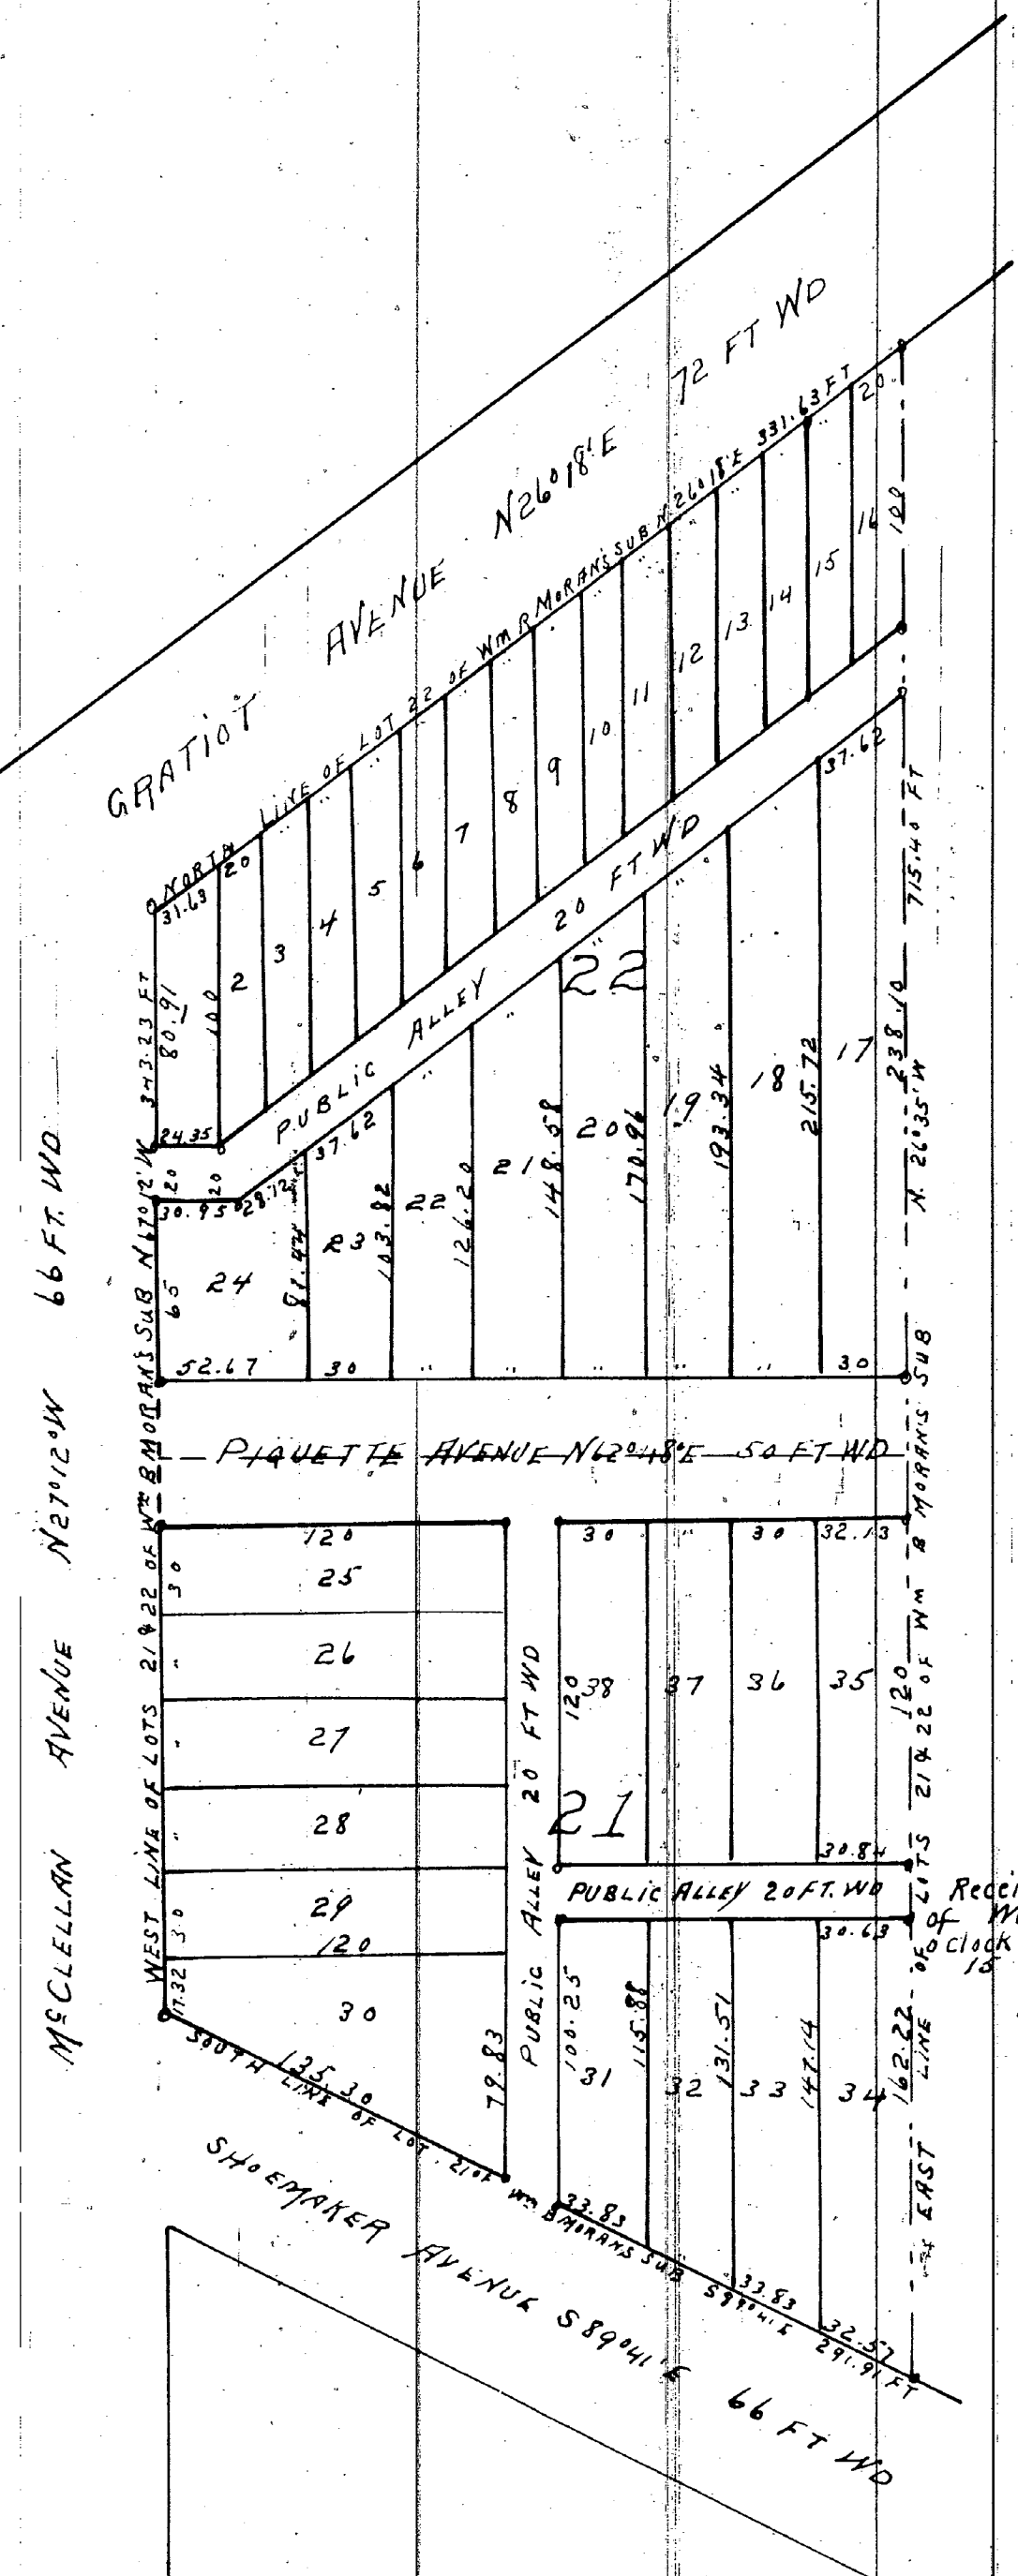

I hereby certify that the above Plat is correct and that Monuments consisting of Oak Stakes 1 1/4 inches square and 15 inches long have been placed in the Ground at all angles in the Boundaries, and at the intersection of all Streets or Streets and Alleys as shown on plat by O
Detroit March 14th 1891.
Mason L. Brown
Engineer and Surveyor

KNOW ALL MEN BY THESE PRESENTS, that WE
JOSEPH S VISGER AND CLARA P VISGER HIS WIFE
THOMAS S SPRAGUE AND ETTIE SPRAGUE HIS WIFE
Have caused the land embraced in the above plat to be surveyed, laid
out and platted to be known as VISGER & SPRAGUE'S SUBDIVISION OF LOTS 21 & 22 OF WM B. MORAN'S
SUBDIVISION OF A PART OF REAR CONCESSION
OF P.C. 152 HAMTRAMCK WAYNE Co. Michigan, and that the Streets and
Alleys shown on said plat are hereby dedicated to the use of the public
Witness our hands and seals this the 14th day of March
A. D. Eighteen Hundred and Ninety One
In presence of
W E Macklin
M J Campbell
Joseph S Visger [L.S.]
Clara P Visger [L.S.]
Thomas S Sprague
Ettie Sprague

STATE OF MICHIGAN }
COUNTY OF WAYNE }
On this the 14th day of March 1891, before
me, a Notary Public in and for said county, personally appeared the
above named JOSEPH S VISGER AND CLARA P VISGER HIS WIFE
THOMAS S SPRAGUE AND ETTIE SPRAGUE HIS WIFE
known to me to be the same persons who executed the above dedication
and who acknowledged the same to be their free act and deed
W E Macklin Notary Public
Wayne County Michigan

REGISTER'S OFFICE }
COUNTY OF WAYNE }
Received for Record, the 24th day
of March A. D. 1891 at 3
o'clock P. M. and Recorded in Liber
15 of Plats on Page 30
Edwin A. Neames
Dep. Register

STATE OF MICHIGAN }
County of Wayne }
We Edwin A. Neames Dep. Register
of Deeds, and MASON L. BROWN Surveyor, hereby
certify that we have each carefully compared this copy with the original
plat of VISGER & SPRAGUE'S SUB OF LOTS 21 & 22 OF WM B. MORAN'S SUB OF A PART OF
REAR CONCESSION OF P.C. 152
HAMTRAMCK WAYNE Co. Michigan and that it is an exact copy thereof and of
the whole of such original map or plat
Edwin A. Neames Dep. Register of Deeds
Mason L. Brown Surveyor

I hereby certify that this plat is a correct copy of the plat now on
record in the Register of Deeds office being made under the super-
vision of the Auditor General by tracing the plat on record and
affixing thereto a carefully compared copy of the dedication
and certificate
Dated this 24th day of Sept 1891

John B. La Fountaine
Clerk and Gen. Supt

Examined and Approved
March, 18-1891 N. B. Pratt
Deputy Auditor General