10518

1067

EUGENE ROBINSON'S

SUB'N OF LOTS 3.4.6.7.10.11.12.13.14.15.16.17.18.19.20.21.27 28 & 29 Block 6. of Moran and Moross Sub'n of part of Frac. Secs 31 & 36 T1S. R.11 & 12E. and part of the BAKER and FORSYTH FARMS

CITY OF DETROIT WAYNE CO MICH

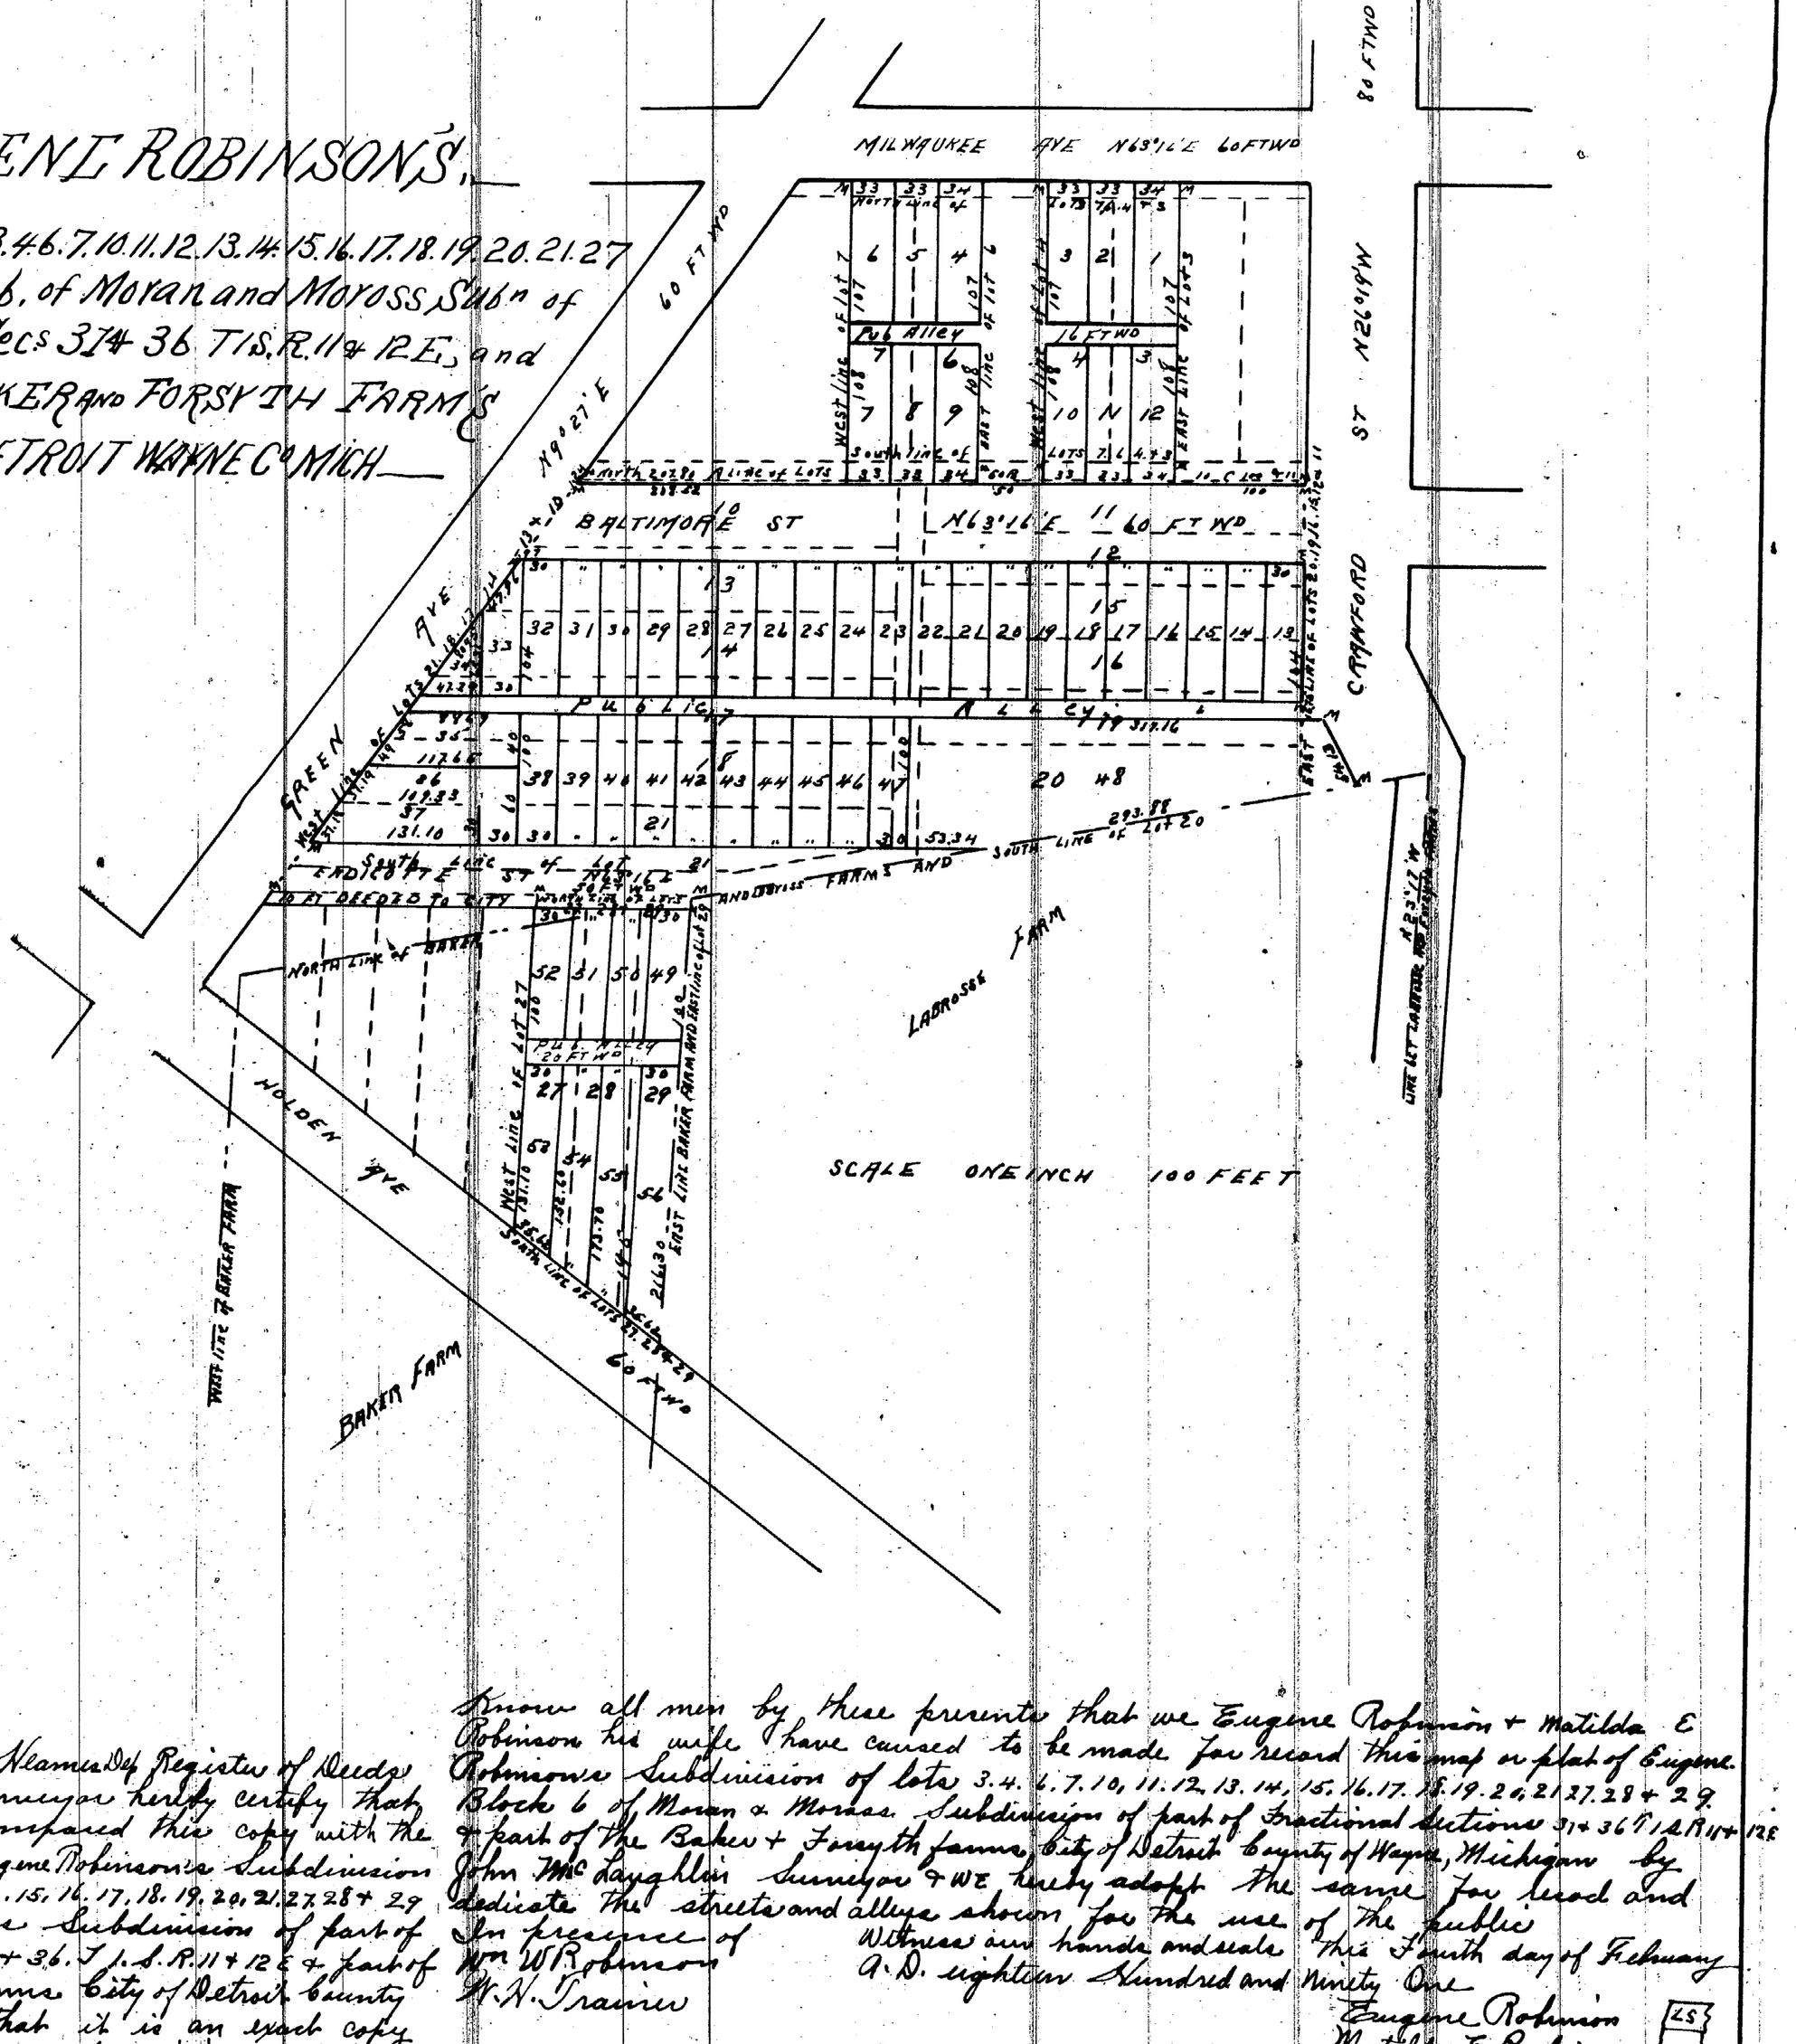

State of Michigan } SS
County of Wayne }

We Elgin A Nearnes Dep Register of Deeds & John Mc Laughlin Surveyor herby certify that we have each carefully compared this copy with the original map or plat of Eugene Robinson's Subdivision of lots 3, 4, 6, 7, 10, 11, 12, 13, 14, 15, 16, 17, 18, 19, 20, 21, 27, 28 & 29 Block 6 of Moran & Moross Subdivision of part of Fractional Sections 31 & 36. T 1 S. R. 11 & 12 E & part of the Baker & Forsyth Farms City of Detroit County of Wayne Michigan & that it is an exact copy thereof and of the whole of such original map or plat

Elgin A Nearnes Dep Register of Deeds
John M Laughlin Surveyor

Examined and approved
March 9 - 1891
N. R. Pratt
Deputy Auditor General.

I hereby certify that the plat hereon delineated is a correct one & that permanent monuments consisting of White Oak Stakes have been planted at points marked "M" as thereon shown at all angles in the boundaries of the land platted & at all intersections of streets or streets & alleys

John McLaughlin
Surveyor

Approved March 10th 1891
Jacob Guthard
M. J. Griffin
J Bellueller
Board of Public Works Detroit Mich

Know all men by these presents that we Eugene Robinson & Matilda E Robinson his wife have caused to be made for record this map or plat of Eugene Robinsons Subdivision of lots 3.4.6.7.10.11.12.13.14.15.16.17.18.19.20.21.27.28 & 29 Block 6 of Moran & Moross Subdivision of part of fractional sections 31 & 36 T 1 S R 11 & 12 E & part of the Baker & Forsyth farms City of Detroit County of Wayne, Michigan by John Mc Laughlin Surveyor & We hereby adopt the same for record and dedicate the streets and alleys shown for the use of the public

In presence of
Wm W Robinson
W. N. Trainer

Witness our hands and seals this Fourth day of February A. D. eighteen Hundred and Ninety One

Eugene Robinson LS
Matilda E Robinson LS

State of Michigan } SS
County of Wayne }

On This Fourth day of February A. D. eighteen Hundred & Ninety One before me the subscriber a Notary Public in & for said County personally appeared Eugene Robinson & Matilda E Robinson his wife, known to me to be the same persons who executed the above instrument & who acknowledged the same to be their free act and deed

W N Trainer
Notary Public Wayne Co Mich.

REGISTER'S OFFICE
COUNTY OF WAYNE } SS
Received for Record the 31st day of March A. D. 1891 at 3 o'clock 15 P M. and Recorded in Liber of Plats on Page 34

Elgin A Nearnes
Dep Register

I hereby certify that this plat is a correct copy of the plat now on record in the Register of Deeds office being made under the supervision of the Auditor General by tracing the plat on record and affixing thereto a carefully compared copy of the dedication and certificates
Dated this 29th day of Sept 1910

John B La Fountain
Clerk and Gen Dept

ClibPDF - www.fastio.com