


JOHN M. BREWER'S
DIVISION $\frac{2}{3}$ PART $\frac{1}{3}$ FRAC'L SEC 28
T. 1 S. R. 12 E HAMTRAMCK
WAYNE CO, MICHIGAN
DECEMBER 1890

MASON L. BROWN
ENGINEER & SURVEYOR
22423 NODGES BLK
DETROIT MICH

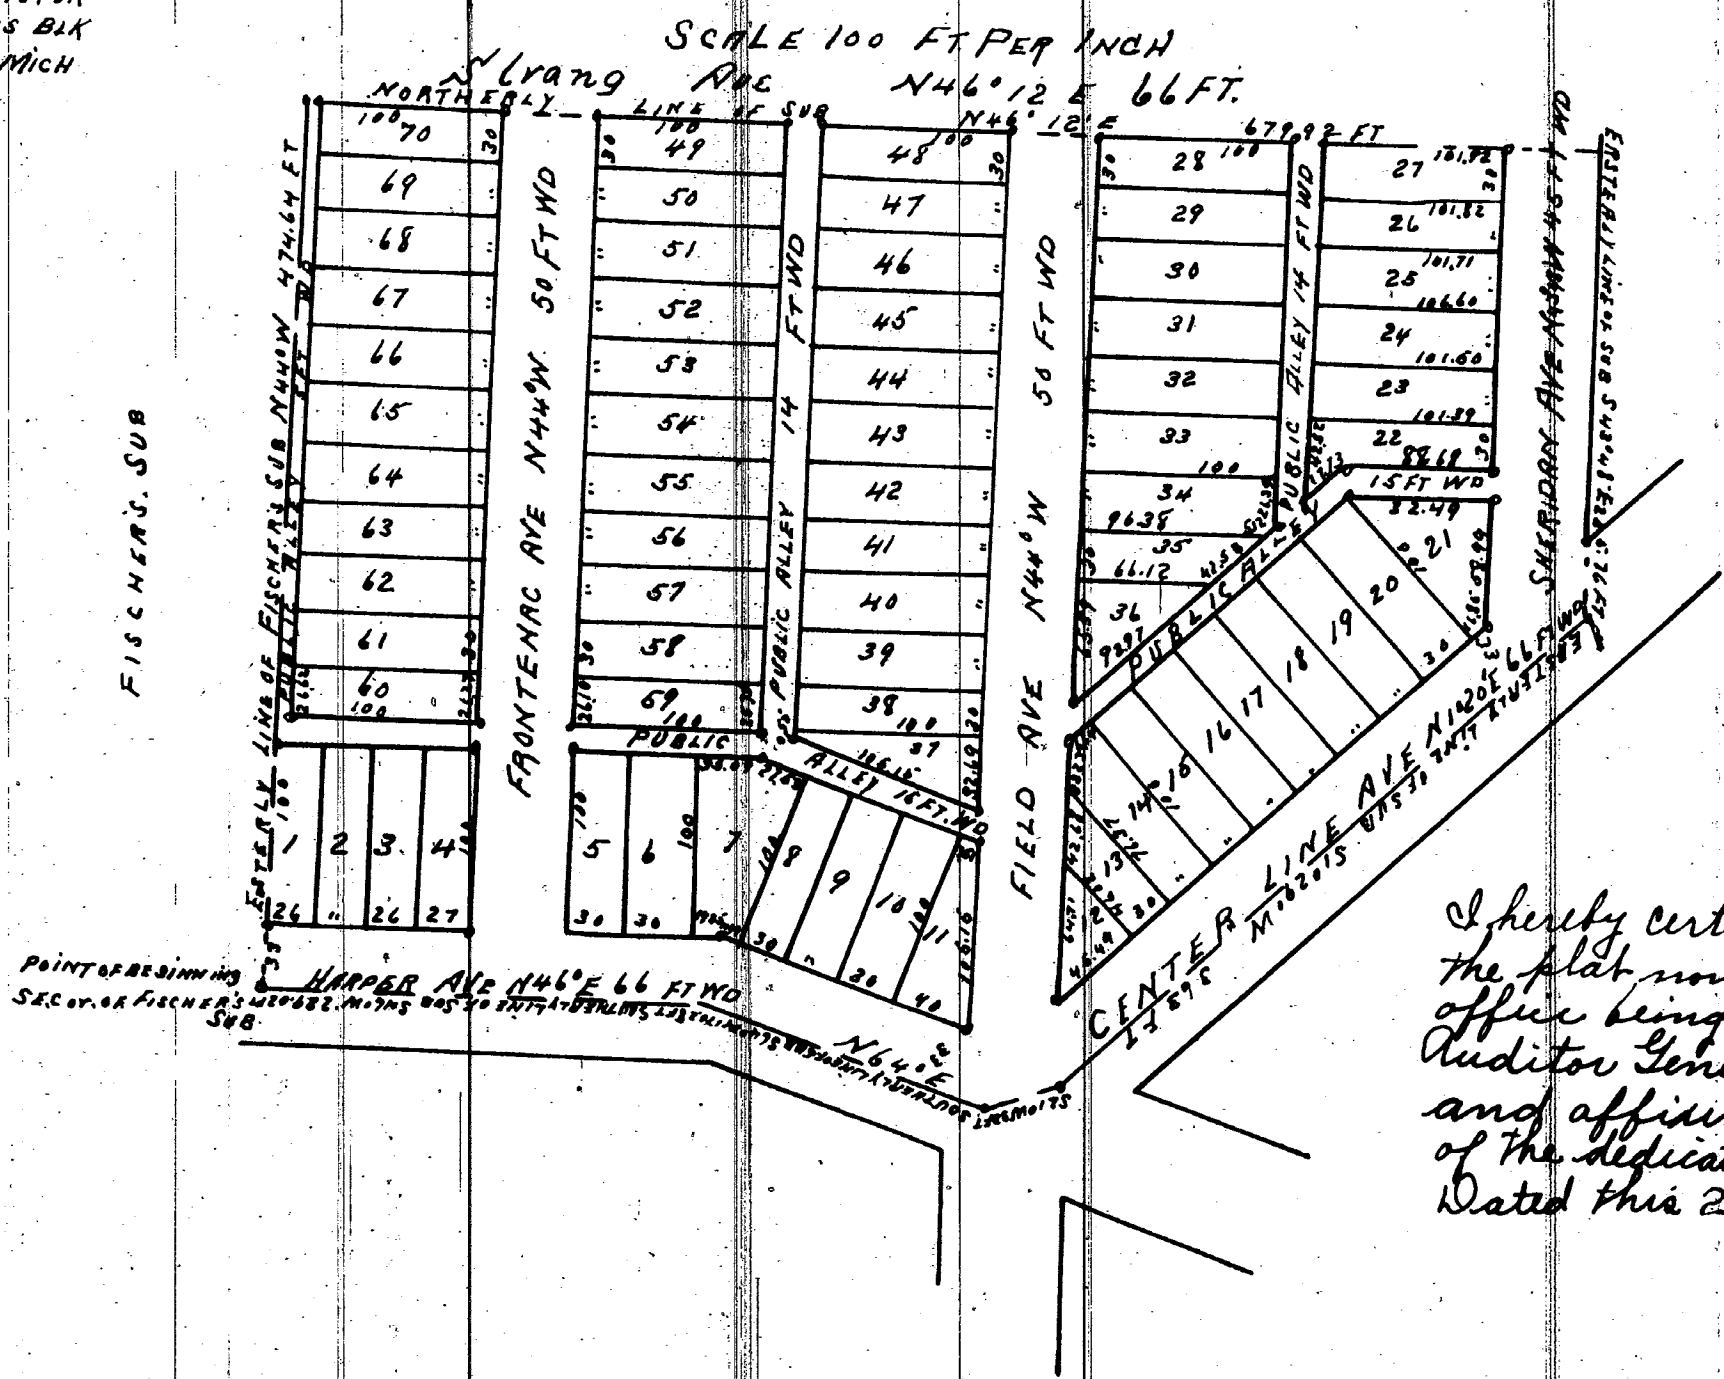

I hereby certify that this plat is a correct copy of the plat now on record in the Register of Deeds office being made under the supervision of the Auditor General by tracing the plat on record and affixing thereto a carefully compared copy of the dedication and certificate.

Dated this 28th day of Sept 1910

John B La Fountain
Clerk Aud Gen Dept

I hereby certify that the above Plat is correct, and that Monuments consisting of oak Stakes 1 1/4 inches square and 15 inches long have been placed in the Ground at all angles in the Boundaries, and at the intersection of all Streets or Streets and Alleys as shown on plat by O.

211
 Detroit December 30th 1890

Mason L. Brown
Delfort December 30th 1887
Engineer and Surveyor

REGISTERS OFFICE } ss
COUNTY OF WYOMING }
Received for Record the 24th day
of March A.D. 1891 at 3³⁰
o'clock P.M. and Recorded in Liber
15 of 61 at on Page 28
Edwin A. Neame,
Dep Register

KNOW ALL MEN BY THESE PRESENTS, that
John M. Brewer.

Have caused the land embraced in the above plat to be surveyed laid out and platted to be known as John M. Bauer Subdivision
Samtramah Wayne ^{2^d} Co. Michigan and that the Streets and
Alleys shown on said plat are hereby dedicated to the use of the public
Witness our hands and seals this the 20th day of January
A. D. Eighteen Hundred and Ninety-One

In presence of
F. B. Goodwillie John M Bremer L.S.
W. W. Hannan

STATE OF MICHIGAN }
County of Wayne } ss

We Elgin A. Kearney Dep. Register
of Deeds, and Mason L. Brown Surveyor, hereby
certify that we have each carefully compared this copy with the original
plat of John M. Brewer subd. of Part of Twp. 28 N. 12 E. Hamlin
Wayne Co. Michigan and that it is an exact copy thereof and of
the whole of such original map or plat.

Elgin A. Neames Dep Register of Deeds
Mason L. Brown Surveyor

STATE OF MICHIGAN }
COUNTY OF Wayne } ss

On this the 20th day of January 1891 before me a Notary Public in and for said county personally appeared the above named John M. Brewer

known to me to be the same person who executed the above dedication
and who acknowledged the same to be their free act and deed
William H Hamman Notary Public
Wayne County Michigan

Examined and Approved
February 28 - 1891
H R Pratt
Deputy Auditor General.

The property hereon planted is described as follows
Beginning at a stake at the south East corner of Fischers
sub of part of Tract Sec. 28 T 1 S, R 12 E as recorded in Liber 11
page 43 of plate in Wayne County Register

Thence $N44^{\circ}W$ along easterly line of Tischer Sub 474.64 ft
to a stake thence $N46^{\circ}12'E$ 679.92 ft to a stake thence
 $S43^{\circ}48'E$ - 255.76 ft to a stake thence $S1^{\circ}20'W$ 363 ft to a
stake thence $S21^{\circ}W$ 33 ft to a stake thence $S64^{\circ}W$ 170.28 ft
to a stake thence $S46^{\circ}W$ 229.02 ft to the point of
beginning