

KELLOGG'S HOMESTEAD SUB.

OF OL. 53 AND LOTS 1 TO 6 INCLUSIVE

OF WHITE'S SUB OF LOTS 56 & 57 ST. RUBIN FARM.

CITY OF DETROIT

WAYNE CO., MICHIGAN


MARCH 1891

SCALE 60 FT PER INCH

MASON L. BROWN
CIVIL ENGINEER & SURVEYOR
DETROIT MICH


PALMER AVE N 64° E 60 FT WD

N 26° W 50 FT WD

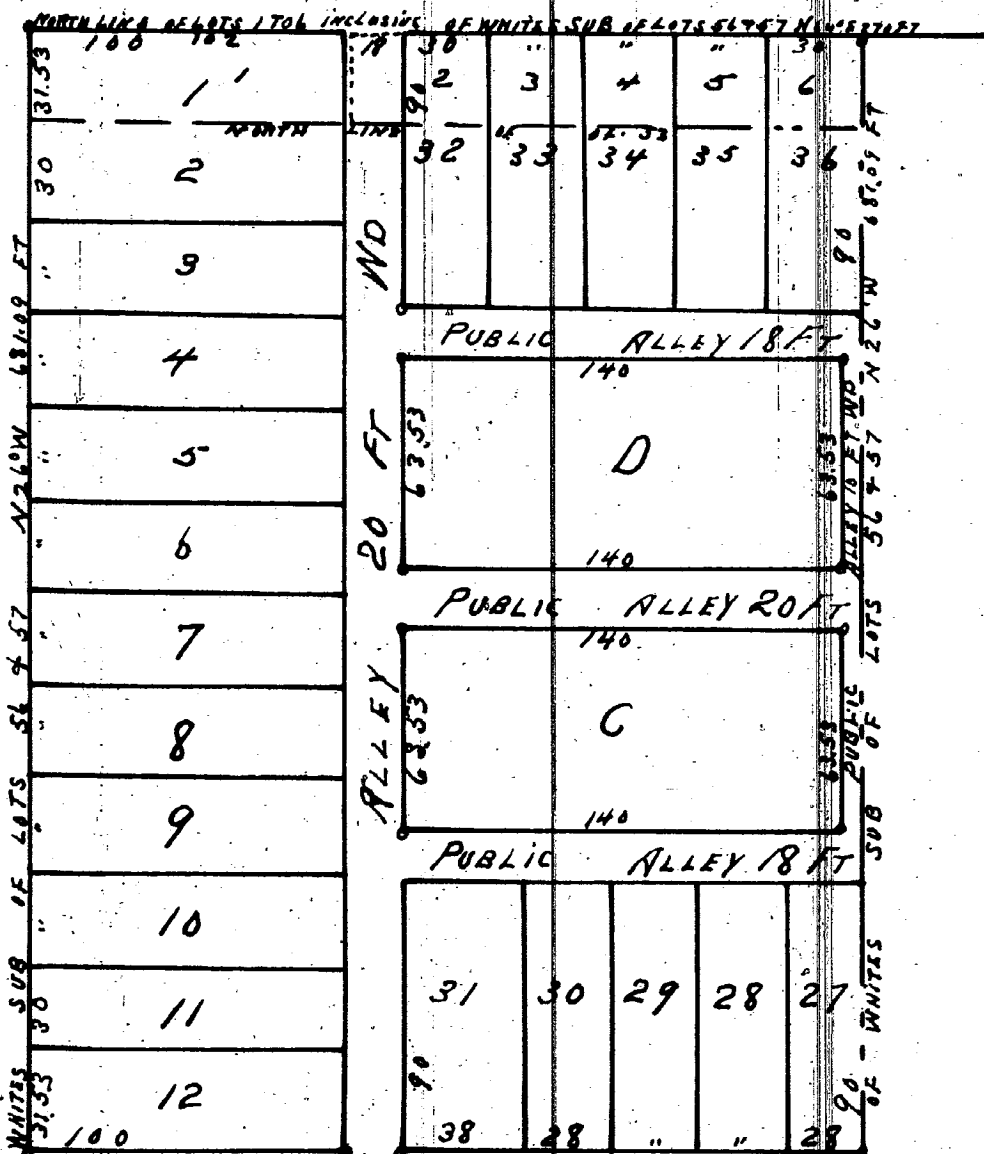

FERRY AVE N 64° E 60 FT WD

ST RUBIN AVE

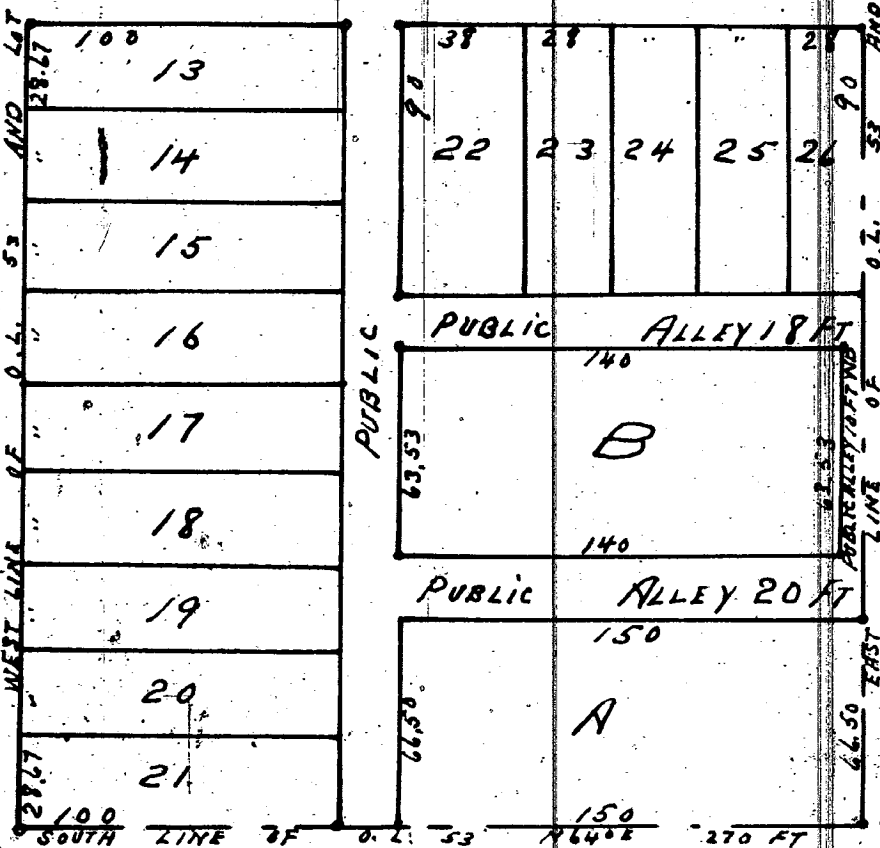

I hereby certify that this plat is a correct copy of the plat now on record in the Register of Deeds office being made under the supervision of the Auditor General by tracing the plat on record and affixing thereto a carefully compared copy of the dedication and certificate
Dated this 1st day of Feb. 1891
John B. La Fayette
Clerk and Sec. Dep.

I hereby certify that the above Plat is correct and that Monuments consisting of Oak Stakes 1/4 inches square and 15 inches long have been placed in the Ground at all angles in the Boundaries and at the intersection of all Streets or Street and Alleys as shown on plat by O

DETROIT MARCH 10th 1891
Mason L. Brown
Engineer and Surveyor

KNOW ALL MEN BY THESE PRESENTS, that WE
FREDERICK W. KELLOGG AND FLORENCE
SCRIPPS KELLOGG HIS WIFE
Have caused the land embraced in the above plat to be surveyed laid out and platted to be known as AND LOTS 1 TO 6 INCLUSIVE OF WHITE'S SUB OF LOTS 56 & 57 ST. RUBIN FARM City of Detroit Wayne Co., Michigan, and that the Streets and Alleys shown on said plat are hereby dedicated to the use of the public
Witness our hands and seals this the 12th day of March
A.D. Eighteen Hundred and Ninety one
In presence of Frederick W. Kellogg IL SI
Theodore Maynard Florence Scripps Kellogg IL SI
Thomas B. Goodwill

STATE OF MICHIGAN } ss
COUNTY OF Wayne }
On this the 12th day of March 1891 before me a Notary Public in and for said County personally appeared the above named FREDERICK W. KELLOGG AND FLORENCE SCRIPPS KELLOGG HIS WIFE known to me to be the same persons who executed the above dedication and who acknowledged the same to be their free act and deed
Thomas B. Goodwill Notary Public
Wayne County Michigan

STATE OF MICHIGAN } ss
COUNTY of WAYNE }
We Edwin A. Neames Reg. Register of Deeds and MASON L. BROWN Surveyor, hereby certify that we have each carefully compared this copy with the original plat of KELLOGG'S HOMESTEAD SUB OF OL. 53 AND LOTS 1 TO 6 INCLUSIVE OF WHITE'S SUB OF LOTS 56 & 57 ST. RUBIN FARM City of Detroit Wayne Co., Michigan and that it is an exact copy thereof and of the whole of such original map or plat
Edwin A. Neames Reg. Register of Deeds
Mason L. Brown Surveyor.

REGISTER'S OFFICE } ss
COUNTY OF WAYNE }
Received for Record the 17th day of April A.D. 1891 at 3 o'clock P.M. and Recorded in Liber 15 of Plate on Page 42
Edwin A. Neames
Reg. REGISTER

Examined and Approved
March 19 - 1891 by
H. R. Pratt Deputy Auditor General

Approved April 14th 1891
Jacob Guthard
M. J. Griffin
B. D. PUB. MKS.
CITY OF DETROIT
WAYNE CO. MICH