


PLAT OF
STEBBINS SUBDIVISION OF THE E 1/4 of the NW 1/4
ON E 1/2 of SW 1/4 AND W 1/2 of SE 1/4 Sec 10,
T 1 S R 11 E

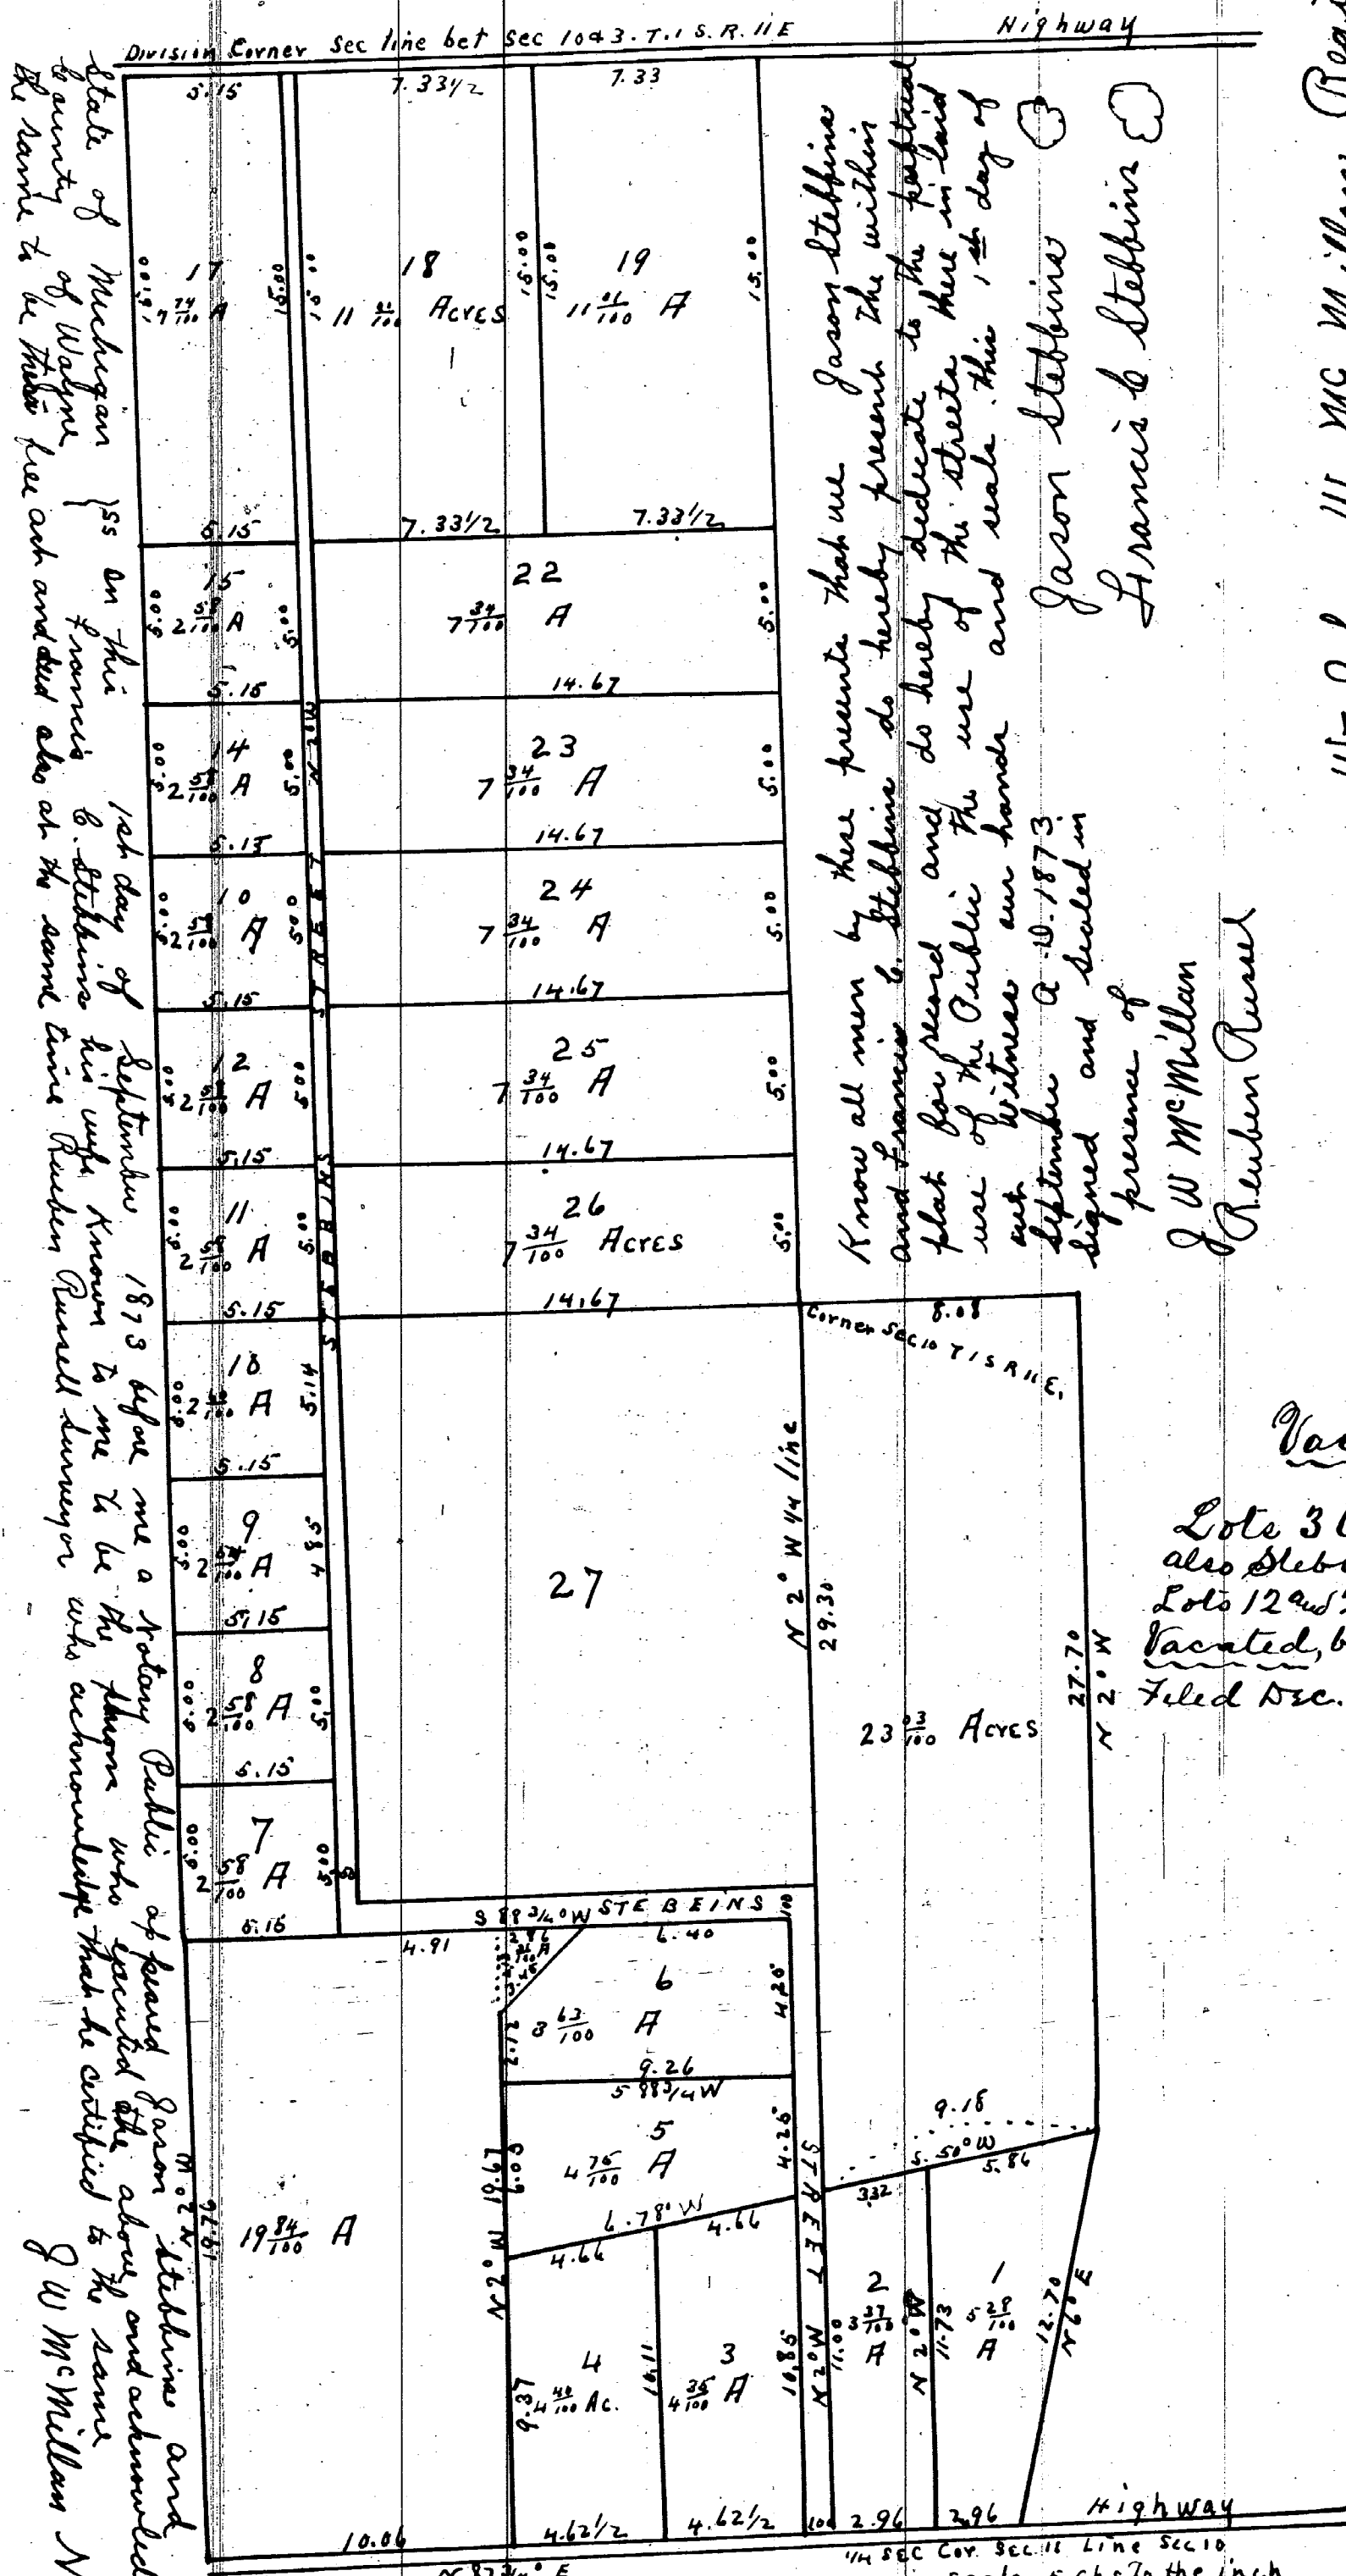

Know all men by these presents that we Jason Stebbins and Francis Stebbins do hereby present the within plat for record and do hereby dedicate to the public use of the public the use of the streets there in land with witness our hands and seals this 1st day of September A.D. 1873 signed and sealed in presence of
J W McMillan
Reuben Russel

We John W. Mc Millan Register of Deeds and Reuben Russel surveyor do hereby certify that we have carefully compared the above plat with the original draft and that it is a correct copy of the same and of the whole of the same

J W. McMillan
Reuben Russel

Vacating Order

Lots 3 to 12 inclusive, Lots 25, 26 & 27 also Stebbins Street south of North Line of Lots 12 and 25 of this Plat, be and is hereby vacated, by order of Circuit Court Sept. 13th 1916 Filed Dec. 27th 1916 Voucher 1157-1916 Vol. 14 Page 143 & 151

Recorded Sept 1st 1873
J A McMillan
Register

Vacating Order

As follows:
Lots 13 to 24 inc and Stebbins Street south of the North Line of Lots 17, 18 and 19 be and the same is hereby vacated by order of Circuit Court March 24th 1917 Voucher 814-1917 Filed Aug. 21st 1917 Vol. 15 Page 15

I do hereby certify the above plat to be correct September 1st 1873 Reuben Russel Deputy Surveyor

I hereby certify that this plat is a correct copy of the plat now on record in the Register of Deeds office being made under the supervision of the Auditor General by tracing the plat on record and affixing thereto a carefully compared copy of the dedication and certificate Dated this 23rd day of August 1910

Joseph B. Sooy
Clerk of Deeds and Notary

PLAT ----- JASON STEBBINS' SUBDIVISION, IN GREENFIELD TOWNSHIP.

Re petition of
Biltmore Land Co.
for vacation of
said plat.

ORDERED that so much of said plat described as
Lots 3 to 12 incl. and 25 -26-27, and Stebbins St.
south of the north line of Lots 12 and 25, in said Sub-
division be vacated.

Sept. 13, 1916.

Voucher 1157. --- 1916.

P. J. M. Haily,
Circuit Judge.

Vol. 139 page 11076 ✓

6

PLAT ----- KATHARINA KOLB'S SUBDIVISION, HAMTRAMCK TOWNSHIP.

In the matter of the petition
of the Scott Wimble Realty Cor-
poration et al., for the vacat-
ing of Lots One and Two and
part of Lot Six, of said
Subdivision.

ORDERED that Lots One and Two of said
Subdivision and that part of Lot Six described as
beginning at the point of intersection of the
center lines of the Seven Mile Road and Conant
Road; thence south 25 deg. e. 535.4 ft.; thence
south 2 deg. 2 min. w. 672.3 ft.; thence north
0 deg. 40 min. w. 475 ft.; thence north 2 deg.
50 min. e., 429 ft. to point of beginning, be
vacated.

June 10, 1916.

Alfred J. Murphy,
Circuit Judge.

Voucher 1161 --- 1916.

Vol. 140 page 1270 ✓

PLAT ----- KATHARINA KOLB'S SUBDIVISION, IN HAMTRAMCK TOWNSHIP.

In the matter of the petition of
the Leland Highlands Co. et al. for
vacating certain portions of said
plat.


ORDERED THAT the following described portion
of said plat be vacated:
All that portion of Katharina Kolb's Sub-
division of part of the N.W. 1/4 of Sec. 7, T. 1 s.
R. 12 e., described as beginning at the point of
intersection of the center lines of the Seven
Mile Road and the Conant Road; thence south 30
deg. e. 539.75 ft.; thence s. 87 deg. 50 min. w.
664.6 ft.; thence north 0 deg. 40 min. w. 476 ft.
thence north 87 deg. 50 min. e. 429 ft. to the
point of beginning.

Dec. 16, 1916.

Patrick H. O'Brian,
Acting Circuit Judge.

Voucher 1162 --- 1916.

Vol. 140 page 1270 ✓

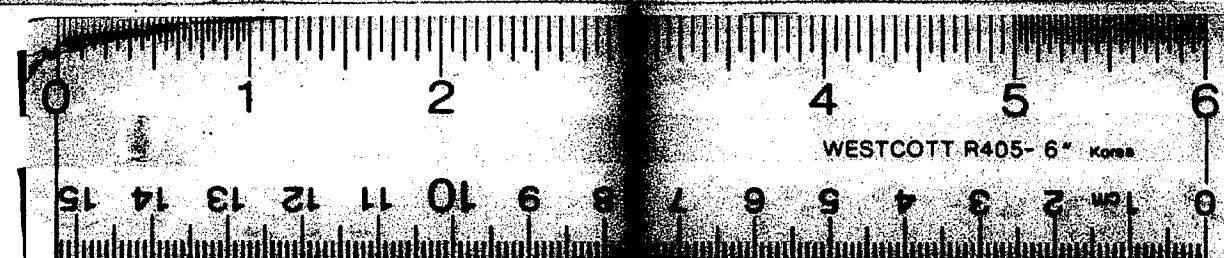

16 X

GROSSE POINTE, WIDOW CADIEUX'S DOWER, VACATION OF ALLEYS.

Re petition to the
Council of the Village of
Grosse Pointe.

"Resolved that all alleys east of Cadieux
Road, north and south of Kercheval Avenue, located
in the lands and propertys comprised in Lots 7-8
of Widow's (Cadieux) Dower, etc, and east half of
P.C. 564, Michael Cadieux Farm, be vacated."

Apr. 18, 1917.

Voucher 787 -- 1917.

Vol. 20 page 1295✓

PLAT JASON STEBBINS SUBDIVISION --- VACATION OF PLAT.

Re the petition of the
Lincolnshire Land Company.

Alfred J. Murphy, Circuit Judge.

Mar. 27, 1917.

ORDERED that Lots 13 to 24 incl. and
Stebbins St. south of north line of Lots
17-18-19 in Jason Stebbins' Subdivision,
be vacated. "

Voucher No. 814 -- 1917

Vol. 139 page 11076✓

PLAT S. $\frac{1}{2}$ of S. $\frac{1}{2}$ of N.W. $\frac{1}{4}$ of S.E. $\frac{1}{4}$, SEC. 21, T. 1 S., R. 9 E.
TOWNSHIP OF LIVONIA, VILLAGE OF STARK.

In the matter of the petition
of Charles W. Leffingwell for
vacation of plat.

Ordered that the above plat be vacated.

George S. Hosmer,
Circuit Judge.

Apr. 12, 1917.

Voucher No. 818 -- 1917.

Vol. 142 page 11657✓

PLAT HOLLYWOOD SUBDIVISION, GREENFIELD TOWNSHIP.

In the matter of the petition
of Robert Oakman.

George P. Codd,
Circuit Judge.

June 1, 1917.

ORDERED that Hollywood Subdivision,
of part of Lot 10 of the S.W. $\frac{1}{4}$ of Sec. 21,
Greenfield Twp. be vacated and the fee
be vested in said petitioner, Robert Oakman.

Voucher No. 819 -- 1917.

Vol. 31 page 2021✓

PLAT WESTLAWN SUBDIVISION OF SECTION 28, IN DETROIT.

In the matter of the petition
of Robert Oakman.

Vol. 32- Page 2042✓ sur Page 151



16 X