

SPRAGUE and VISGER'S SUB
OF RIVERVIEW SUB IN REAR CONCESSION
of P.C. 152 Namtramck

Wayne Co. Mich

MARCH 26 1891.

Scale 200ft per inch

MASON L. BROWN
ENGINEER & SURVEYOR
DETROIT MICH

I hereby certify that the above Plat is correct and that Monuments consisting of Oak Stakes 1 1/4 inches square and 15 inches long have been placed in the Ground at all angles in the Boundaries, and at the intersection of all Streets or Streets and Alleys, as shown on plat by O

Detroit March 28th 1891

Mason L. Brown
Engineer and Surveyor

KNOW ALL MEN BY THESE PRESENTS, that WE
THOMAS S SPRAGUE AND ETTIE SPRAGUE HIS WIFE
AND JOSEPH S VISGER AND CLARA P VISGER HIS WIFE
have caused the land embraced in the above plat to be surveyed laid
out and platted to be known as SPRAGUE and VISGER'S SUB OF RIVERVIEW SUB
IN REAR CONCESSION OF P.C. 152 Co Michigan and that the Streets and
ALLEYS shown on said plat are hereby dedicated to the use of the public
Witness our hands and seals this 2nd day of APRIL
A.D. Eighteen Hundred and Ninety one

In presence of

W E Marklin
Alex J. Canfield

Thomas S Sprague [L.S.]
Ettie Sprague [L.S.]
Joseph S Visger [L.S.]
Clara P Visger [L.S.]

The property hereon platted is
described as follows: the entire Riverview
Subdivision in Rear Concession P.C. 152
Namtramck Wayne Co Mich embracing
lot 1 to 107 - both inclusive

STATE OF MICHIGAN } ss
COUNTY OF WAYNE }
On this the 2nd day of APRIL 1891
ME a Notary Public in and for said county personally appeared the
ABOVE named THOMAS S SPRAGUE and ETTIE SPRAGUE HIS WIFE
AND JOSEPH S VISGER AND CLARA P VISGER HIS WIFE
KNOWN to me to be the same persons who executed the above dedication
and who acknowledged the same to be their free act and deed
W E Marklin Notary Public
Wayne County Michigan

I hereby certify that this plat is a correct copy of the plat
now on record in the Register of Deeds office being
made under the supervision of the Auditor General
by tracing the plat now on record and affixing
thereto a carefully compared copy of the dedication
and certificates
dated this 30th day of Sept. 1891
John B. La Fountain
Clerk and Gen. Deft


REGISTER'S OFFICE } ss
COUNTY OF WAYNE }
Received for Record the 11th day
of April A.D. 1891 at 3 o'clock
P.M. and Recorded in Liber
15 of Plate on Page 40
Elgin A. Neames
Dep. Register

STATE OF MICHIGAN } ss
COUNTY OF WAYNE }
We Elgin A. Neames Dep. Register
MASON L. BROWN Surveyor hereby
of Deeds and
certify that we have each carefully compared this copy with the original
plat of SPRAGUE & VISGER'S SUB OF RIVERVIEW SUB
IN REAR CONCESSION OF P.C. 152
NAMTRAMCK WAYNE CO MICH and that it is an exact copy thereof and of
the whole of such original map or plat
Elgin A. Neames Dep. Register of Deeds
Mason L. Brown Surveyor

Examined & Approved
April 7 - 1891 H. R. Prath
Deputy Auditor General

11078

SHOEMAKER
RIVERVIEW SUB
NORTH OF RIVERVIEW SUB
EAST OF RIVERVIEW SUB
WEST OF RIVERVIEW SUB
SOUTH OF RIVERVIEW SUB
NORTH OF RIVERVIEW SUB
EAST OF RIVERVIEW SUB
WEST OF RIVERVIEW SUB
SOUTH OF RIVERVIEW SUB

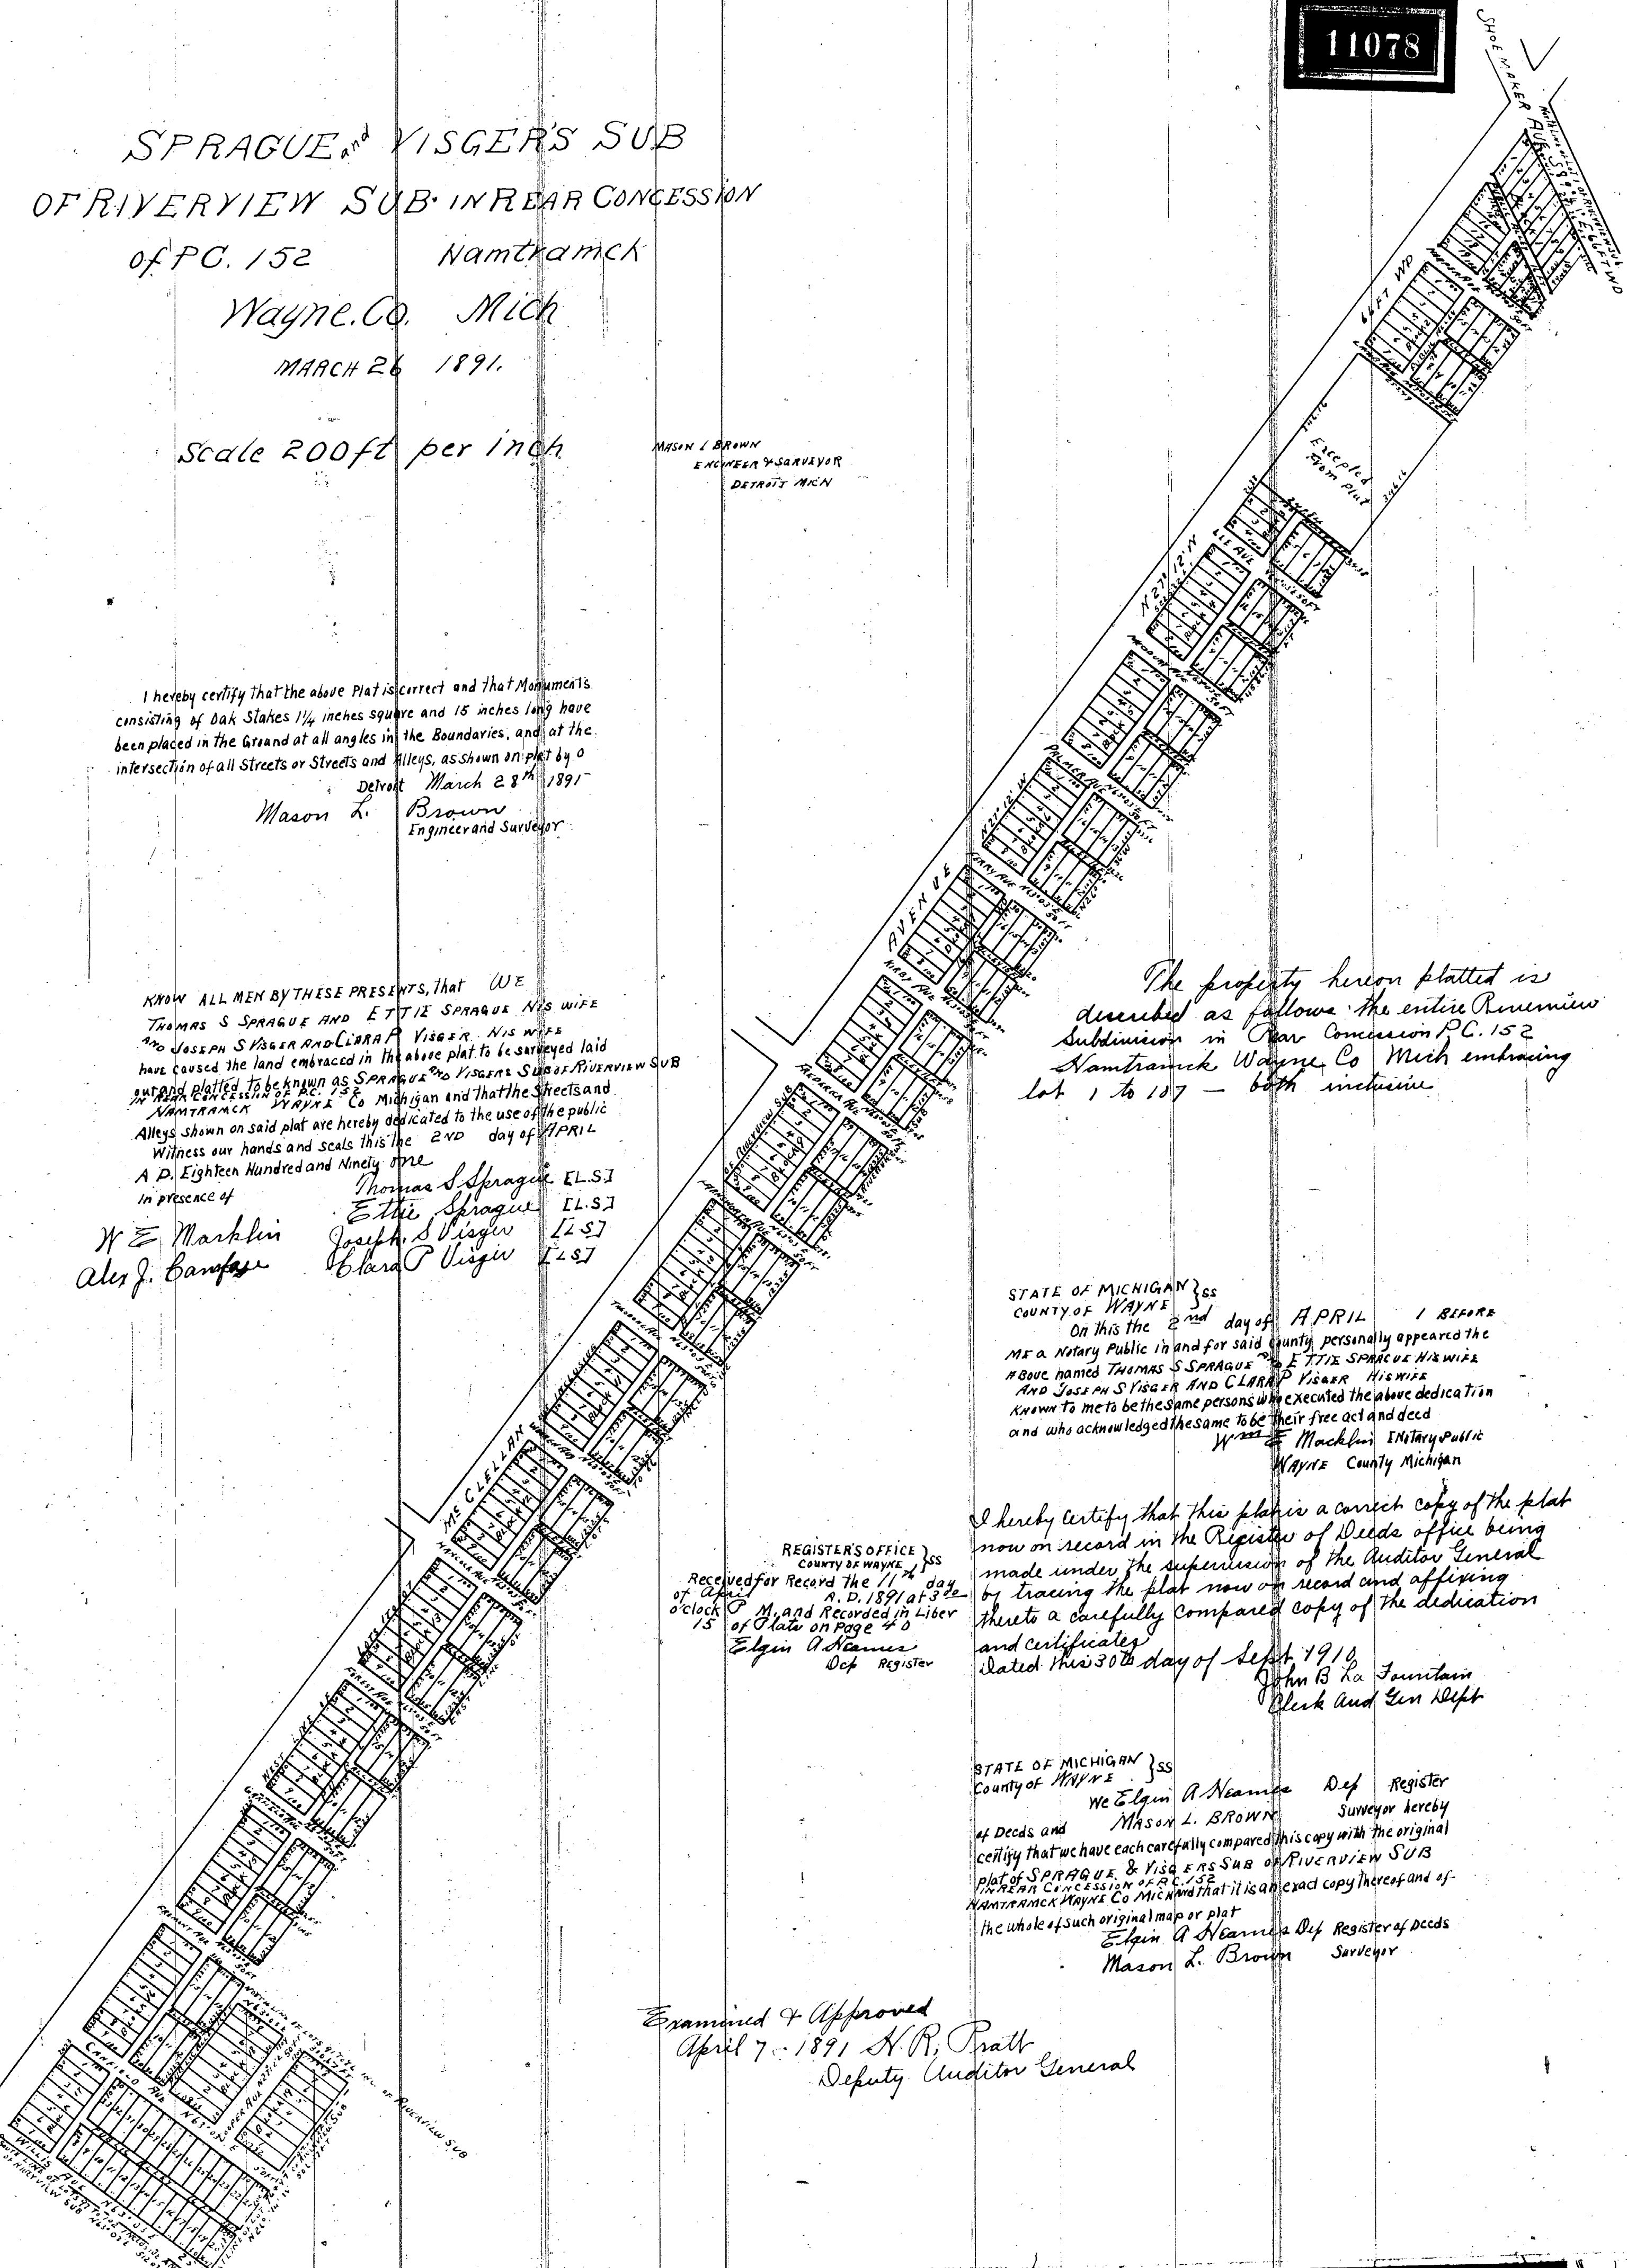

11078

on said vacated alley shall request the removal and/or relocation of any existing poles or other utilities in said easement, such owners, upon whose property the poles or other utilities are located pay all costs incidental to such removal and/or relocation, unless such charges are waived by the utility.

Provided Further, that if any utility located or to be located in said property shall break or be damaged as a result of any action on the part of the petitioner or assigns (by way of illustration but not limitation), such as storage of excessive weights of materials or construction not in accordance with Section 2, mentioned above, then in such event the petitioner or assigns shall be liable for all costs incident to the repair of such broken or damaged utility.

Adopted as follows:
Yeas — Council Members Cleveland
Cockrel, Hood, Kelley, Mahaffey,
McFadden, Rogell, and President Her-
derson — 8.
Nays — None.

head -

74

SHORT FORM - TRUE COPY CERTIFICATE

IN WITNESS WHEREOF, I have here-
unto set my hand and affixed the
Corporate Seal of said City, at
Detroit, on

James H Bradley

FORWARD TO STATE 11078