1653c

11079

P. DESNOYERS RESUBDIVISION

of part of the Easterly ½ of the South Westerly ½ of P.C. 19 North of Jeff^{n} Ave being Lots 89 to 100 inclusive of the old Sub^{n} ... HAMTRAMCK WAYNE Co MICH

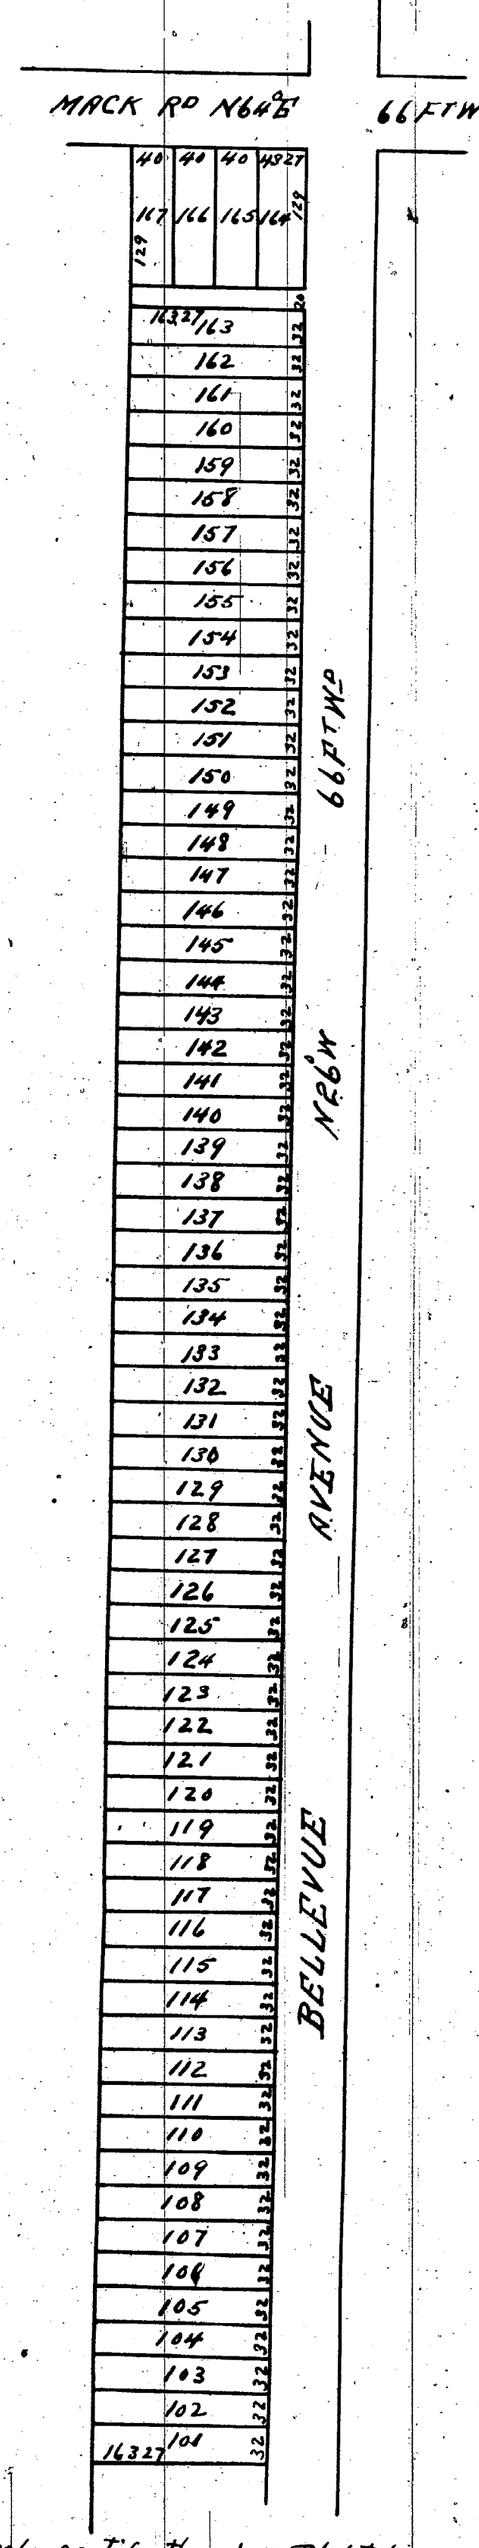

I hereby certify the above Plat to be correct
John F Munro Surv

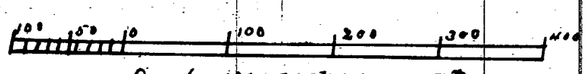

Scale ¼ Inch = 100 Ft

I hereby certify that this plat is a correct copy of the plat now on record in the Register of Deeds office being made under the supervision of the Auditor General by tracing the plat on record and affixing thereto a carefully compared copy of the dedication and Certificates
Dated this 23rd day of August 1910

John B Lafountain
Clerk And Gen Dept

State of Michigan } ss
County of Wayne } On this twenty eighth day of March in the year eighteen hundred and seventy four before me the subscriber a Notary Public in and for said County personally appeared John F Munro to me known to be the same person described in and who executed the foregoing Certificate and acknowledged the same to be his free act and deed

J Newton Power
Notary Public
Wayne County Mich

Know all men by these presents we Peter Desnoyers and Ann N his wife of the Town of Hamtramck Wayne County Michigan do hereby dedicate to the public the perpetual use of the Streets and alley on the foregoing Plat Reserving to ourselves our heirs and assigns the reversion thereof whenever the same may be discontinued by law. Witness our hands and seals this ~~twenty fifth~~ 28th day of March in the year eighteen hundred and seventy four

Peter Desnoyers
Ann N Desnoyers

State of Michigan } ss
County of Wayne } On this Twenty eighth day of March in the year eighteen hundred and Seventy four. before me the subscriber a Notary Public in and for said County personally appeared Peter Desnoyers and Ann N his wife to me known to be the same persons described in and who executed the above instrument and who severally acknowledged the same to be their free act and deed.

J J Newton Power
Notary Public
Wayne County Mich

We John W Mc Millan Register of Deeds for the County of Wayne Michigan and John F Munro Surveyor do hereby certify that we have carefully compared the Plat of P. Desnoyers Resubdivision of Part of the easterly half of the South Westerly half of P.C. Nineteen north of Jefferson Avenue in the Township of Hamtramck Wayne County Michigan with the Original Plat of said Subdivision and do also certify that it is an exact duplicate Copy there of and of the whole of said plat

John W Mc Millan Register
By E N Luther
Dep. Register
John F Munro Surv