1062

1108

BEAHMER'S SUBDIVISION ON

SECTIONS 6 and 31 T2 1, and 2, S, R, 11 E.

WAYNE CO. MICHIGAN

I hereby Certify that the plat hereon delineated is a correct one and that permanent monuments Consisting of Stones and posts have been placed at points marked thus x.o. as thereon Shown of all angles in the Boundaries of the land platted

Detroit Oct. 26th 1893

A. H. Willmarth Sur.

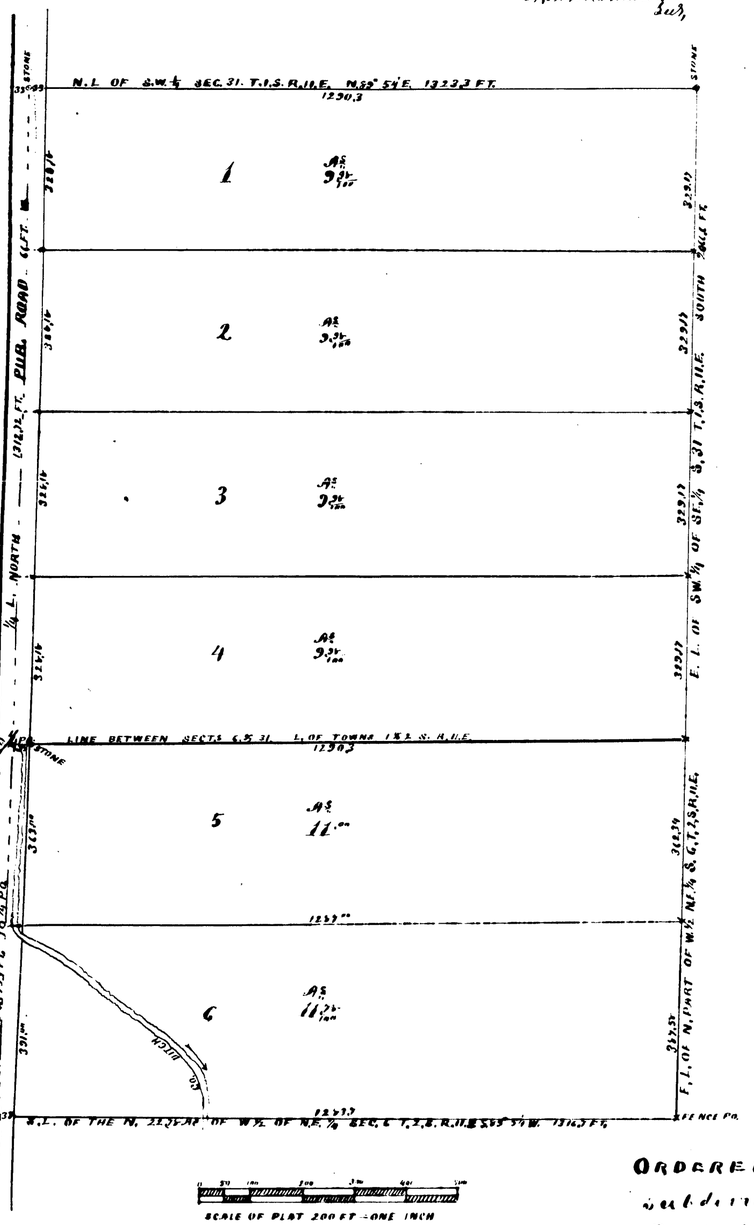

Description of the Land Platted

The land embraced in the annexed plat of Beahmers Subdivision on Sects 6 & 31 is described as follows:- Commencing at the ¼ post between Sections 6 and 31 on the line of townships one and two South of Range 6 East. Thence along the ¼ line of Section 31, T.1.S. North 1312.37 feet to a Stone. Thence along the N. line of the S.W.¼ of the S.E.¼ of said Section 31, N.89° 54' E. 1322.3 feet to a Stone. Thence along the East line of said S.W.¼ of S.E.¼ of Sec 31, T.1.S. and along the East line of the north half of the W.½ of the N.E.¼ of Sec. 6 Town 2 S. R. 11 E. South 2066 feet to a fence post. Thence S. 88° 54' W. 1316.5 feet to a post on the N. line of said Section 6, Thence along said line N. 0° 25' W. 7.59 feet to beginning

Know all Men By These Presents that we, Therese Pelz, Katharina Daubitz, Anthony Beahmer and Margie his wife, Emma Blaser, Joseph Beahmer and Maiggie his wife and Mary Schlaff as proprietors, have caused the land embraced in the annexed plat to be surveyed laid out and platted, to be known as Beahmers Subdivision on Section 6, T. 2, S. R. 11, E. and on Sec. 31 in Town One South Range Eleven East, Wayne County Michigan and that the Street as shown on said plat has been dedicated to the public for highway.

Signed and Sealed in presence of
Nicholas Schlaff
A. H. Willmarth

Register of Deeds Office, Wayne County, ss.
This instrument was received for record this 15th day of November 1893 at 3 oo o'clock P.M. and recorded in Liber 19 of Plats on page 24 as proper certificate was thereafter in compliance with Sect. 155, of Session Bill No. 212, Acts of 1893.
Elgin A. Reames
Dep. Register of Deeds.

Anthony Beahmer L.S.
Mary Beahmer L.S.
Joseph Beahmer L.S.
Maiggie Beahmer L.S.
Mary Schlaff L.S.
Emma Blaser L.S.
Katharina Daubitz L.S.
Therese Pelz L.S.

See Liber 8 Deeds Page 500

State of Michigan } ss.
County of Wayne } On this thirty first day of October A.D. 1893 Before me the Subscriber a Notary Public in and for said County, personally appeared Therese Pelz, Katharina Daubitz, Mary Schlaff, Anthony Beahmer and Mary his wife Emma Blaser, Joseph Beahmer and Maiggie his wife known to me to be the persons who executed the above declaration, and acknowledged the same to be their free act and deed

Examined and Approved Nov. 6 1893
D. B. Heiniger
Deputy Auditor General

A. H. Willmarth
Notary Public
in and for
Wayne Co. Mich

State of Michigan } ss.
County of Wayne } I the undersigned Elgin A. Reames Dep. Register of Deeds and A. H. Willmarth Surveyor, hereby certify that we have each carefully compared this copy with the original plat of Beahmers Subdivision on Sects. 6 and 31 in Towns 1 and 2 S. R. 11 E. Wayne Co. Michigan and that it is an exact copy thereof and of the whole of such original mark or plat

Elgin A. Reames Dep. Registers of Deeds
A. H. Willmarth Surveyor

State of Michigan } ss.
County of Wayne } I the undersigned Elgin A. Reames Dep. Register of Deeds and A. H. Willmarth Surveyor, hereby certify that we have each carefully compared the annexed copy with the plat of Beahmers Subdivision on Sect 6 and 31 in Towns 1 and 2 South R. 11 E. Wayne Co. Michigan made of record in the office of said Registers of Deeds, and that it is a true transcript therefrom and of the whole of said record

Elgin A. Reames Dep. Register of Deeds
A. H. Willmarth Surveyor

ORDERED That plat of Beahmers subdivision of sections 6 and 31 T 2 S R 11 E be and the same is hereby approved

4062

1108

BEAHMER'S SUBDIVISION ON

SECTIONS 6 and 31 T2 1, and 2, S, R, 11, E.

WAYNE CO. MICHIGAN

I hereby certify that the plat hereon shown is a correct and exact survey and that permanent monuments consisting of Stone and set as shown hereon have been placed at points marked thus ⊙ as hereon shown at the angles in the Boundaries of the said plat.

Detroit Oct. 26th 1893

A. H. Willcomarth Surv.

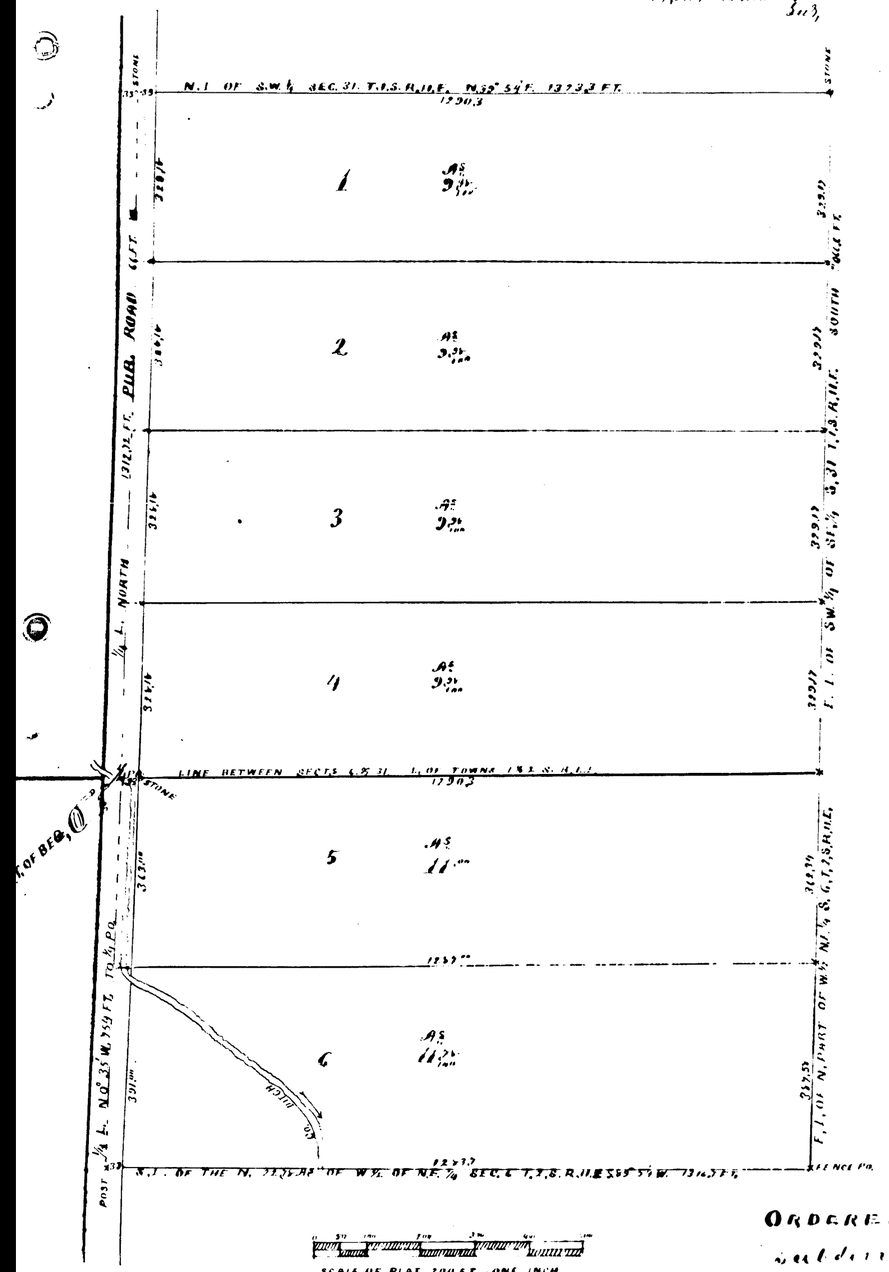

Description of the Canal platted

The Canal embraced in the annexed plat of Beahmers Subdivision on Sub. 6 T.2.S. R.11.E. is described as follows. Commencing at the ¼ post between Sections 6 and 31 on the line of Towns 1 & 2 South of Range 11 East &c. Thence across the ½ line of Section 31. T.1.S. North 1320.3 feet to a Stone. Thence along the ¼ line of the S. ½ of the S.E. ¼ of Said Section N. 89° 54' E. 1332 feet to a Stone. Thence along the east line of Said S.W. ¼ of S.E. ¼ of Sec. 31. T.1.S. and along the East line of and to the East of the W. ½ of the N.E. ¼ of Sec. 6 Town 2. S. R. 11. E South 2066 feet to a pine stake. Thence S. 35° W. 1.1 feet to a post on the ¼ line of Said Section 6. Thence along said line S. 0° 35' W. 959 feet to beginning

Know all Men By These Presents that we, Theo. H. Belz, Katharina Saubitz Anthony Beahmer and Margaretha Theresa Beahmer, Joseph Beahmer and Margaretha his wife and Henry Schaffer proprietors, have caused the land embraced in the annexed plat to be surveyed divided and platted as Beahmers Subdivision on Sections 6. T. 2. S. R. 11. E. and on Sec. 31 in Town one South Range eleven East Wayne County Michigan and that the streets as shown on said plat have been dedicated as public highways.

Signed and Sealed in presence of
Henry Schaffer
A. H. Willcomarth

Recorded in Deeds Office Wayne County
Liber 355 of Deeds Page 15 Dec 3 1893
Liber 10 of Plats Page 52

Anthony Beahmer L.S.
Henry Beahmer L.S.
Joseph Beahmer L.S.
Margaretha Beahmer L.S.
Henry Schaffer L.S.
Theresa Beahmer L.S.
Katharina Saubitz L.S.
Theresa Theo. H. Belz L.S.

Elgin E. Hewens

State of Michigan } ss
County of Wayne } On this thirty first day of October A.D. 1893 before me the Subscriber a Notary Public in and for Said County, personally appeared Theresa Theo. H. Belz, Katharina Saubitz Henry Schaffer, Anthony Beahmer and Henry his wife Theresa Beahmer, Joseph Beahmer and Margaretha his wife known to me to be the persons who executed the above declaration, and acknowledged the same to be their free act and deed

Executed and affirmed
Nov. 6 1893
D. Bitzinger
Deputy Collector Internal

A. H. Willcomarth
Notary Public
in and for
Wayne Co. Mich

State of Michigan } ss
County of Wayne } I, Elgin E. Hewens Register of Deeds and A. H. Willcomarth Surveyor, hereby certify that we have each carefully compared this copy with the original plat of Beahmers Subdivision on Sec. 6 and 31 in Town 1 and 2 South R. 11 E. Wayne County Michigan and that it is a true copy thereof and of the whole of the original work or plat

Elgin E. Hewens Register of Deeds
A. H. Willcomarth Surveyor

State of Michigan } ss
County of Wayne } I, Elgin E. Hewens Register of Deeds and A. H. Willcomarth Surveyor, hereby certify that we have each carefully compared the annexed copy with the plat of Beahmers Subdivision on Sec. 6 and 31 in Town 1 and 2 South R. 11 E. Wayne Co. Michigan as same appears of record in the office of said Register of Deeds, and that it is a true transcript therefrom and of the whole of said record

Elgin E. Hewens Register of Deeds
A. H. Willcomarth Surveyor

ORDERED - That Lot 1 of Beahmers Subdivision of Sections 6 and 31 T. 1 and 2 S. R. 11 E. as laid out by the Board of Supervisors

4062