


BURLAGE'S SUBDIVISION
Of Outlot 12th South 89th E of Outlot 13
LIEB FARM
City of Detroit
Wayne Co Mich.

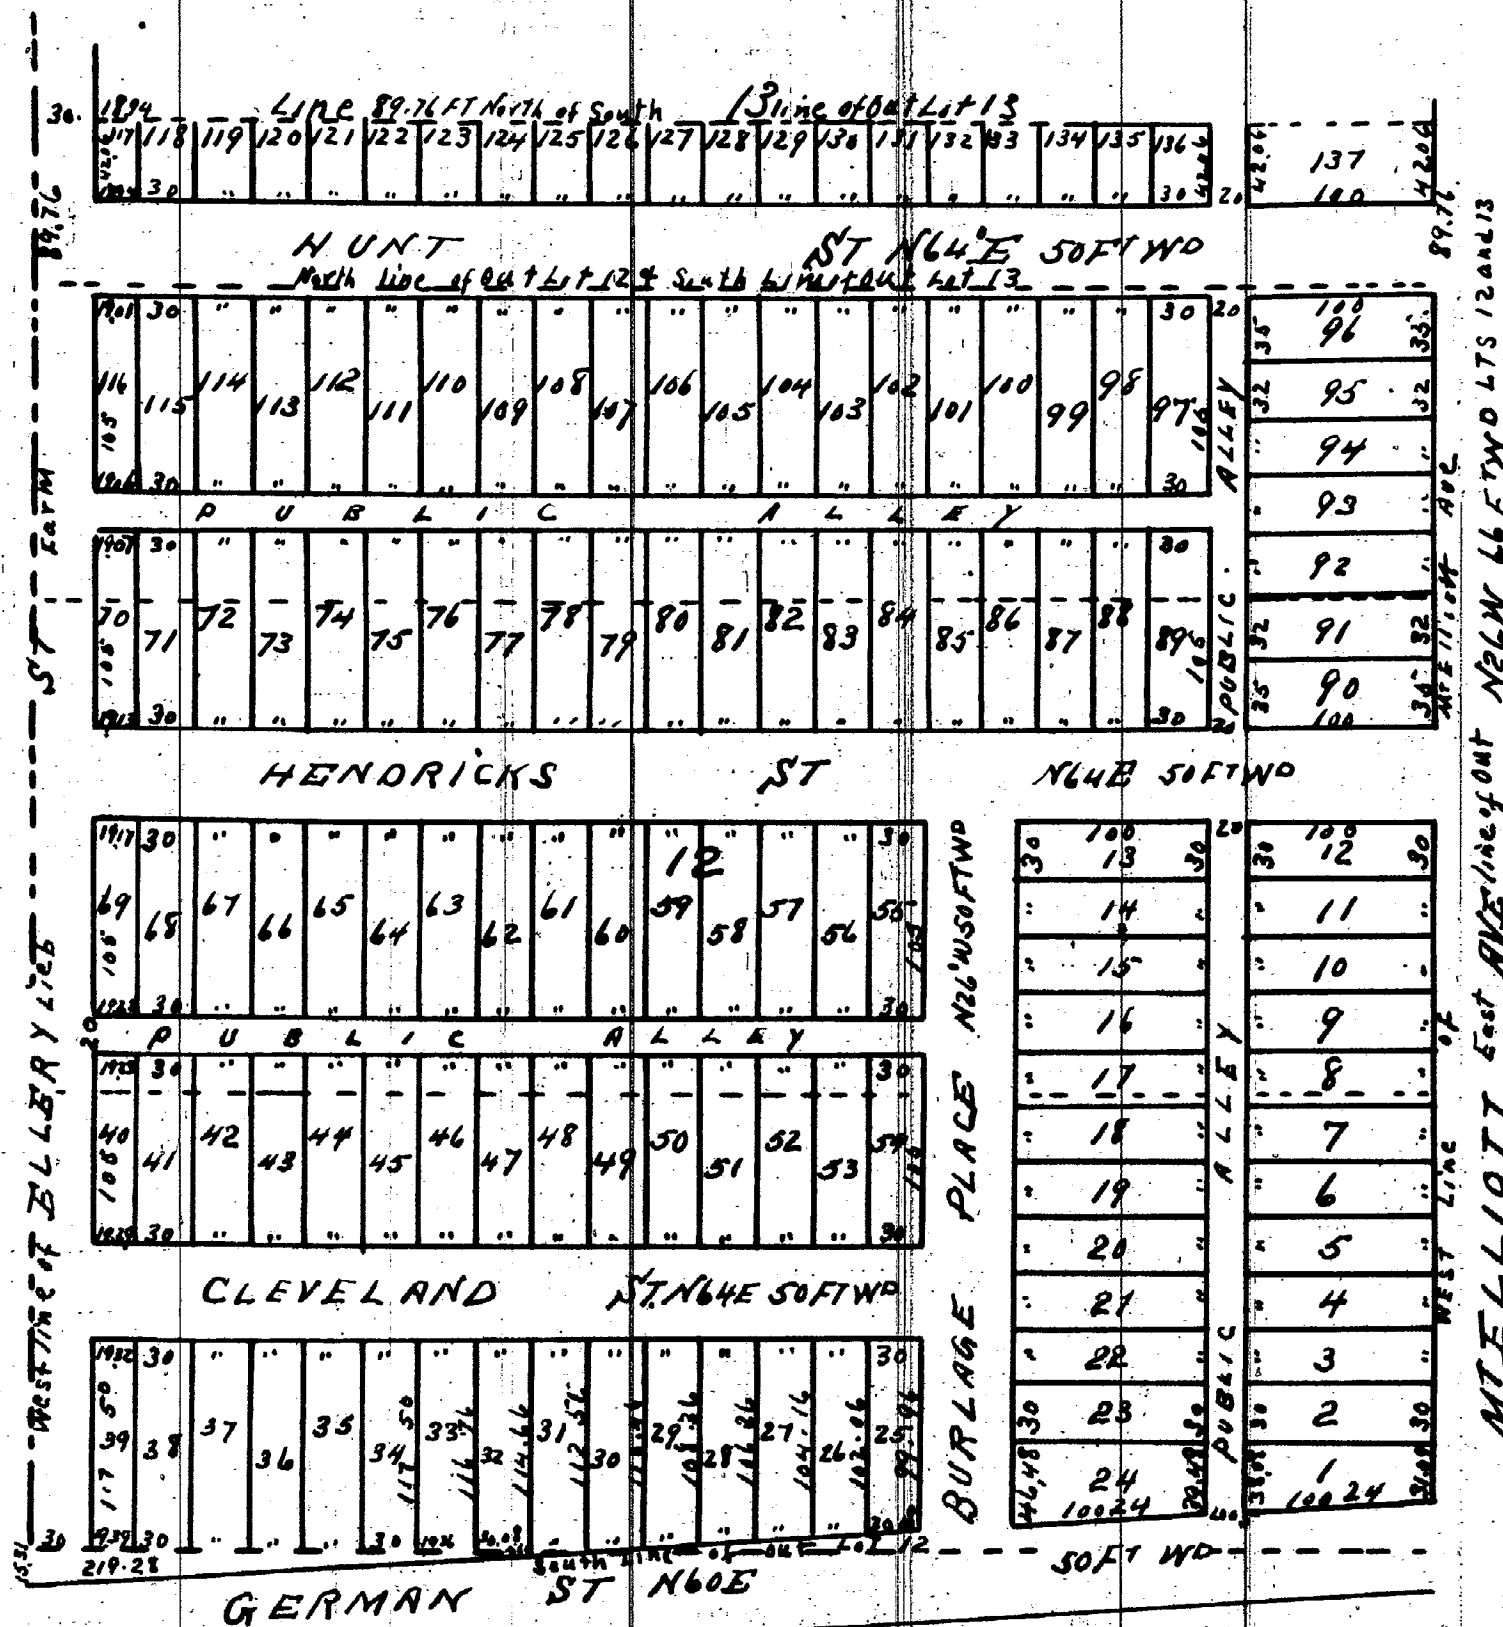

Scale of Plat 100 ft to 1 inch

I certify the above Plat
to be correct Eugene Robinson

Detroit July 3rd 1885 Surveyor

State of Michigan }
County of Wayne }
On this 3rd day of July A.D. 1885 personally came Eugene Robinson Surveyor
who acknowledged that he signed the above Certificate.
W. J. Neakitt Notary Public Wayne County Michigan

Know all men by these presents that Susanna Burlage, Gottlieb Burlage, Susanna Hartwig and John Burlage and Lizzie Burlage his wife
have caused to be made for record the above plat of Burlage's Subdivision of Outlot 12 and south 89th E of Outlot 13 of Lieb Farm
City of Detroit Wayne Co Mich & we do hereby dedicate to the perpetual use of the public the streets
and alleys as shown thereon reserving to ourselves our heirs or assigns the reversion or reversions thereof whenever
discontinued by Law

Witness our hands & seals this 22nd day of
September A.D. Eighteen hundred & eighty five

In presence of Fred Guenther
William Guenther

Susanna Burlage LS
Gottlieb Burlage LS
Ottillie Burlage LS
Susanna Hartwig LS
John Burlage LS
Lizzie Burlage LS

State of Michigan }
County of Wayne }

On this 23rd day of September A.D. Eighteen hundred and eighty five before
me the subscriber a Notary Public in and for said County personally came Susanna Burlage, Gottlieb Burlage and Ottillie Burlage
Susanna Hartwig & John Burlage and Lizzie Burlage his wife known to me to be the same persons who executed the above instrument and
who acknowledged the same to be their free act and deed

Fred Guenther
Notary Public Wayne
County Mich.

REGISTER'S OFFICE
COUNTY OF WAYNE
Received for Record the 7
day of Nov. A.D. 1885 at
9:10 O'clock A.M. and
Recorded in Liber 9 of Plats on
Page 33

Chas. M. Roseman
Register

I hereby certify that this plat is a correct copy
of the plat now on record in the Register of Deeds
Office being made under the supervision
of the Auditor General by tracing the
plat on record and affixing thereto a carefully
combed copy of the dedication and certificate
dated this 21st day of Aug 1910 John B. Hartman
Clerk and Comptroller
We Charles M. Roseman Register of Deeds and Eugene Robinson
Surveyor certify that we have separately carefully compared this duplicate plat with
the original plat of Burlage's Subdivision of Outlot 12 and south 89th E of Outlot 13 of Lieb Farm City
of Detroit Wayne Co Mich and that it is an exact duplicate thereof and of the whole of
such plat

Chas M Roseman Register of Deeds

Eugene Robinson

Examined & approved Oct. 22nd 1885
H. P. Pratt Dep't Auditor General